

PLAN INDEX	
SHEET	DESCRIPTION
1	COVER SHEET
2	CROSS SECTION SHEET
3	CROSS SECTION SHEET
4	DETAIL SHEET
5	DETAIL SHEET
6	ALIGNMENT SHEET
7	REMOVAL SHEET
8	REMOVAL SHEET
9	REMOVAL SHEET
10	REMOVAL SHEET
11	VETERANS DRIVE PLAN & PROFILE (P.O.B. TO STA. 4+00)
12	VETERANS DRIVE PLAN & PROFILE (STA. 4+00 TO STA. 8+50)
13	VETERANS DRIVE PLAN & PROFILE (8+50 TO STA. 10+00)
14	VETERANS DRIVE PLAN & PROFILE (10+00 TO STA. 14+50)
15	VETERANS DRIVE PLAN & PROFILE (14+50 TO STA. 18+50)
16	VETERANS DRIVE PLAN & PROFILE (18+50 TO STA. 22+50)
17	VETERANS DRIVE PLAN & PROFILE (22+50 TO STA. 26+00)
18	VETERANS DRIVE PLAN & PROFILE (STA. 26+00 TO P.O.E.)
19	GRADING SHEET
20	GRADING SHEET
21	GRADING SHEET
22	GRADING SHEET
23	INTERSECTION GRADING SHEET
24	INTERSECTION GRADING SHEET
25	STRIPING AND SIGNAGE SHEET
26	STRIPING AND SIGNAGE SHEET
27	STRIPING AND SIGNAGE SHEET
28	STRIPING AND SIGNAGE SHEET
29	TRAFFIC MAINTENANCE PLAN
30	TRAFFIC MAINTENANCE PLAN

THE FOLLOWING ITEMS SHALL BE CONSTRUCTED IN ACCORDANCE WITH THE MDOT STANDARD PLANS REFERENCED BELOW:

MDOT STANDARD PLANS - NOT PRINTED

R-1-G DRAINAGE STRUCTURES

R-7-F COVER B

R-15-G COVER K

R-18-F COVER Q

R-28-K SIDEWALK RAMP DETAILS*

R-29-J DRIVEWAY OPENINGS & APPROACHES, AND CONCRETE SIDEWALKS*

R-30-G CONCRETE CURB & CONCRETE CURB & GUTTER

R-83-C UTILITY TRENCHES

R-96-E SOIL EROSION & SEDIMENTATION CONTROL MEASURES


TRAFFIC & SAFETY STANDARD PLANS - NOT PRINTED

WZD-100-A TEMPORARY GROUND DRIVEN SIGNS*

WZD-125-E TEMPORARY TRAFFIC CONTROL DEVICES*

* SPECIAL DETAIL INCLUDED IN PROPOSAL

CITY OF TRAVERSE CITY
IN CO-OPERATION WITH
MICHIGAN DEPARTMENT OF TRANSPORTATION
AND
FEDERAL HIGHWAY ADMINISTRATION
CONSTRUCTION PLANS OF PROPOSED
VETERANS DRIVE RECONSTRUCTION
FOURTEENTH ST. TO CITY LIMITS
CONTROL SECTION: 28000 JOB NO. JN214685

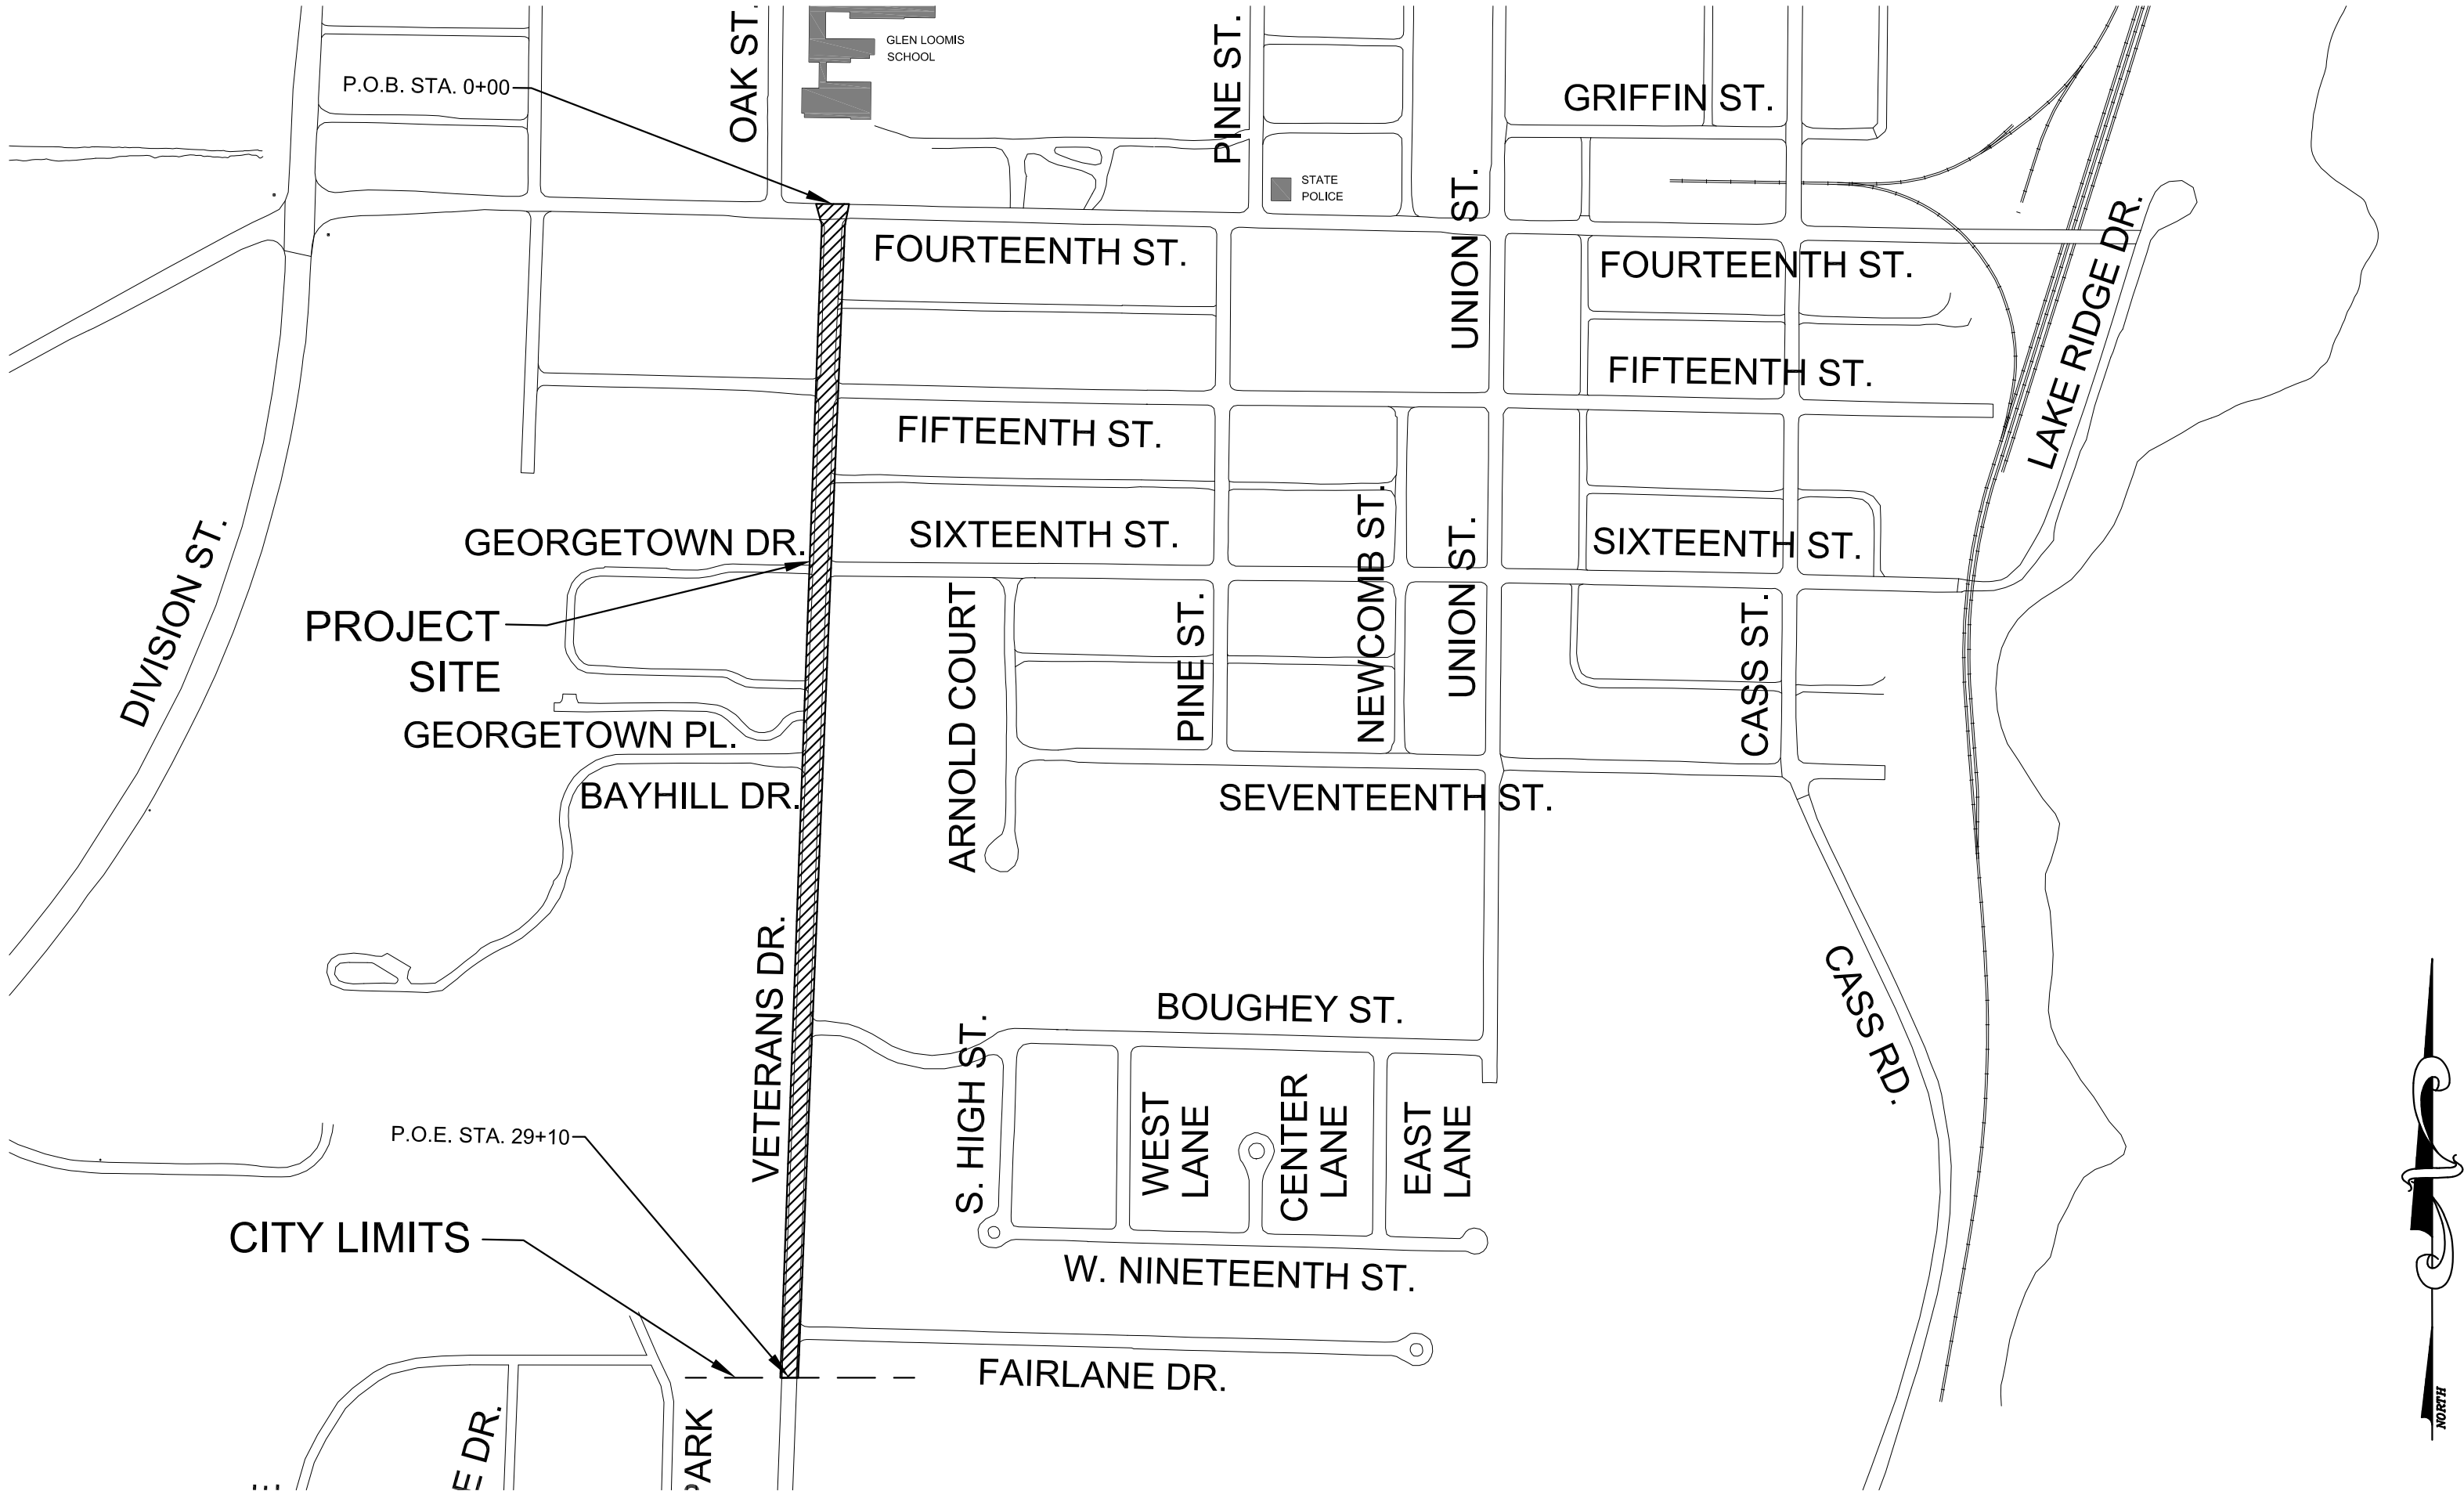

LOCATION MAP

NOT TO SCALE



THE IMPROVEMENT COVERED BY THESE PLANS SHALL BE DONE IN ACCORDANCE WITH THE MICHIGAN DEPARTMENT OF TRANSPORTATION CURRENT STANDARD SPECIFICATIONS AND SUPPLEMENTAL SPECIFICATIONS, 2020 EDITION.

ADT (2024) = 5,962

ADT (2044) = 7,440

% COMM (2023) = 8%

% COMM (2043) = 8%

POSTED SPEED = 25 MPH

DESIGN SPEED = 30 MPH

THIS PROJECT IS DESIGNED IN ACCORDANCE WITH AASHTO "A POLICY ON GEOMETRIC DESIGN OF HIGHWAYS AND STREETS, 2018 AND MDOT LAP GUIDELINES FOR GEOMETRICS, 4R, 2017"

CALL MISS DIG

1-800-482-7171 OR 811

FOR PROTECTION OF THE UNDERGROUND UTILITIES, THE CONTRACTOR SHALL CALL 1-800-482-7171 A MINIMUM OF THREE FULL WORKING DAYS, EXCLUDING SATURDAYS, SUNDAYS, AND HOLIDAYS PRIOR TO BEGINNING CONSTRUCTION OPERATIONS. MEMBERS WILL THUS BE ROUTINELY NOTIFIED. THIS DOES NOT RELIEVE THE CONTRACTOR OF THE RESPONSIBILITY OF NOTIFYING UTILITY OWNERS WHO MAY NOT BE A PART OF THE "MISS DIG" ALERT SYSTEM.

THIS PROJECT IS DESIGNED IN ACCORDANCE WITH THE 2011 MICHIGAN MANUAL OF UNIFORM TRAFFIC CONTROL DEVICES "MMUTCD"

PROJECT LENGTH: 0.55 MILES
CONTRACT FOR: HMA STREET RECONSTRUCTION, CONCRETE CURB AND GUTTER, STORM SEWERS, DRAINAGE STRUCTURES, HMA PAVING, SIDEWALK, WATERMAIN

PREPARED UNDER SUPERVISION OF







ZACHARIAH R. COLE, P.E.
REGISTERED PROFESSIONAL ENGINEER

6201061530 02-20-2024
REGISTRATION NO. / DATE

CITY APPROVAL





CITY ENGINEER
ANNE PAGANO, P.E.

DATE

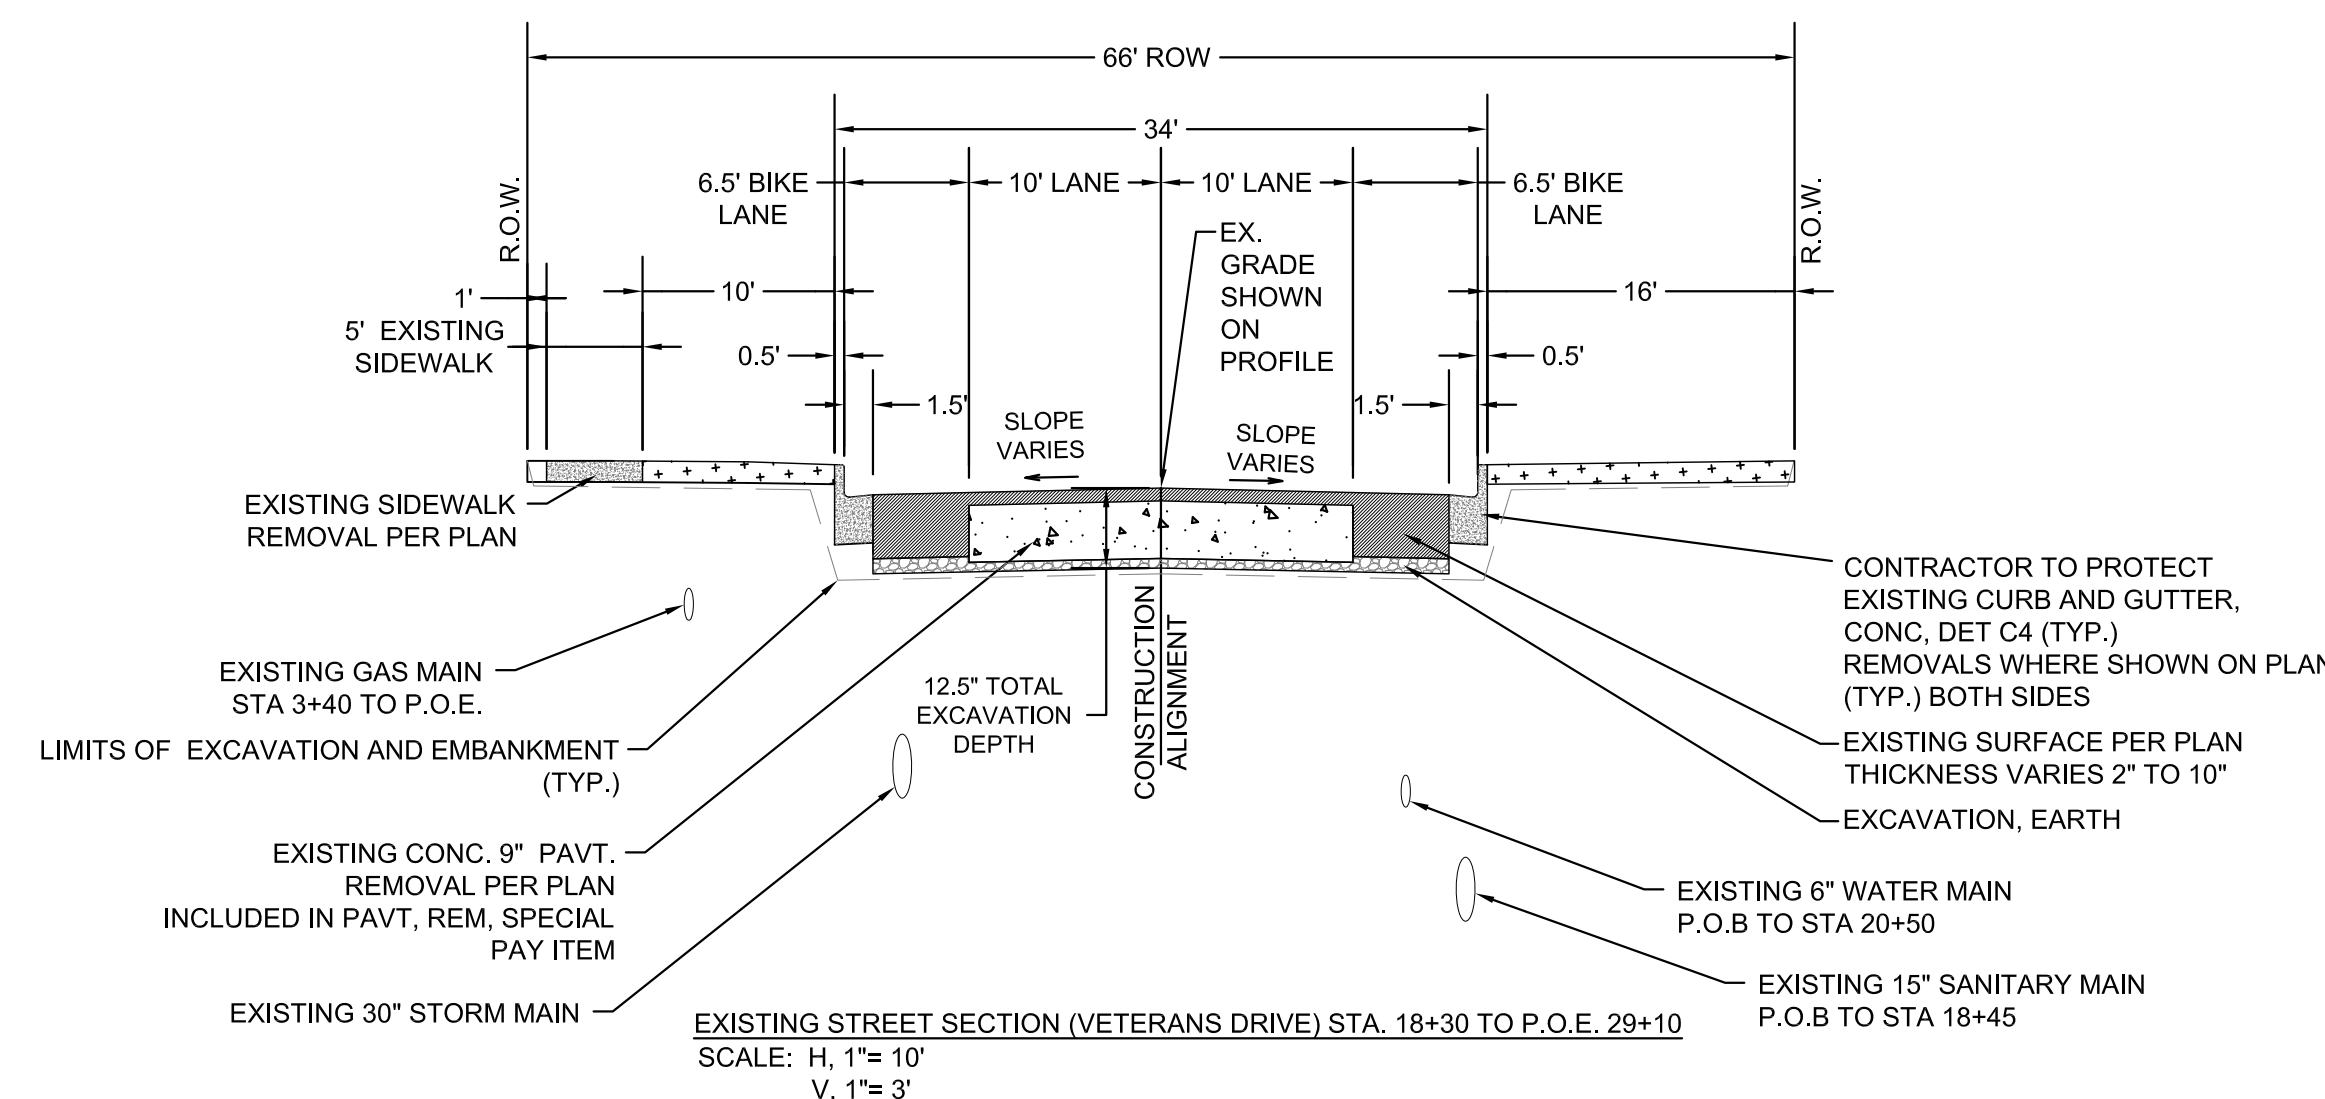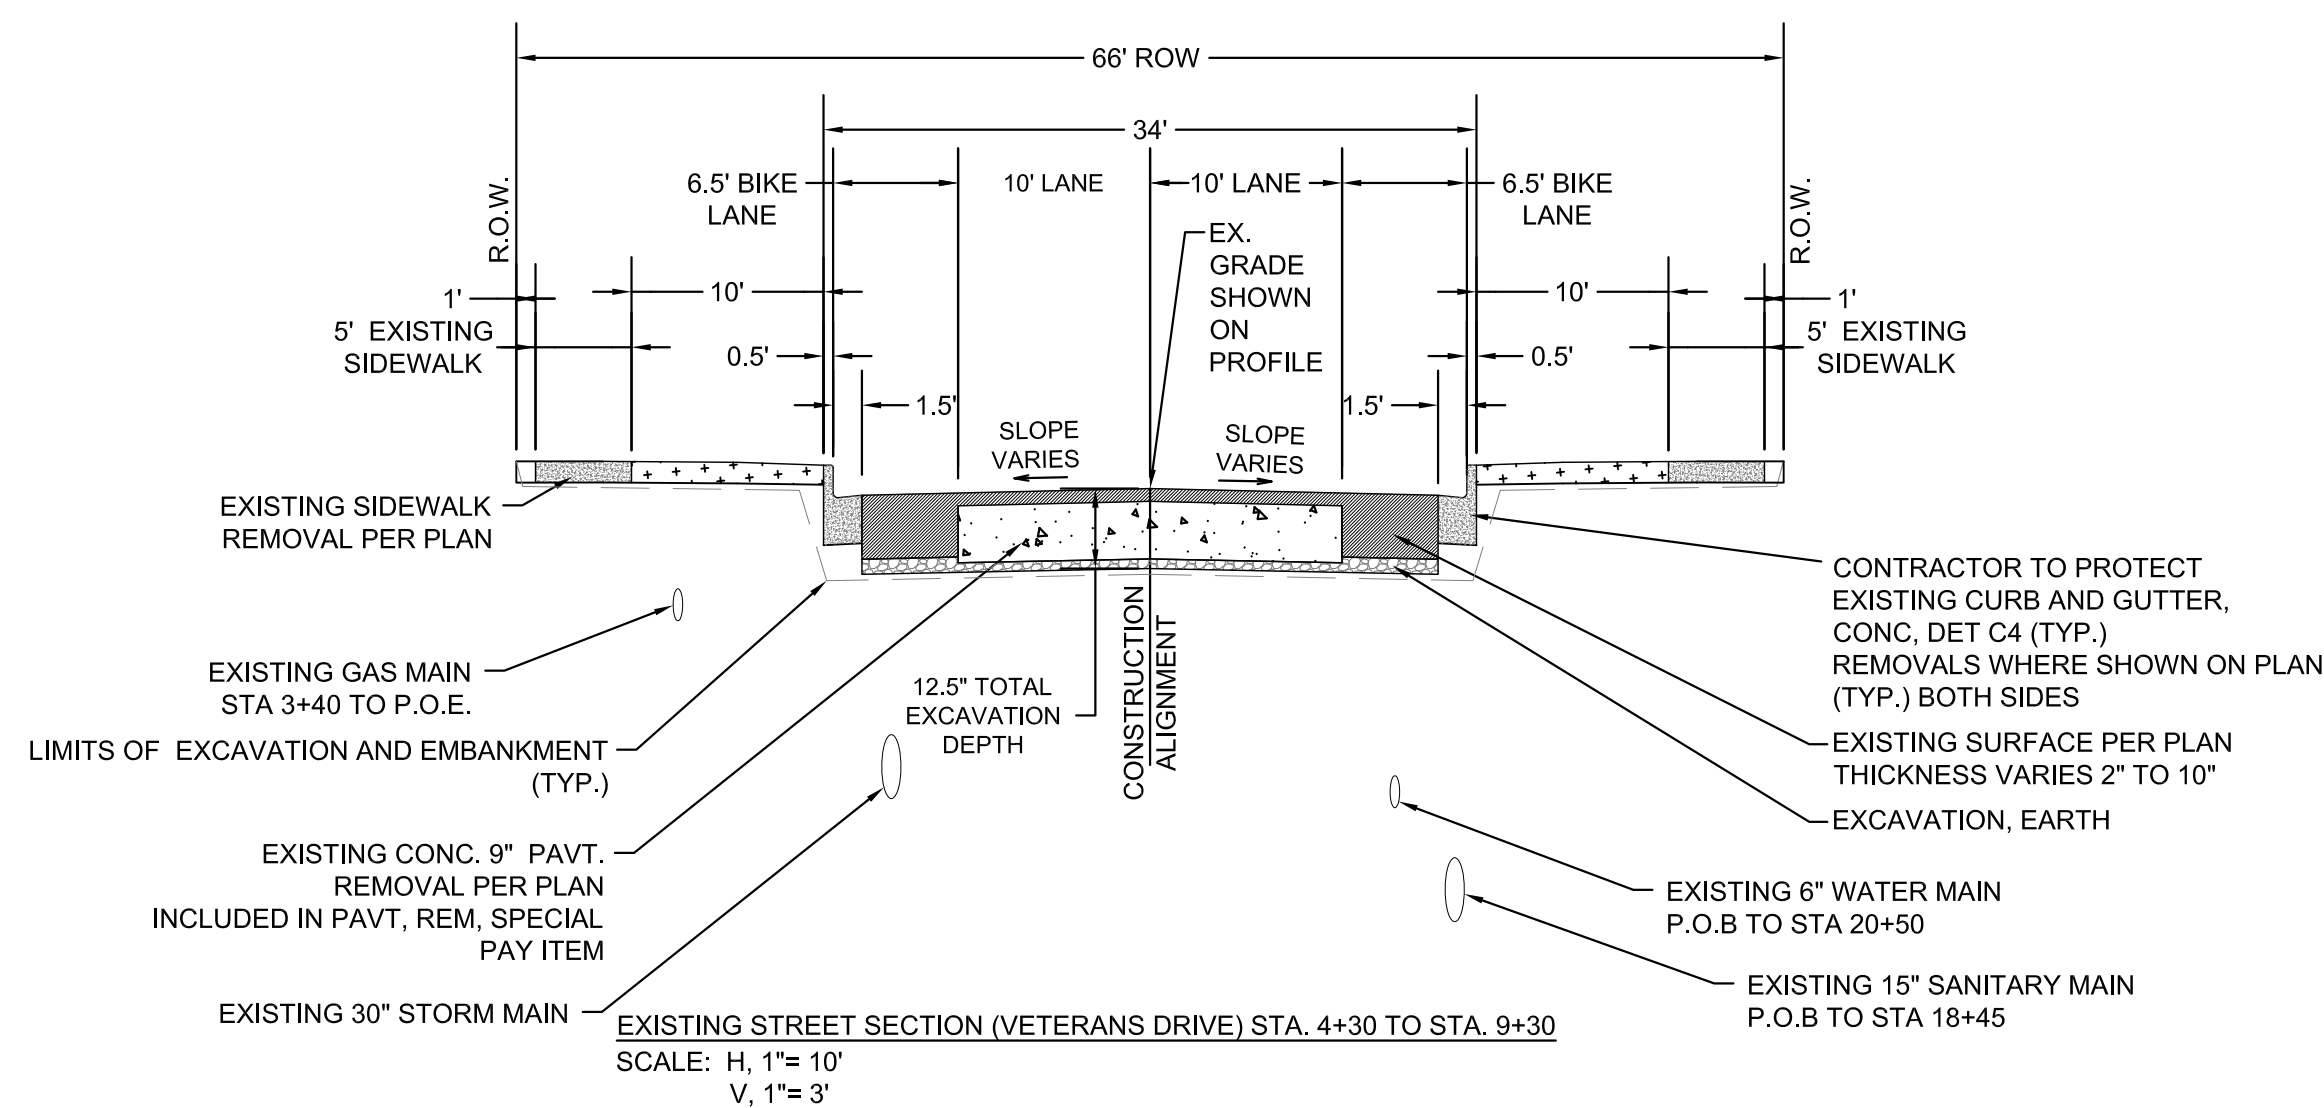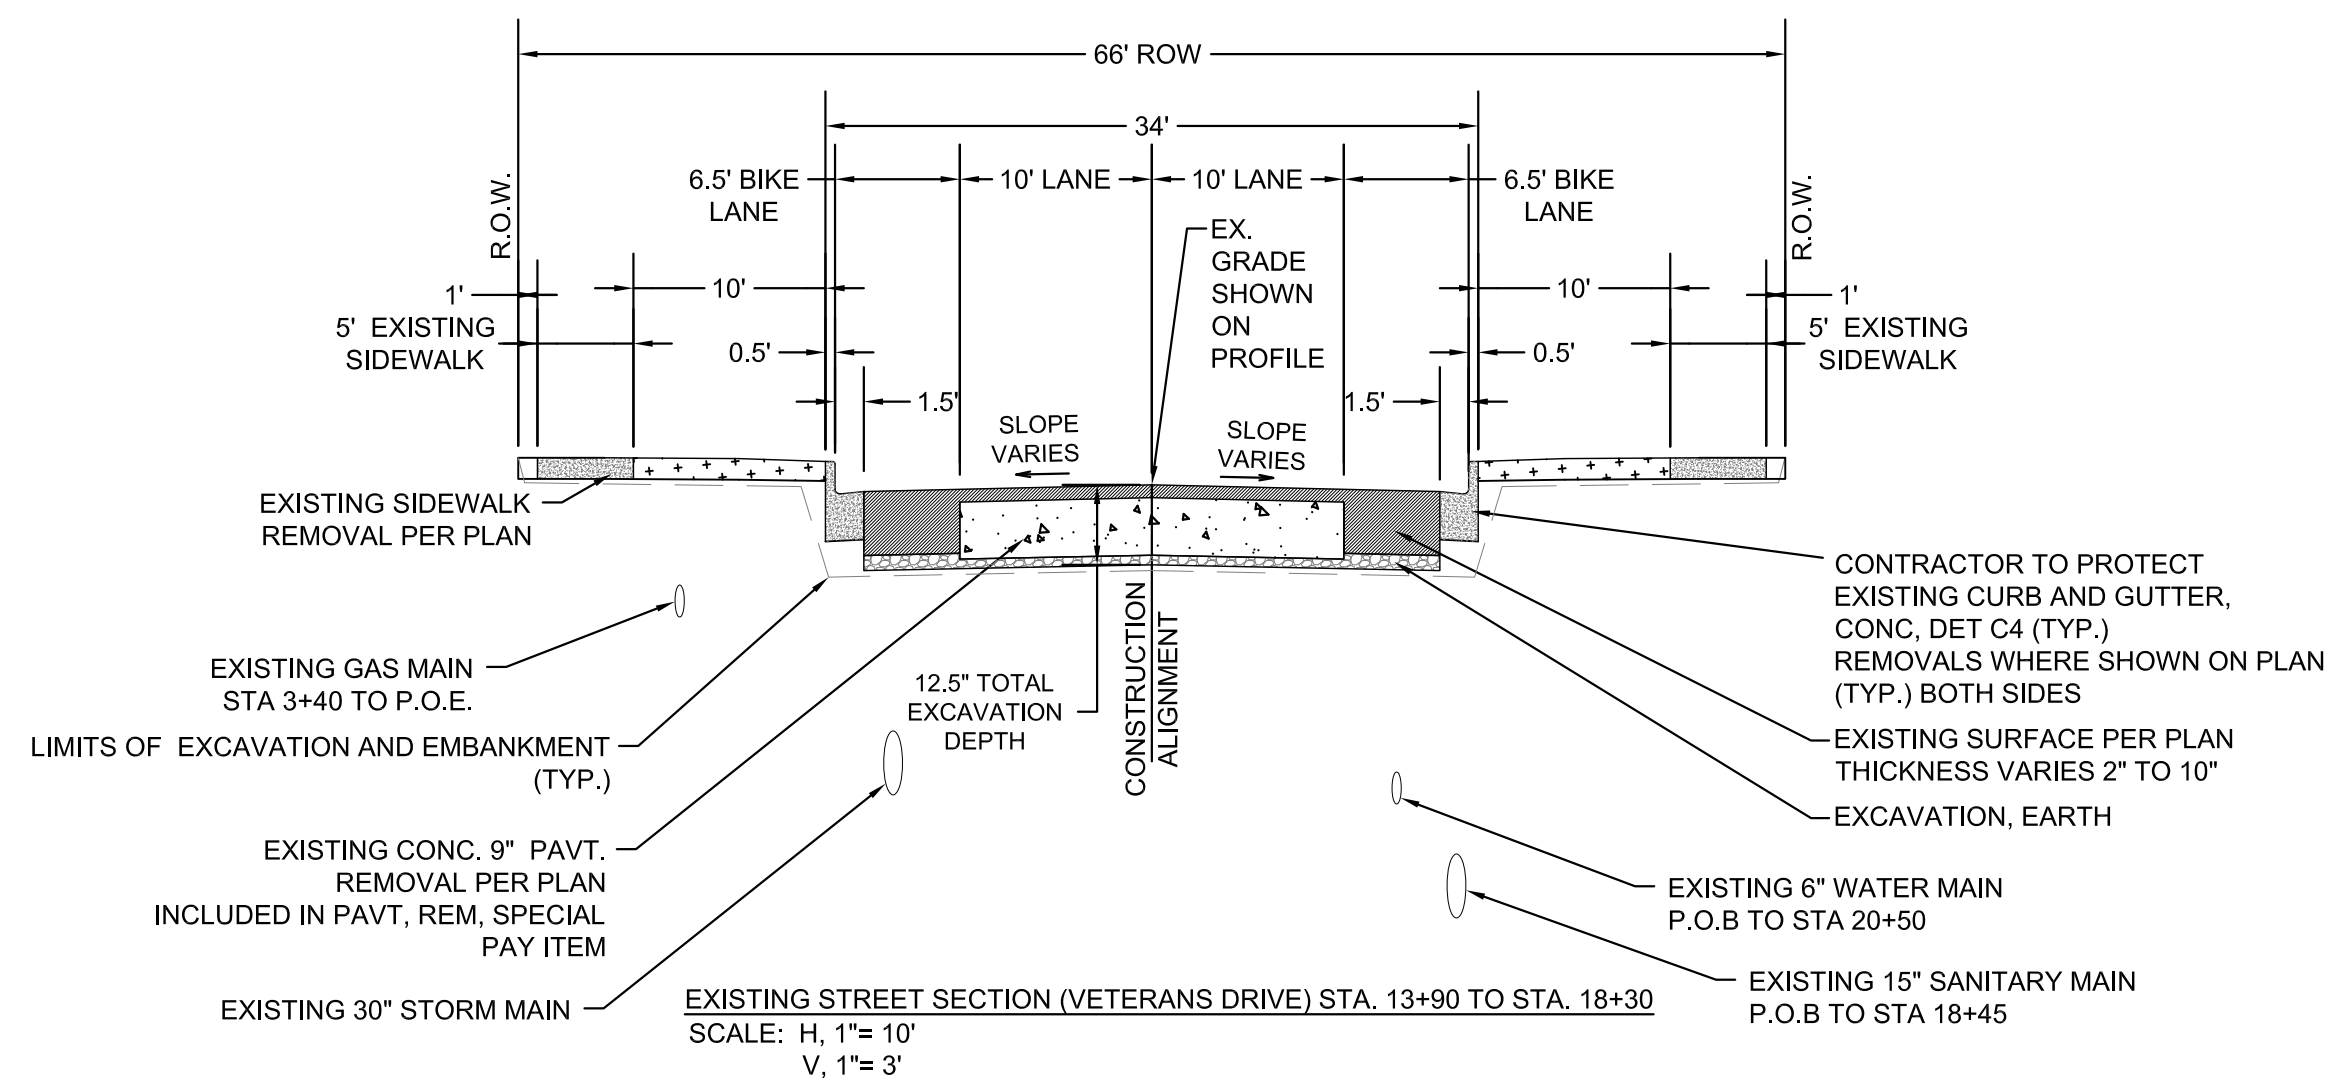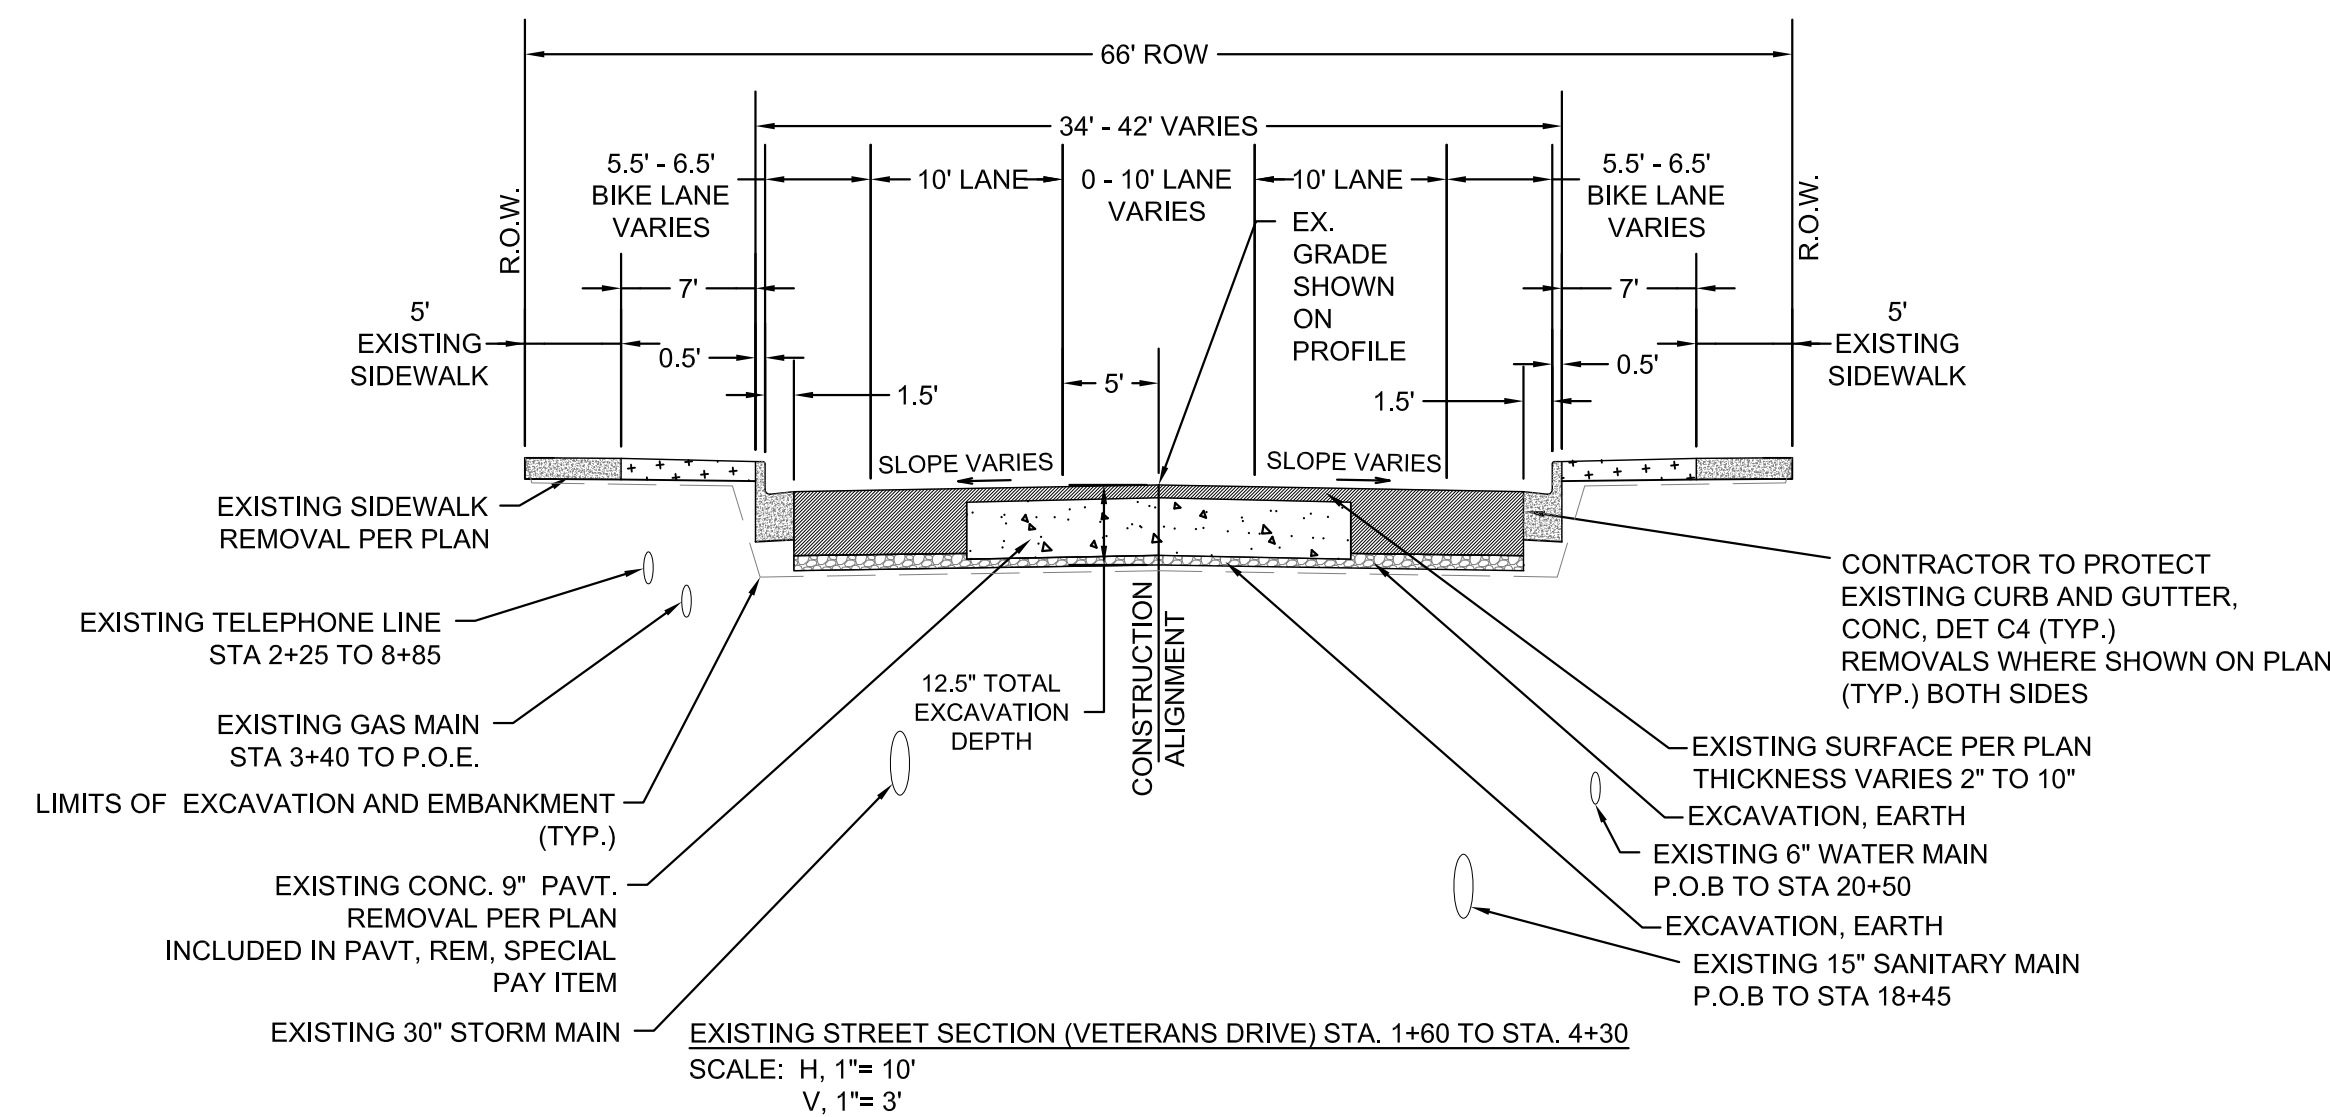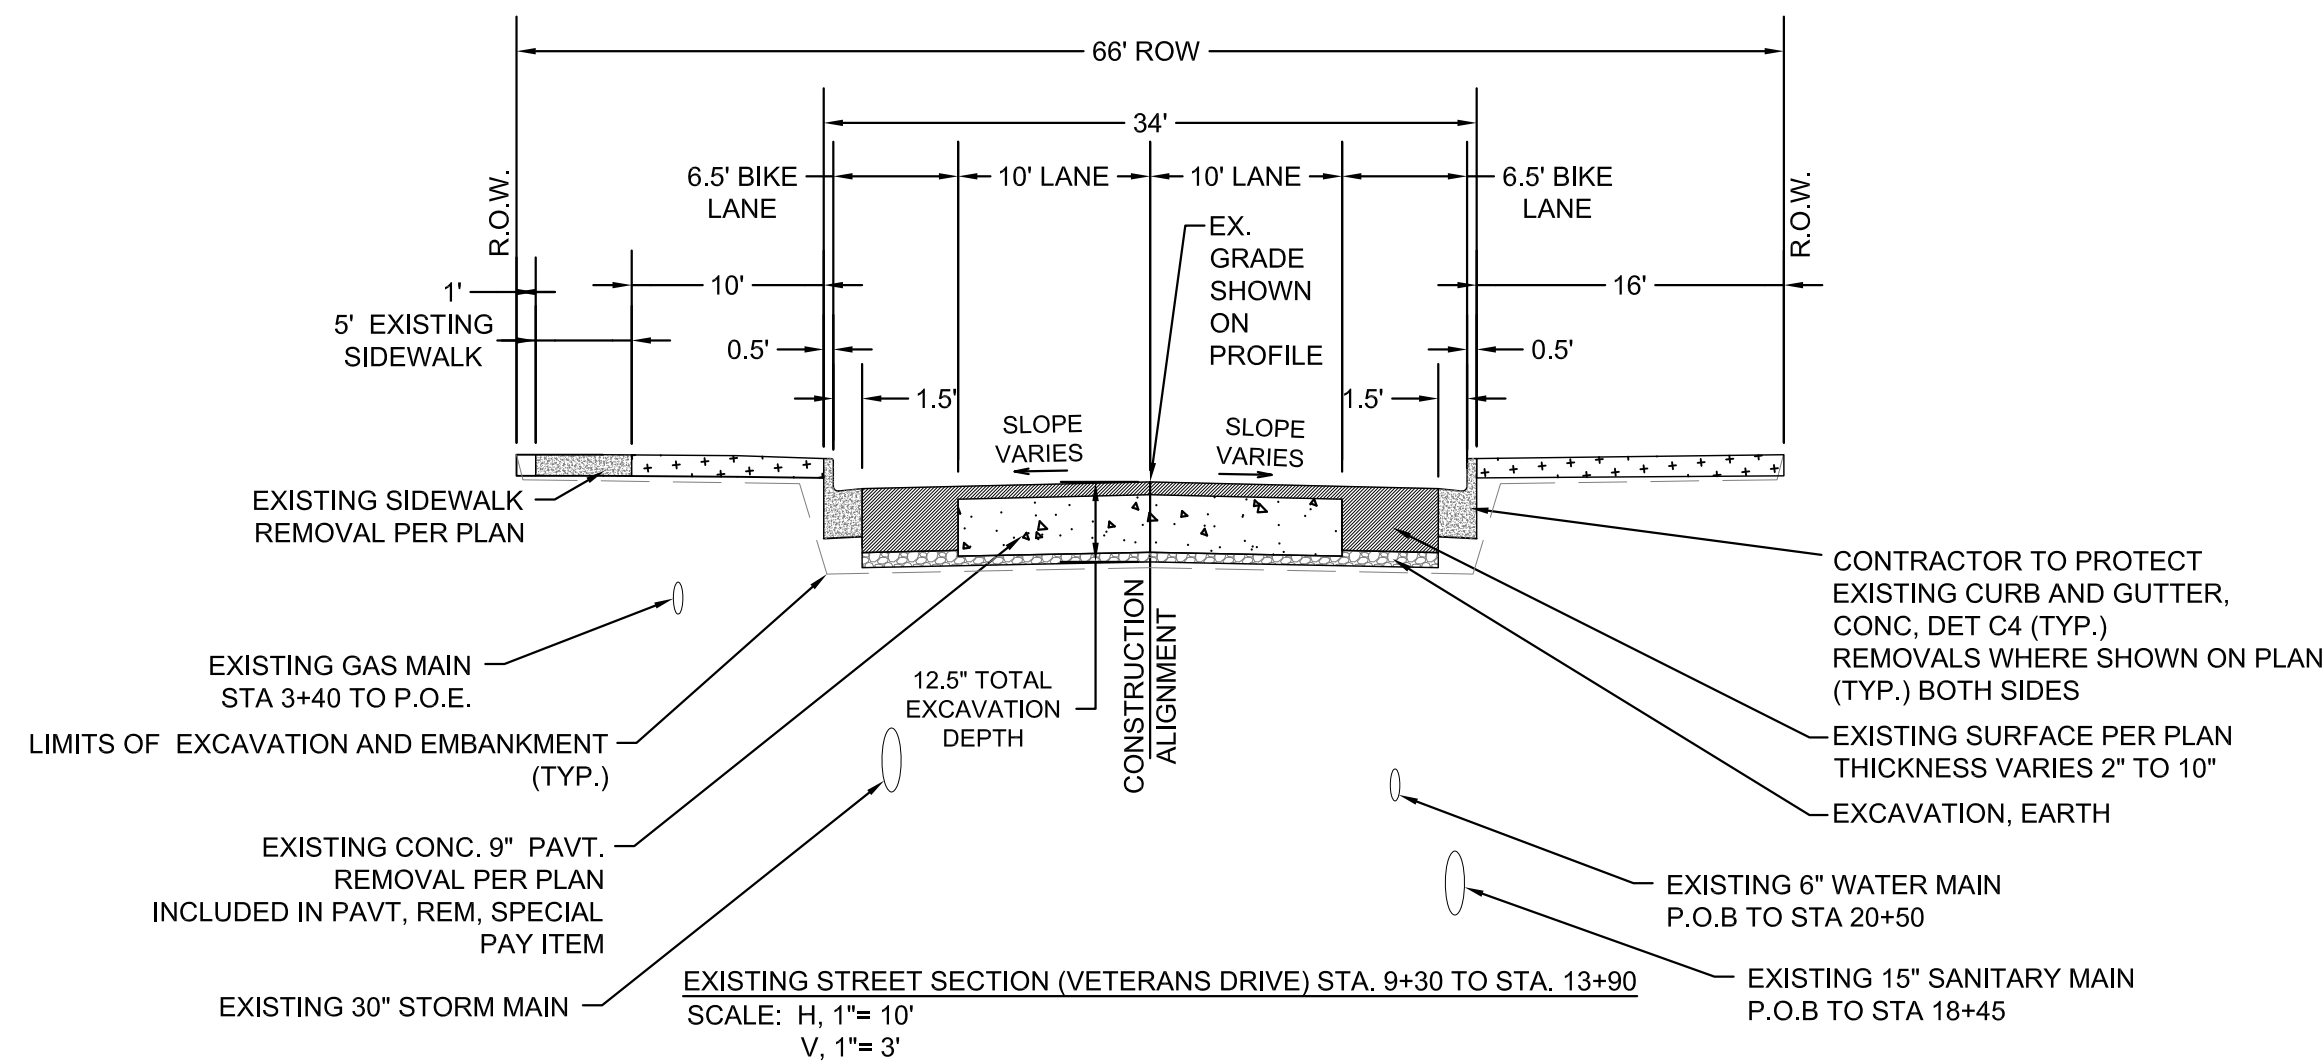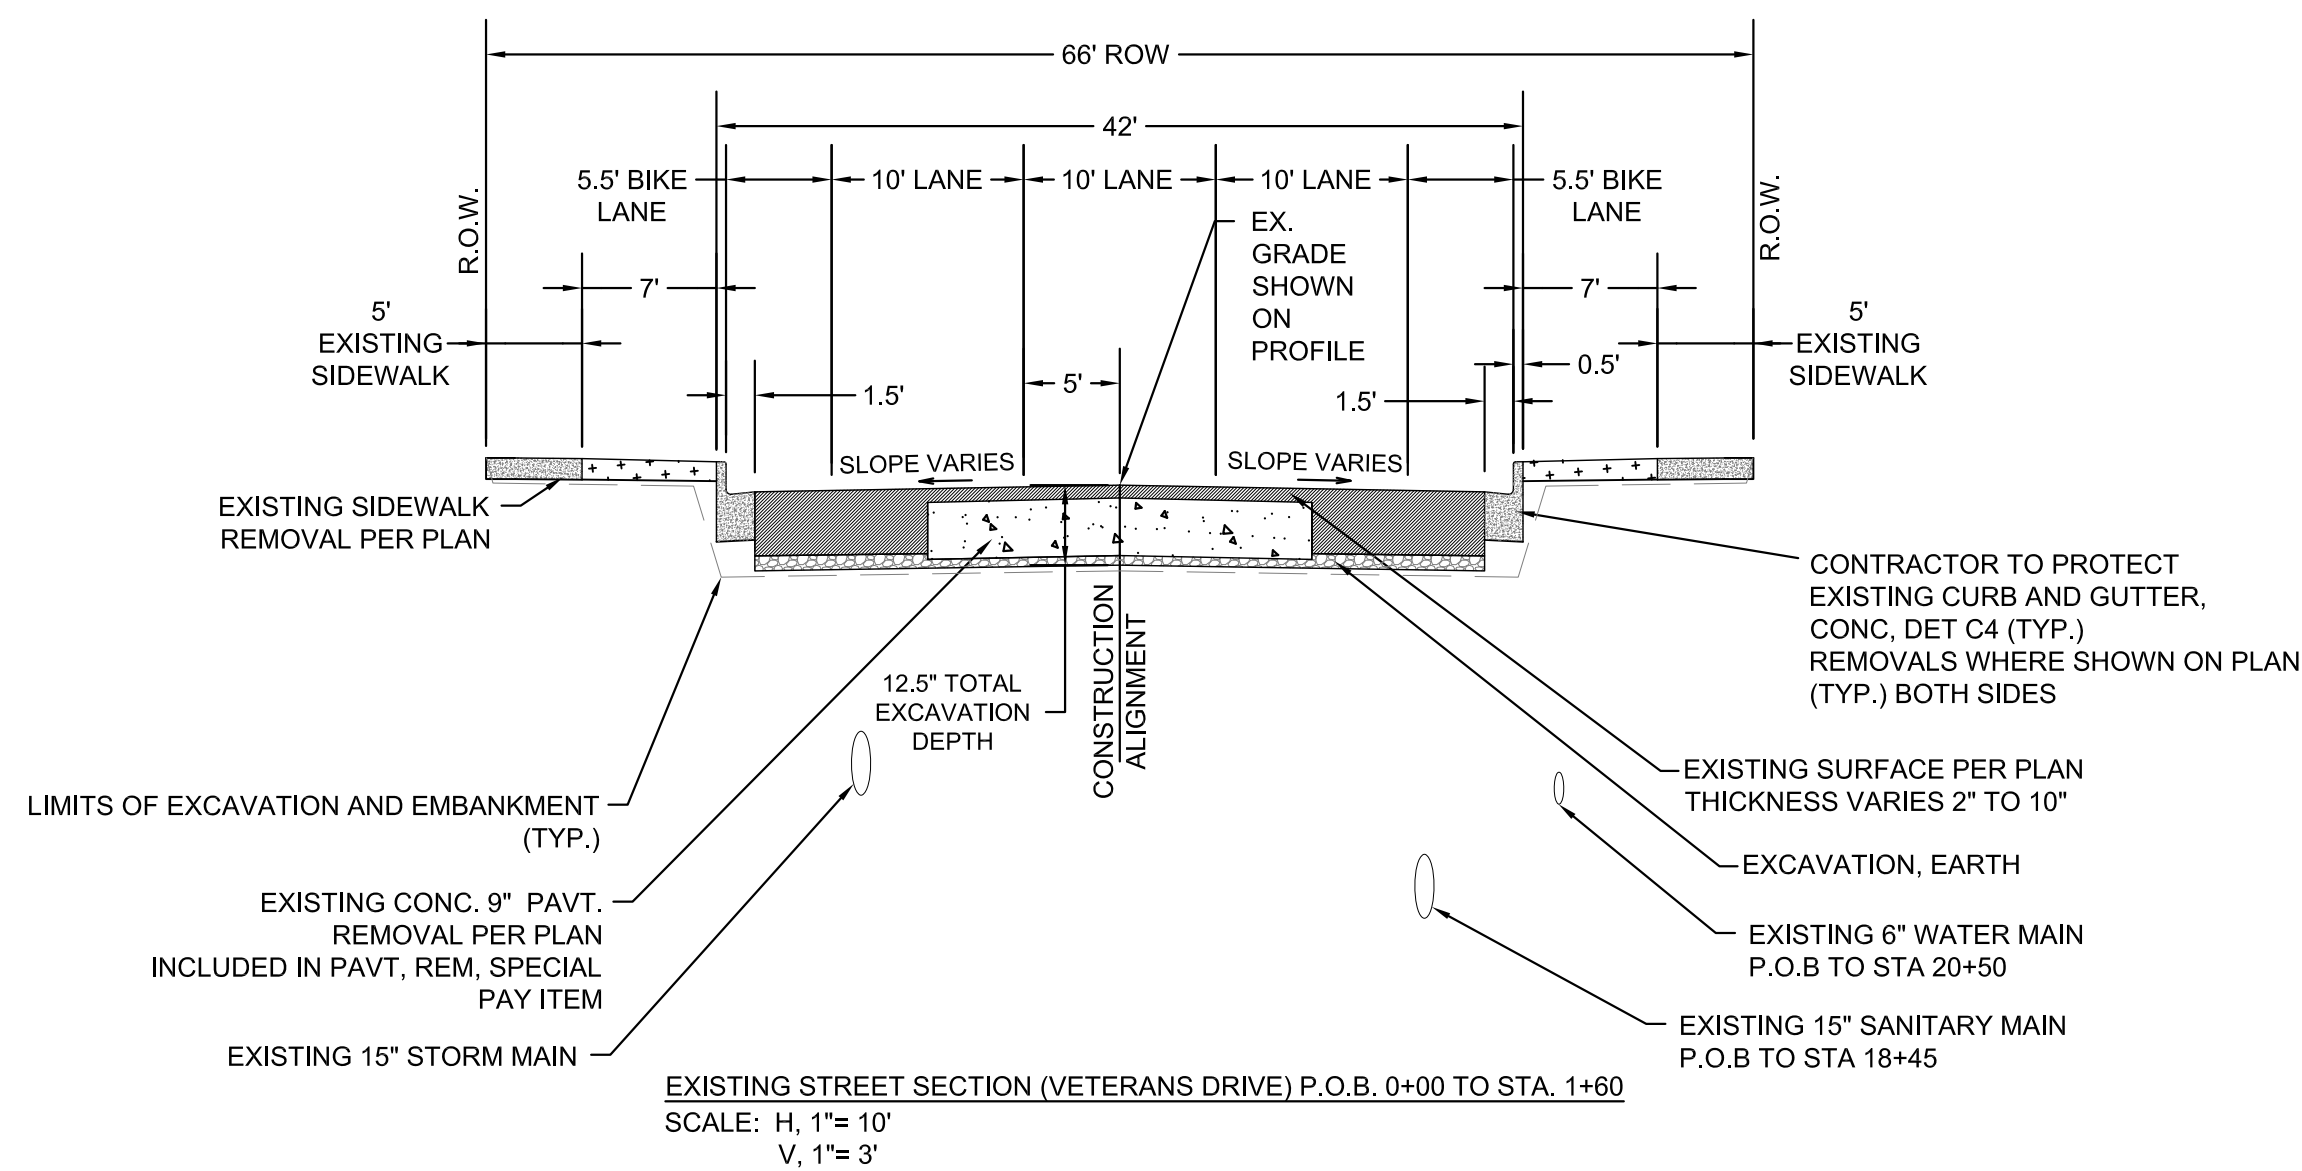

- NOTE:
1. LOCATION AND SIZE OF EXISTING TELEPHONE CONDUIT BANK IS APPROXIMATE. CONTRACTOR SHALL HAND DIG TO LOCATE AS NEEDED.
 2. CROSS SECTION WIDTH VARIES BETWEEN STATIONS.
 3. ALL UTILITIES AS SHOWN ARE APPROXIMATE LOCATIONS DERIVED FROM GROUND MEASUREMENTS AND AVAILABLE RECORDS. THEY SHOULD NOT BE INTERPRETED TO BE EXACT LOCATION NOR SHOULD IT BE ASSUMED THAT THEY ARE THE ONLY UTILITIES IN THE AREA.
 4. REMOVALS FOR SIDEWALK AND CURB AS DIRECTED BY ENGINEER.

1	G.I. SUBMITTAL	ARY	11-6-23
NO.	REVISION DESCRIPTION:	BY:	DATE:
 CITY OF TRAVERSE CITY ENGINEERING DEPARTMENT 400 BOARDMAN AVE. TRAVERSE CITY, MI. 49684			
DRAWING TITLE: VETERANS DRIVE RECONSTRUCTION STANDARD DETAILS / NOTES EXISTING / PROPOSED CROSS SECTIONS			
SCALES: VERTICAL: N/A HORIZONTAL: AS NOTED		SHEET 2	
DATE: FEBRUARY 2024		DESIGNED: ZRC	
DRAWN: JAS		APPROVED: ARY	
JOB NO. 214685		OF 30 SHEETS	

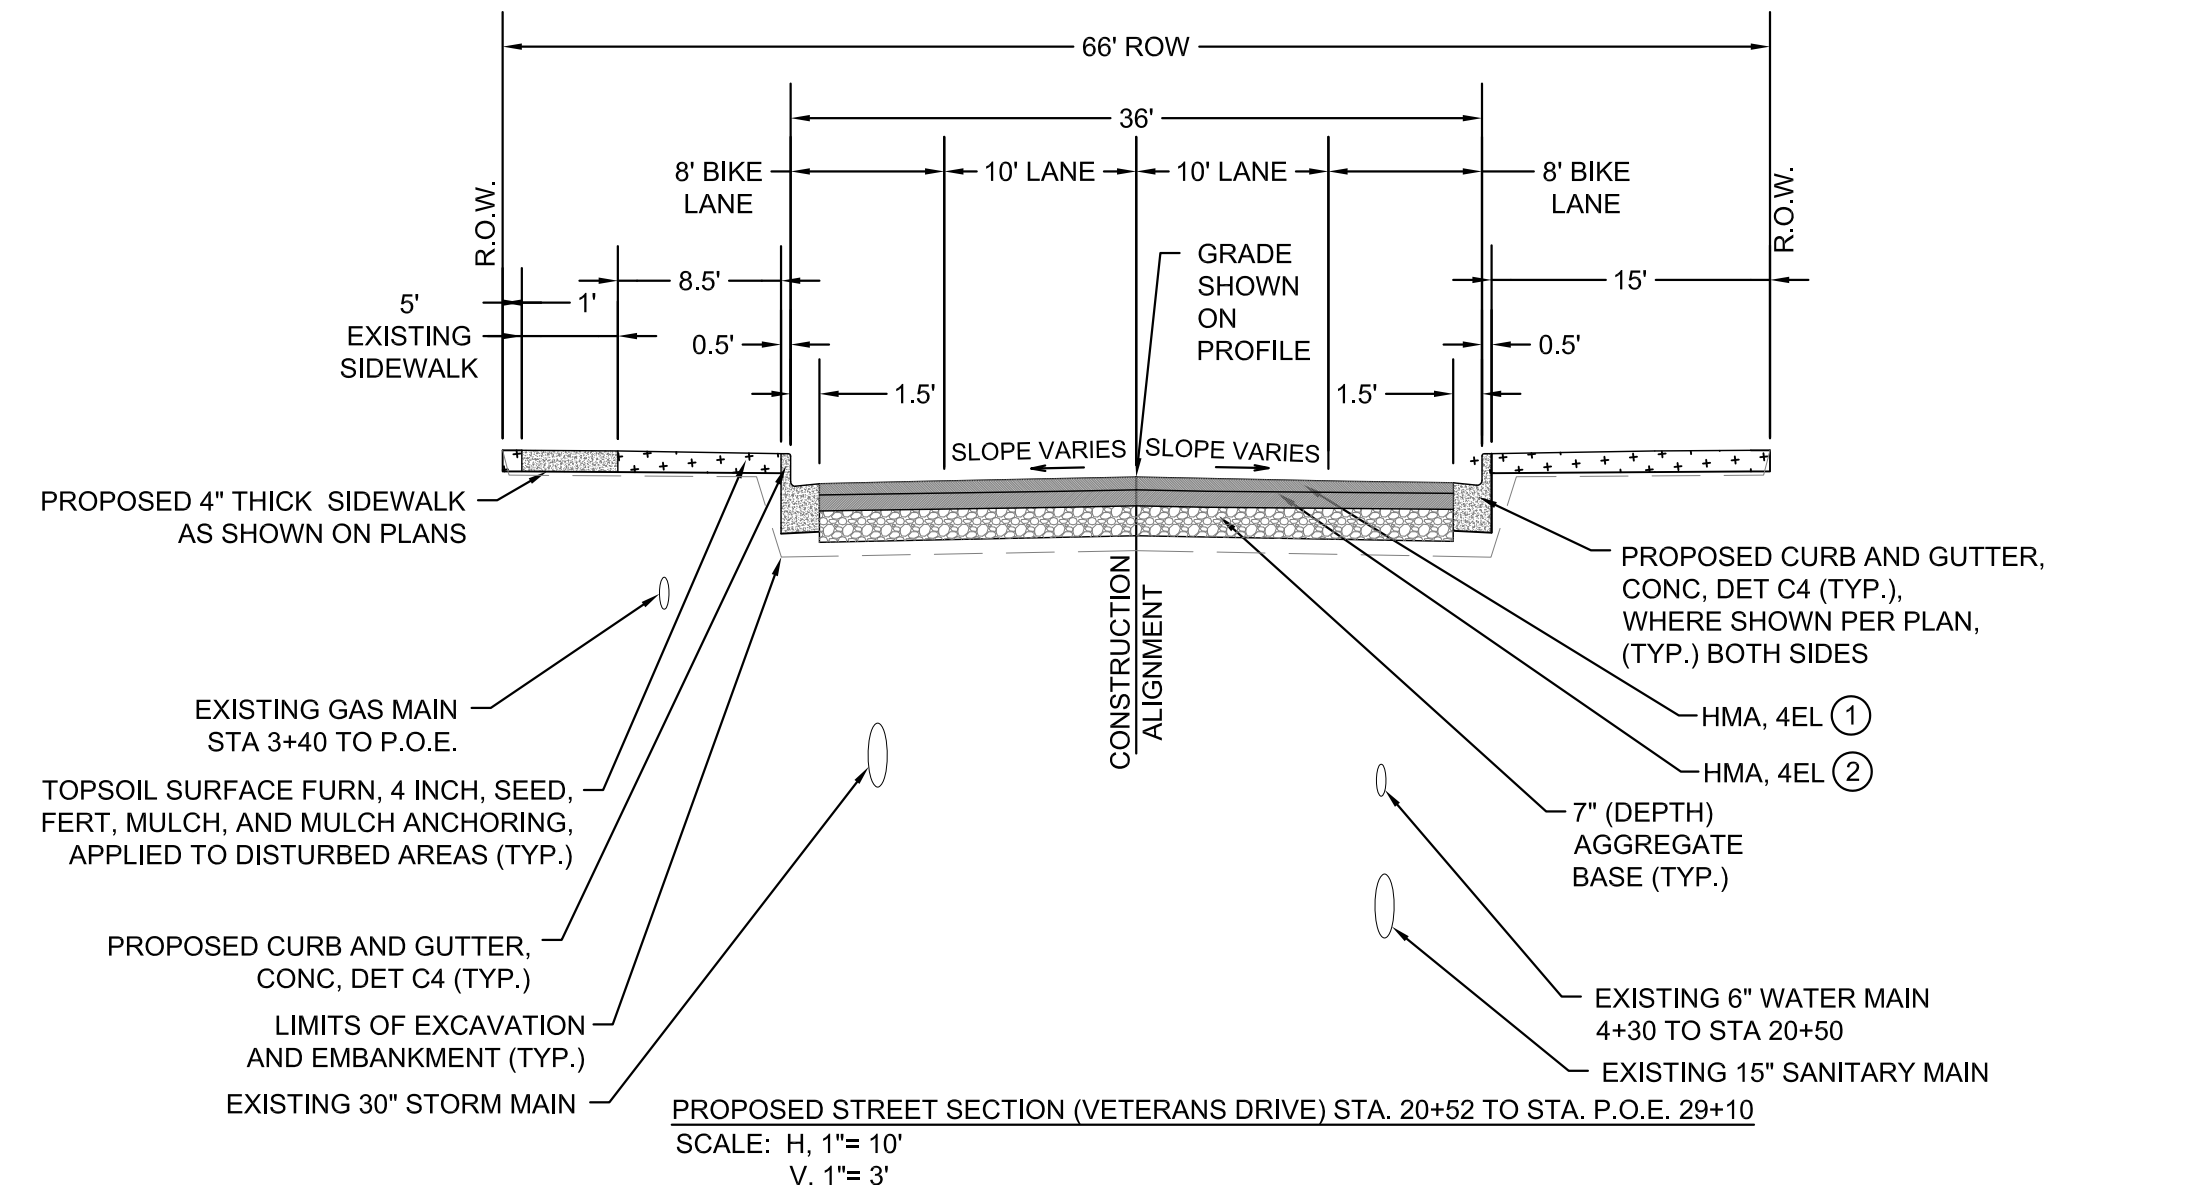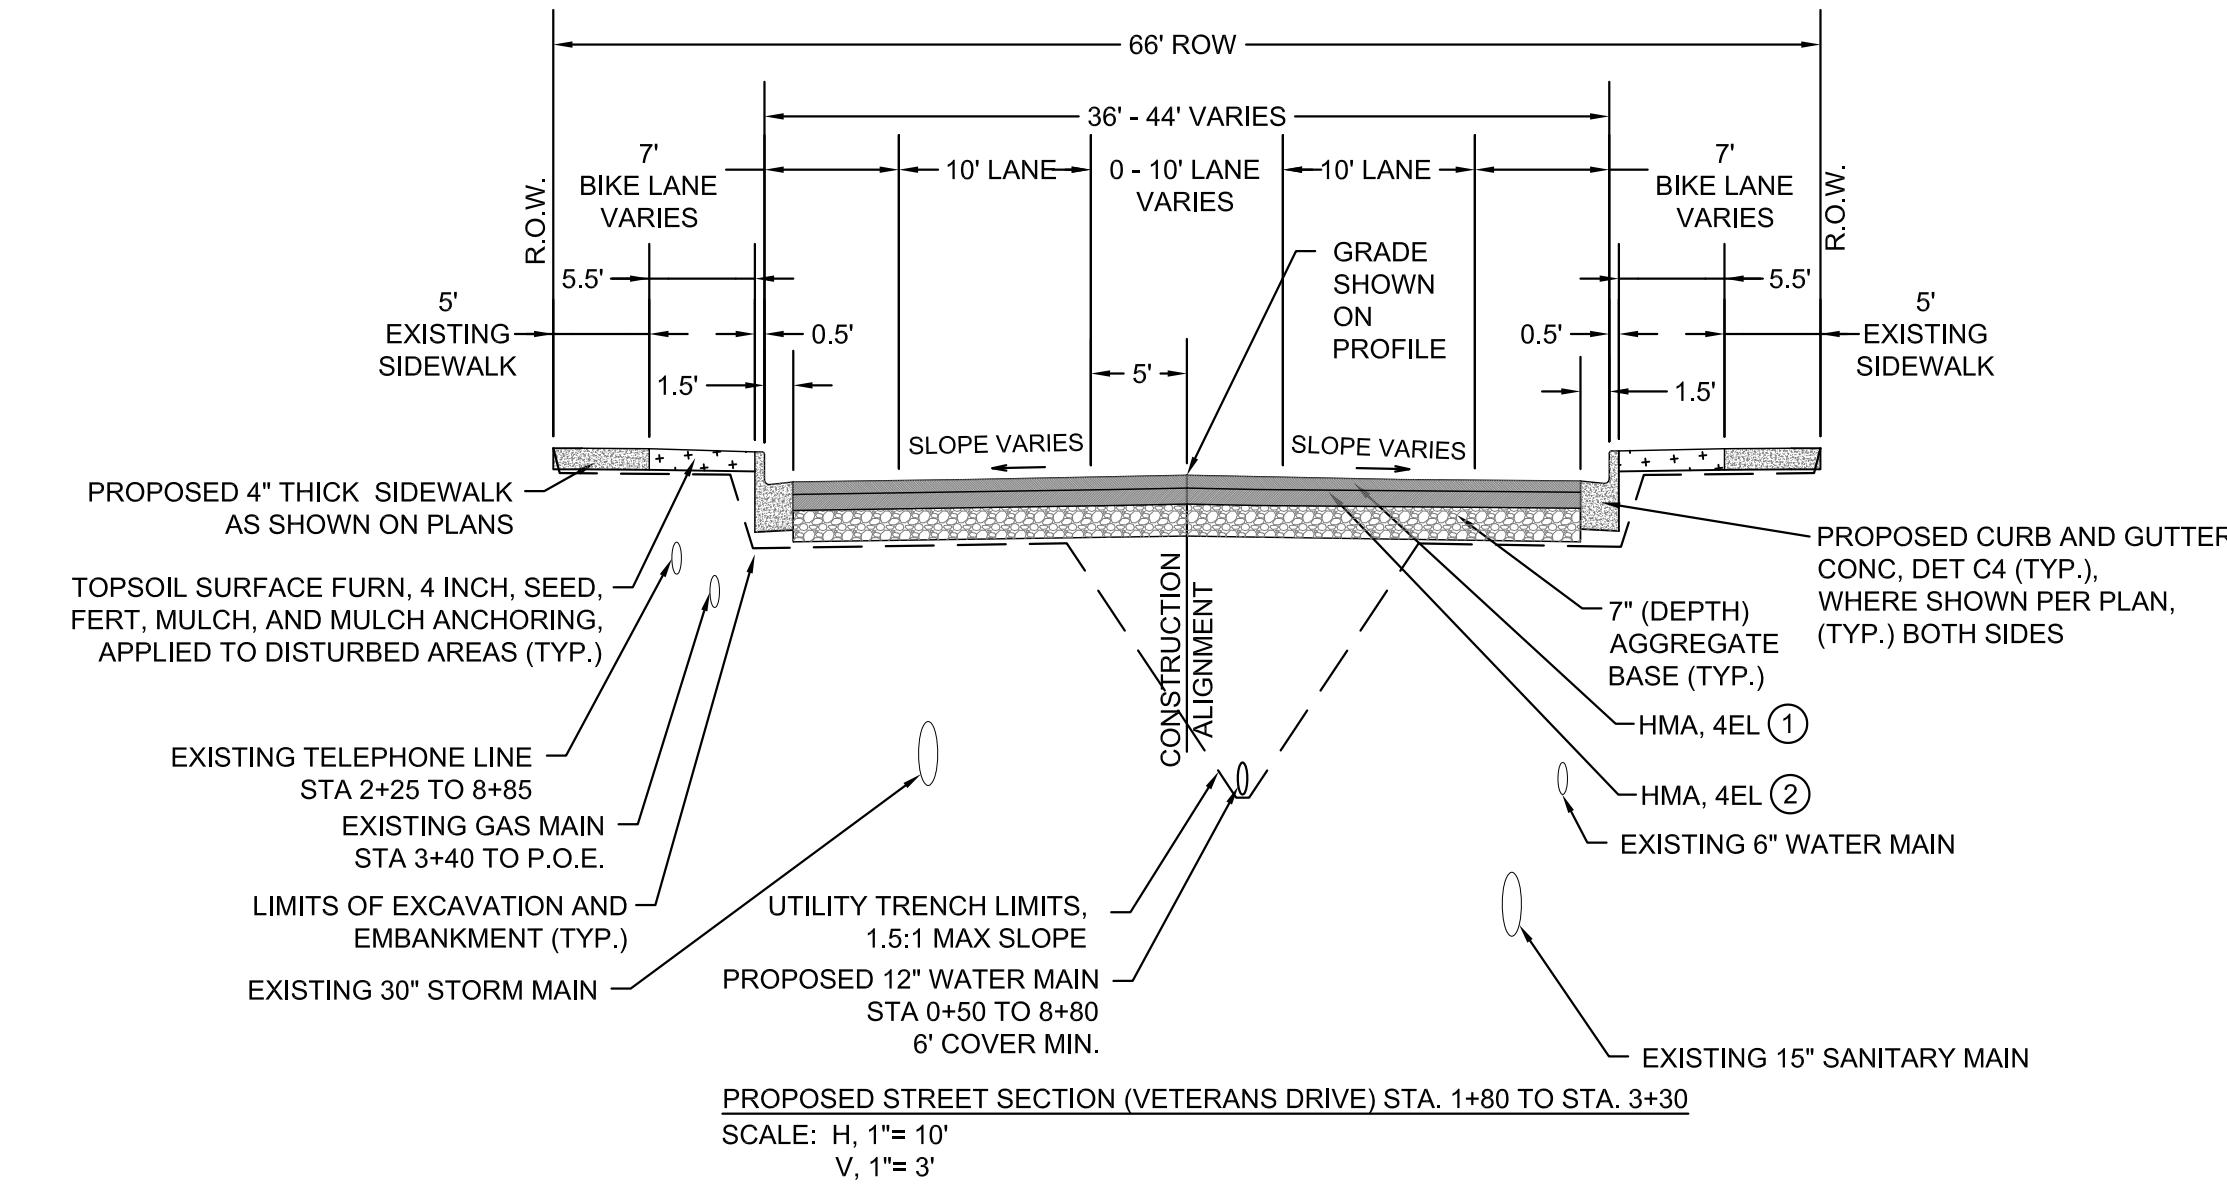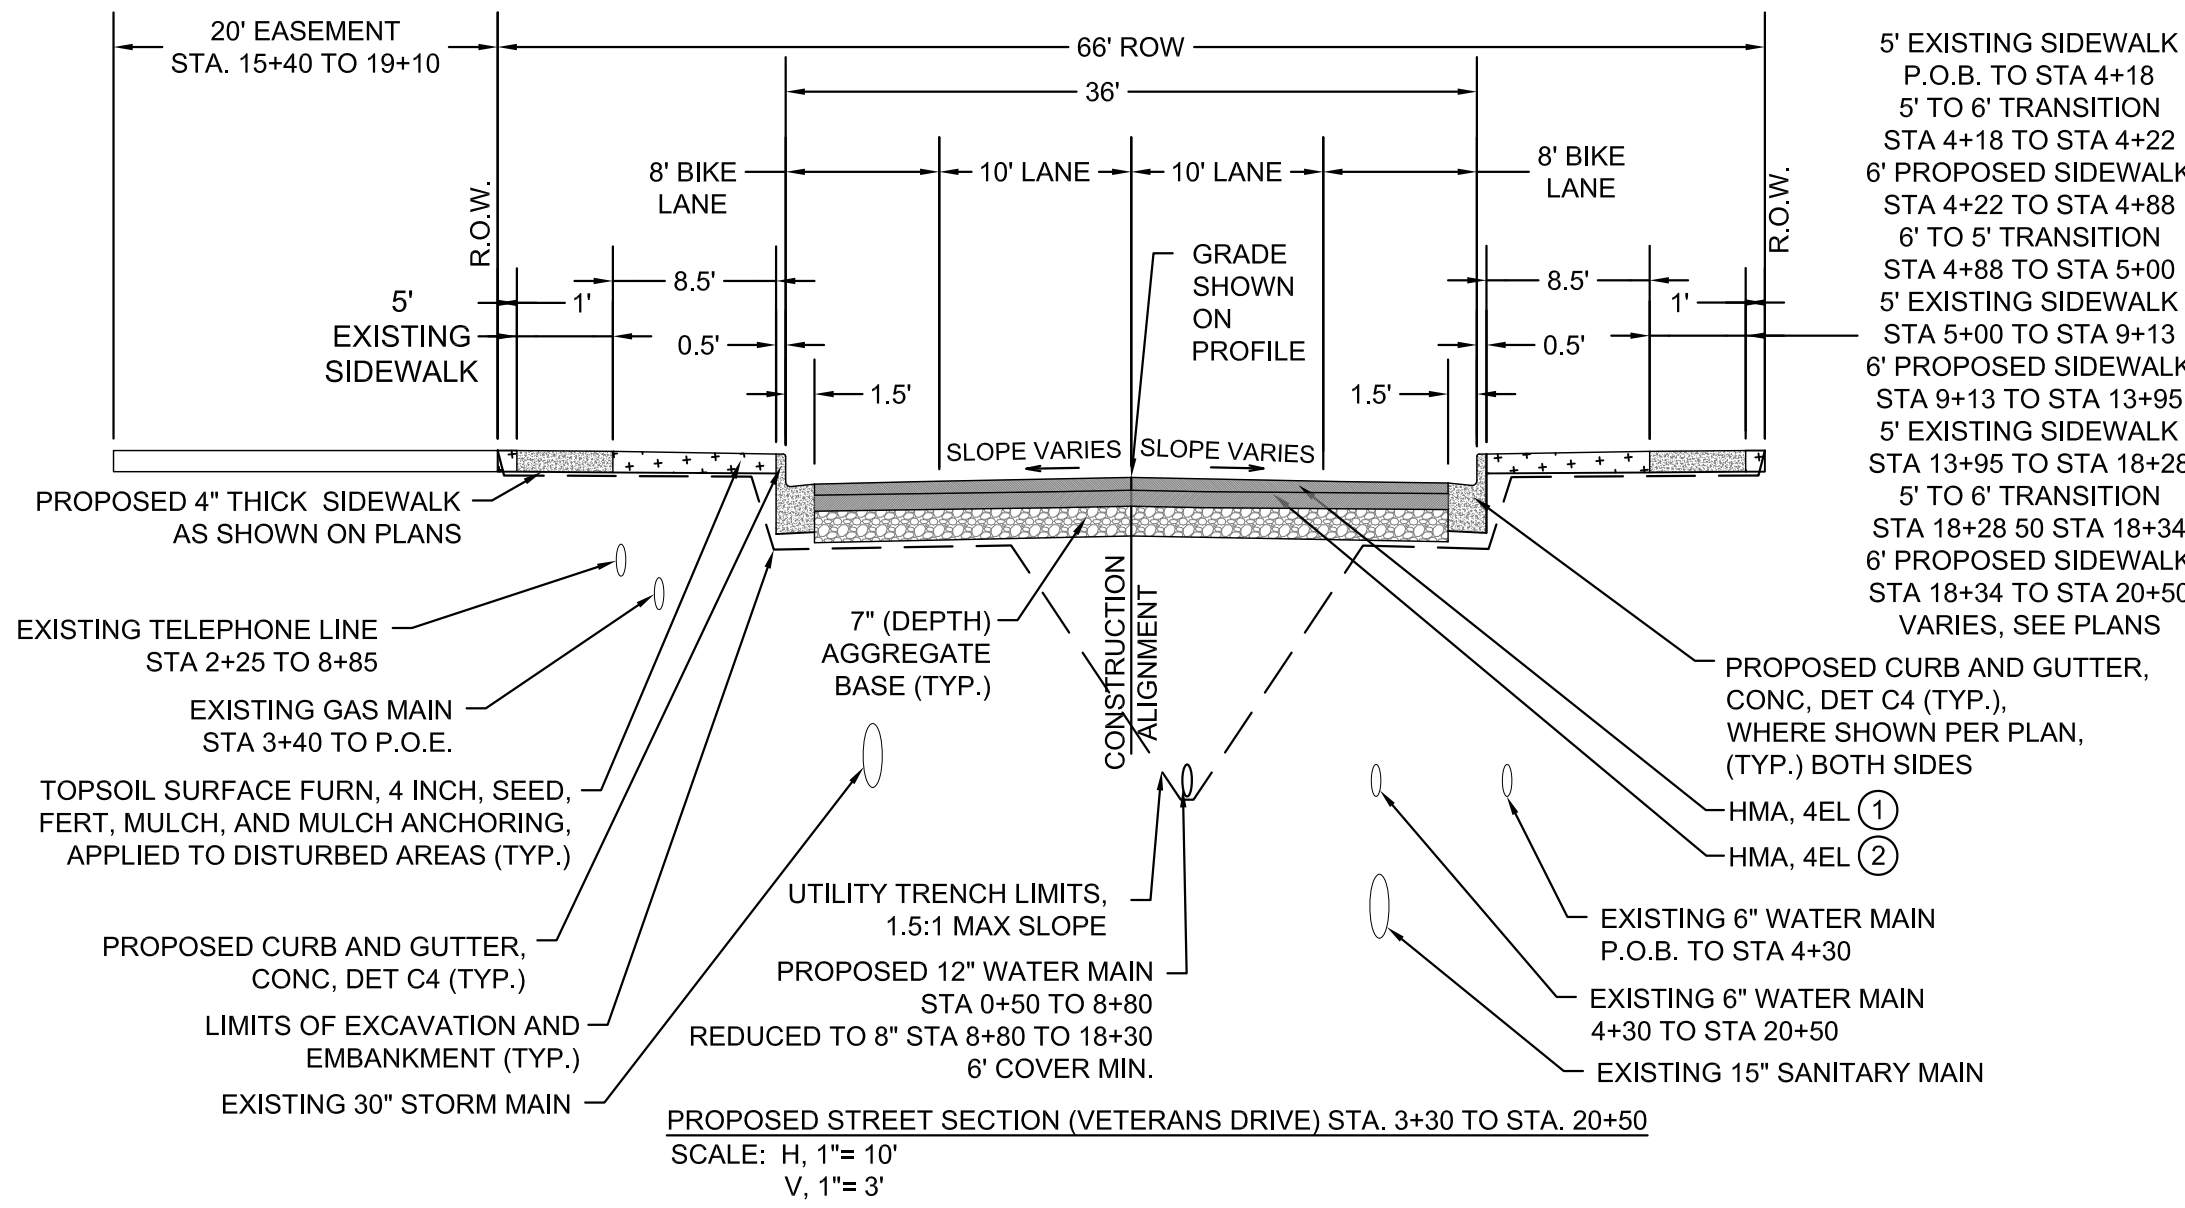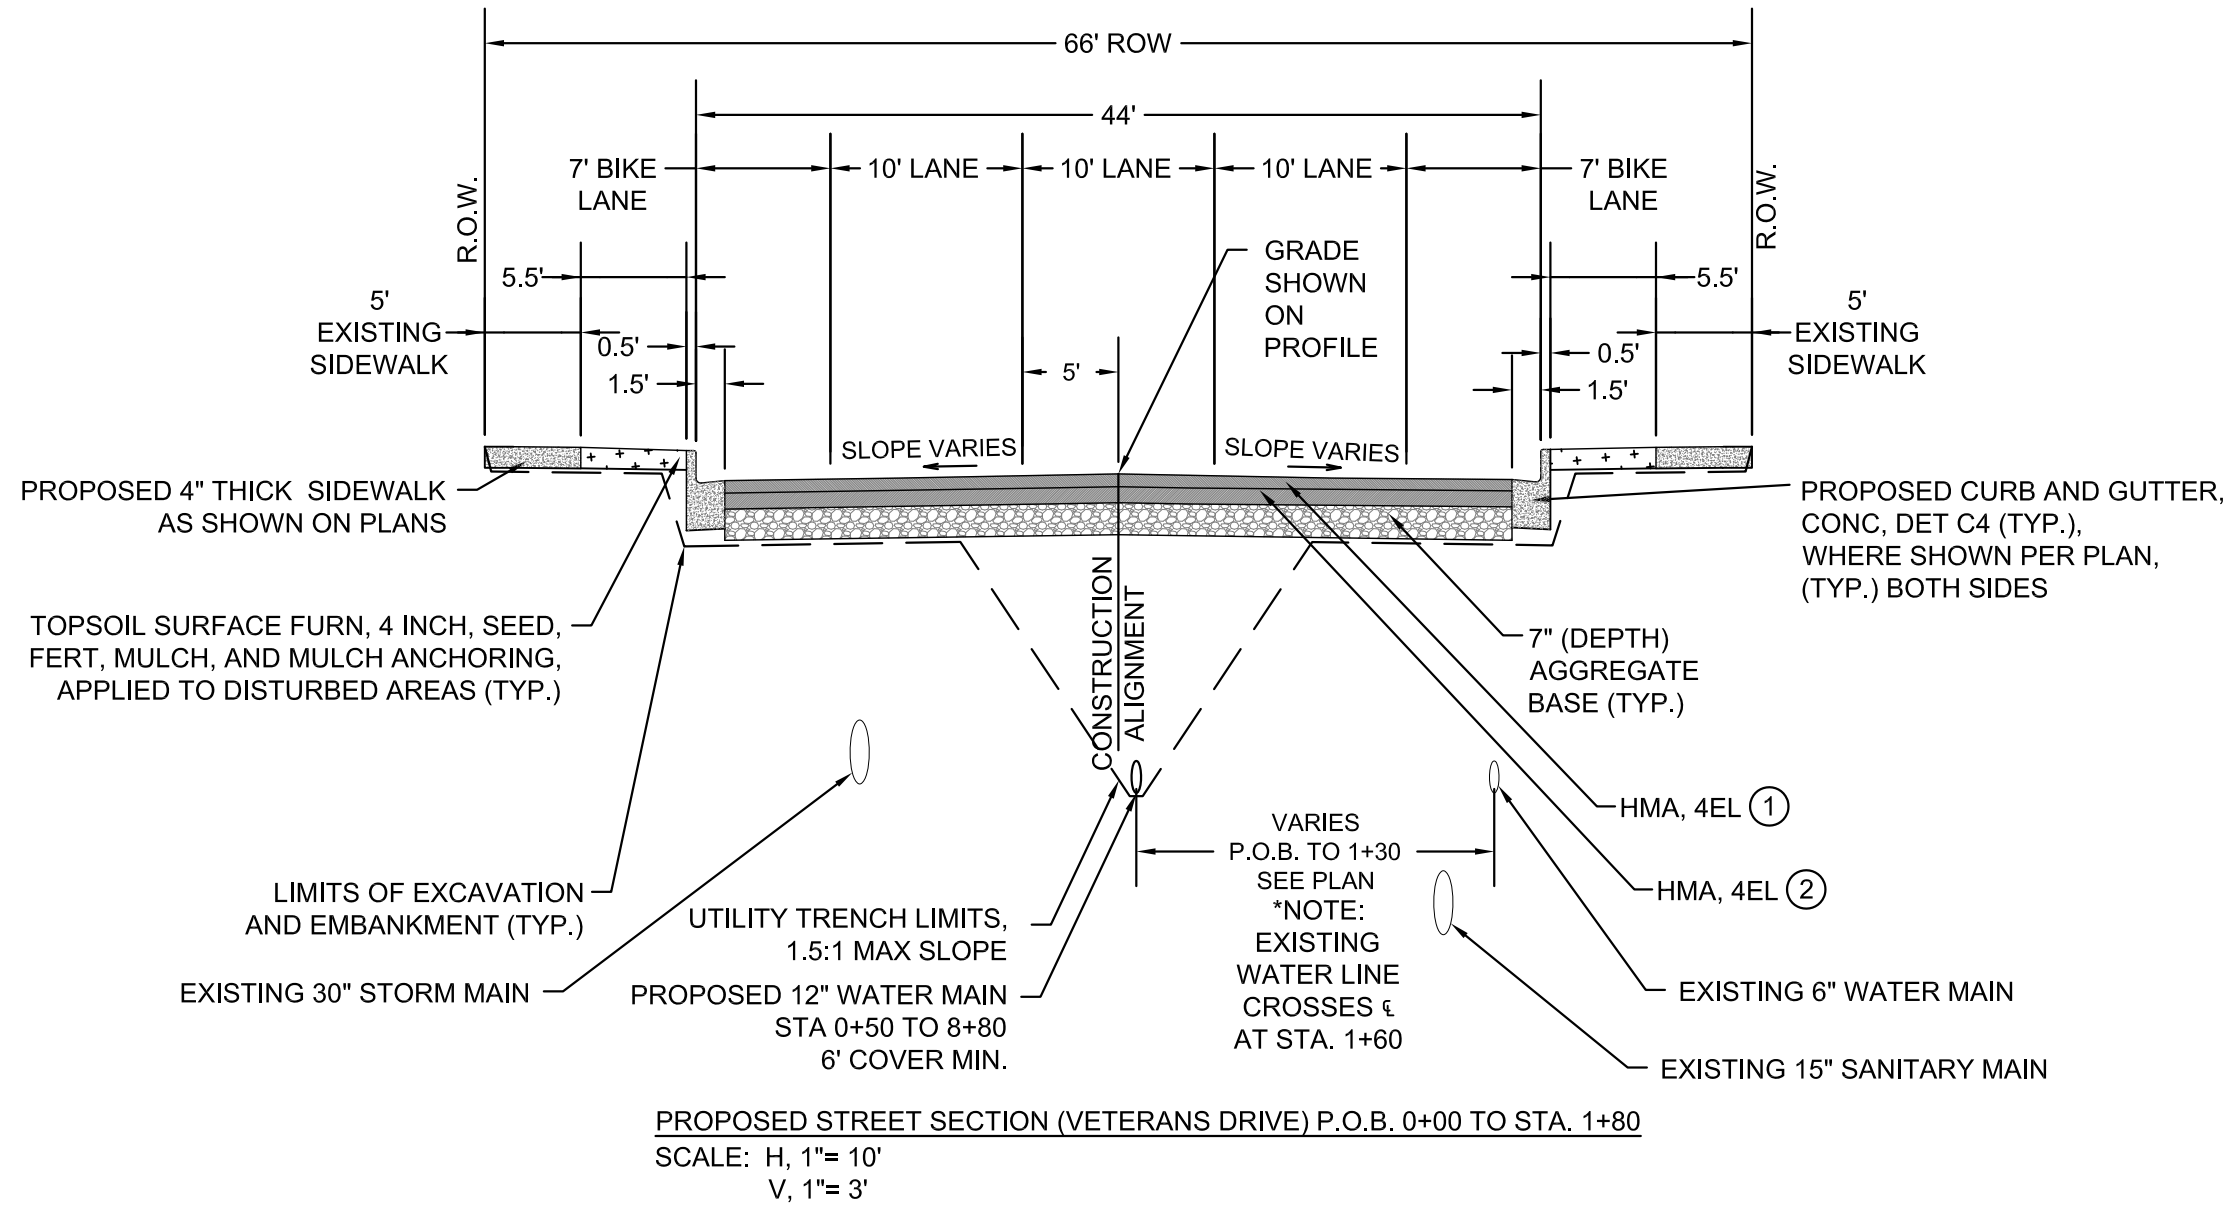

HMA APPLICATION TABLE						
NOTE #	MIXTURE **	PAY ITEM	APPROXIMATE RATE (lbs/syd)	PERFORMANCE GRADE	TYPE	DEPTH (IN)
1	4EL	HMA, 4EL	220	64 - 28	TOP COURSE (AWI = 260)	2"
2	4EL	HMA, 4EL	275	64 - 28	LEVELING COURSE	2.5"
3	4EL	HAND PATCHING	220	64 - 28	TOP COURSE (AWI = 260)	-
* HMA BOND COAT 0.05 - 0.15 GAL/SYD (FOR INFORMATION ONLY)						

** SHALL BE AS PER MDOT 2020 STANDARD SPECIFICATIONS FOR CONSTRUCTION. EXCEPT AS SUPERSEDED IN THE CONTRACT SPECIFICATIONS.

THE ITEM FOR MACHINE GRADING, MODIFIED SHALL INCLUDE ALL REQUIRED EXCAVATION AND/OR EMBANKMENT TO DEVELOP THE PROPOSED CROSS SECTION AND ADDITIONAL ITEMS REFERENCED IN THE SPECIAL PROVISION. SEE PROPOSAL. THE ESTIMATED EARTHWORK QUANTITIES PROVIDED HEREIN ARE FOR INFORMATION ONLY. NO UNIT PRICE ADJUSTMENTS OR CLAIMS FOR ADDITIONAL COMPENSATION WILL BE ALLOWED UNLESS THERE ARE CHANGED CONDITIONS OR WORK LIMITS AS DETERMINED BY THE ENGINEER. ALL REQUIRED EMBANKMENT SHALL BE CLASS II. GRADING FOR SIDEWALKS AND RAMPS TO MEET REQUIRED ADA SLOPES IS INCLUDED IN MACHINE GRADING, MODIFIED. PROTECTION OF EXISTING TREES NOT DESIGNATED FOR REMOVAL SHALL BE INCLUDED IN THE ITEM FOR MACHINE GRADING, MODIFIED.

EXCAVATION, EARTH, EMBANKMENT, (CIP),

1055 CYD
120 CYD

- NOTE:
1. LOCATION AND SIZE OF EXISTING TELEPHONE CONDUIT BANK IS APPROXIMATE. CONTRACTOR SHALL HAND DIG TO LOCATE AS NEEDED.
 2. UTILITY TRENCH SIDE SLOPES SHOWN ARE APPROXIMATE. CONTRACTOR SHALL ADJUST SLOPES BASED ON ACTUAL SOIL TYPES/CONDITIONS IN ACCORDANCE WITH MIOSHA RULES.
 3. CROSS SECTION WIDTH VARIES BETWEEN STATIONS.
 4. RESTORATION METHOD AND LOCATION PER PLANS.
 5. ALL UTILITIES AS SHOWN ARE APPROXIMATE LOCATIONS DERIVED FROM GROUND MEASUREMENTS AND AVAILABLE RECORDS. THEY SHOULD NOT BE INTERPRETED TO BE EXACT LOCATION NOR SHOULD IT BE ASSUMED THAT THEY ARE THE ONLY UTILITIES IN THE AREA.
 6. REMOVALS FOR SIDEWALK AND CURB AS DIRECTED BY ENGINEER.

2	SECTIONS UPDATED AS AMENDMENT	JAS	6-6-24
1	G.I. SUBMITTAL	ARY	11-6-23
NO.	REVISION DESCRIPTION:	BY:	DATE:



CITY OF TRAVERSE CITY
ENGINEERING DEPARTMENT
400 BOARDMAN AVE.
TRAVERSE CITY, MI. 49684

DRAWING TITLE: VETERANS DRIVE RECONSTRUCTION STANDARD DETAILS / NOTES EXISTING / PROPOSED CROSS SECTIONS			SHEET 3 OF 30 SHEETS
	SCALES: VERTICAL: N/A HORIZONTAL: AS NOTED		
	DATE: FEBRUARY 2024		
	DESIGNED: ZRC		
	DRAWN: JAS		
	APPROVED: ARY		
	JOB NO. 214685		

STORM SEWER NOTES












1. ALL STORM SEWER SHALL BE CL IV REINFORCED CONCRETE PIPE, TRENCH DETAIL B1, UNLESS SPECIFICALLY STATED OTHERWISE.
2. DRAINAGE STRUCTURE AND SANITARY MANHOLE COVERS SHALL BE PAID AS SHOWN ON PLANS. MANHOLE CASTINGS SHALL HAVE STORM SEWER, SANITARY SEWER OR WATER CAST ON STRUCTURE COVER AS APPLICABLE.
3. PROPOSED STORM AND SANITARY MANHOLES SHALL BE 4 FEET IN DIAMETER UNLESS NOTED OTHERWISE.
4. ANY AND ALL SHORING, SHEETING, TRENCH BOX USE NECESSARY TO INSTALL ANY PAY ITEMS SHALL BE INCLUDED IN THAT RESPECTIVE PAY ITEM. THE USE OF TRENCH WIDTH CONTROL EQUIPMENT SHALL BE USED TO MAINTAIN THE PROJECT WITHIN THE LIMITS OR RIGHT OF WAY.

GENERAL NOTES

1. ALL ELEVATIONS ARE BASED ON U.S.G.S. DATUM.
2. THE CONTRACTOR SHALL COMPLY WITH ALL APPLICABLE LAWS AND REGULATIONS GOVERNING THE FURNISHING AND USE OF SAFEGUARDS, SAFETY DEVICES AND PROTECTION EQUIPMENT. THE CONTRACTOR SHALL TAKE ANY NECESSARY PRECAUTIONS TO PROTECT THE LIFE AND HEALTH OF EMPLOYEES AND THE PUBLIC IN THE PERFORMANCE OF THE WORK.
3. FOR PROTECTION OF UNDERGROUND UTILITIES AND IN CONFORMANCE WITH PUBLIC ACT 174, 2013, THE CONTRACTOR SHALL DIAL, 1-800-482-7171 OR 811, A MINIMUM OF THREE WORKING DAYS AND WITHIN A MAXIMUM OF 14 DAYS OF EXCAVATION DATE, EXCLUDING SATURDAYS, SUNDAYS, AND HOLIDAYS PRIOR TO BEGINNING EACH EXCAVATION IN AREAS WHERE PUBLIC UTILITIES HAVE NOT BEEN PREVIOUSLY LOCATED. MEMBERS WILL THUS BE ROUTINELY NOTIFIED. THIS DOES NOT RELIEVE THE CONTRACTOR OF THE RESPONSIBILITY OF NOTIFYING UTILITY OWNERS WHO MAY NOT BE PART OF THE "MISS DIG" ALERT SYSTEM.
4. SPECIAL CARE SHALL BE TAKEN IN EXCAVATING IN THE PROXIMITY OF ALL UNDERGROUND UTILITIES. THE CONTRACTOR SHALL SECURE ASSISTANCE FROM THE APPROPRIATE UTILITY COMPANY IN LOCATING ITS LINES. THE CONTRACTOR SHALL ALSO PROVIDE SUPPORT FOR ANY UTILITY WITHIN THE EXCAVATION, PROVIDE PROPER COMPACTION UNDER ANY UNDERMINED UTILITY STRUCTURE, AND, IF NECESSARY, INSTALL TEMPORARY SHEETING OR USE A TRENCH BOX TO MINIMIZE THE EXCAVATION.
5. LOCATION OF EXISTING UTILITIES: ALL KNOWN EXISTING PUBLIC UTILITIES AND UNDERGROUND STRUCTURES, SUCH AS PIPE LINES, ELECTRIC CONDUITS, SEWERS AND WATER LINES, ARE SHOWN ON THE PLANS. THE INFORMATION SHOWN IS BELIEVED TO BE REASONABLY CORRECT AND COMPLETE. HOWEVER, NEITHER THE CORRECTNESS NOR THE COMPLETENESS OF SUCH INFORMATION IS GUARANTEED. PRIOR TO THE START OF ANY OPERATIONS IN THE VICINITY OF UTILITIES, THE CONTRACTOR SHALL NOTIFY THE UTILITY COMPANIES AND REQUEST THAT THEY STAKE OUT THE LOCATIONS OF THE UTILITIES IN QUESTION.
6. EXISTING PROPERTY CORNERS ARE IDENTIFIED ON THE PLANS. IF A PROPERTY CORNER IS DISTURBED DURING CONSTRUCTION IT SHALL BE REPLACED AT THE CONTRACTORS EXPENSE BY A PROFESSIONAL LAND SURVEYOR.
7. CONTRACTOR SHALL PROVIDE TEMPORARY SUPPORT TO ANY MAILBOXES DISTURBED DURING CONSTRUCTION AND SHALL NOT INTERFERE WITH MAIL SERVICE. ALL DISTURBED MAILBOXES SHALL BE PLACED IN ORIGINAL LOCATION AT AN ELEVATION DETERMINED BY THE POSTAL SERVICE.
8. LOCAL TRAFFIC SHALL BE MAINTAINED AT ALL TIMES.
9. CONTRACTOR SHALL PROVIDE ADEQUATE SUPPORT FOR UTILITY POLES AS NECESSARY.
11. DEWATERING AND BYPASS PUMPING OF EXISTING STORM SEWERS WILL BE THE RESPONSIBILITY OF THE CONTRACTOR AND SHALL BE INCLUDED IN THE RESPECTIVE CONTRACT ITEMS AND WILL NOT BE MEASURED FOR ANY PAYMENT SEPARATELY
12. ANY OTHER WORK REQUIRED TO COMPLETE THE CONSTRUCTION SHOWN ON THE PLANS AND DESCRIBED IN THE SPECIFICATIONS THAT DOES NOT HAVE A SPECIFIC PAY ITEM SHALL BE INCIDENTAL TO ONE OF THE OTHER PAY ITEMS AND THE CONTRACTOR SHALL ARRANGE THEIR BID PROPOSAL ACCORDINGLY.
13. CONTRACTOR SHALL PROVIDE DESIGN FABRICATION AND INSTALLATION REQUIRED FOR ALL PRECAST CONCRETE COMPONENTS. ALL STRUCTURES SHALL BE CAPABLE OF SUPPORTING H-20 LOADING.
14. FINISH GRADE AROUND EXISTING TREES TO REMAIN SHALL MATCH PRE-CONSTRUCTION GRADE. AT NO TIME DURING OR AFTER CONSTRUCTION SHOULD SOIL BE IN CONTACT WITH THE TRUNK OF THE TREE ABOVE THE BASAL FLAIR.
15. IN AREAS WHERE THE GRADE AROUND THE PROTECTED TREE WILL BE LOWERED, SOME ROOT CUTTING MAY BE UNAVOIDABLE. CUTS SHOULD BE CLEAN AND MADE AT RIGHT ANGLES TO THE ROOTS. WHEN PRACTICAL, CUT ROOTS BACK TO A BRANCHING LATERAL ROOT. ROOTS SHALL BE HAND CUT, USE OF AN EXCAVATOR OR MECHANICAL EQUIPMENT IS NOT ACCEPTABLE.
16. THE ITEM FOR MACHINE GRADING, MODIFIED SHALL INCLUDE ALL REQUIRED EXCAVATION AND/OR EMBANKMENT TO DEVELOP THE PROPOSED CROSS SECTION AND ADDITIONAL ITEMS REFERENCED IN THE SPECIAL PROVISION, SEE PROPOSAL. THE ESTIMATED EARTHWORK QUANTITIES PROVIDED HEREIN ARE FOR INFORMATION ONLY. NO UNIT PRICE ADJUSTMENTS OR CLAIMS FOR ADDITIONAL COMPENSATION WILL BE ALLOWED UNLESS THERE ARE CHANGED CONDITIONS OR WORK LIMITS AS DETERMINED BY THE ENGINEER. ALL REQUIRED EMBANKMENT SHALL BE CLASS II. GRADING FOR SIDEWALKS AND RAMPS TO MEET REQUIRED ADA SLOPES IS INCLUDED IN MACHINE GRADING, MODIFIED. PROTECTION OF EXISTING TREES NOT DESIGNATED FOR REMOVAL SHALL BE INCLUDED IN THE ITEM FOR MACHINE GRADING, MODIFIED.
17. LOCATION AND SIZE OF EXISTING TELEPHONE CONDUIT BANK IF SHOWN IS APPROXIMATE. CONTRACTOR SHALL HAND DIG TO LOCATE AS NEEDED..
18. UTILITY TRENCH SIDE SLOPES SHOWN ARE APPROXIMATE. CONTRACTOR SHALL ADJUST SLOPES BASED ON ACTUAL SOIL TYPES/CONDITIONS IN ACCORDANCE WITH MIOSHA RULES.

SOIL EROSION NOTES



1. THE CONTRACTOR SHALL INSTALL TEMPORARY AND PERMANENT SOIL EROSION CONTROL MEASURES AS DIRECTED BY THE ENGINEER OR THE SOIL EROSION CONTROL OFFICER, AT NO ADDITIONAL COST TO THE PROJECT. CONTRACTOR SHALL PROTECT ADJACENT PROPERTIES FROM ACCELERATED EROSION AND SEDIMENTATION RESULTING FROM PROJECT CONSTRUCTION.
2. ALL DISTURBED AREAS SHALL BE TOPSOILED, SEEDED, FERTILIZED AND MULCHED. MULCH BLANKET SHALL BE INSTALLED IN AREAS AS DESIGNATED AND SHALL BE INCIDENTAL TO OTHER ITEMS.

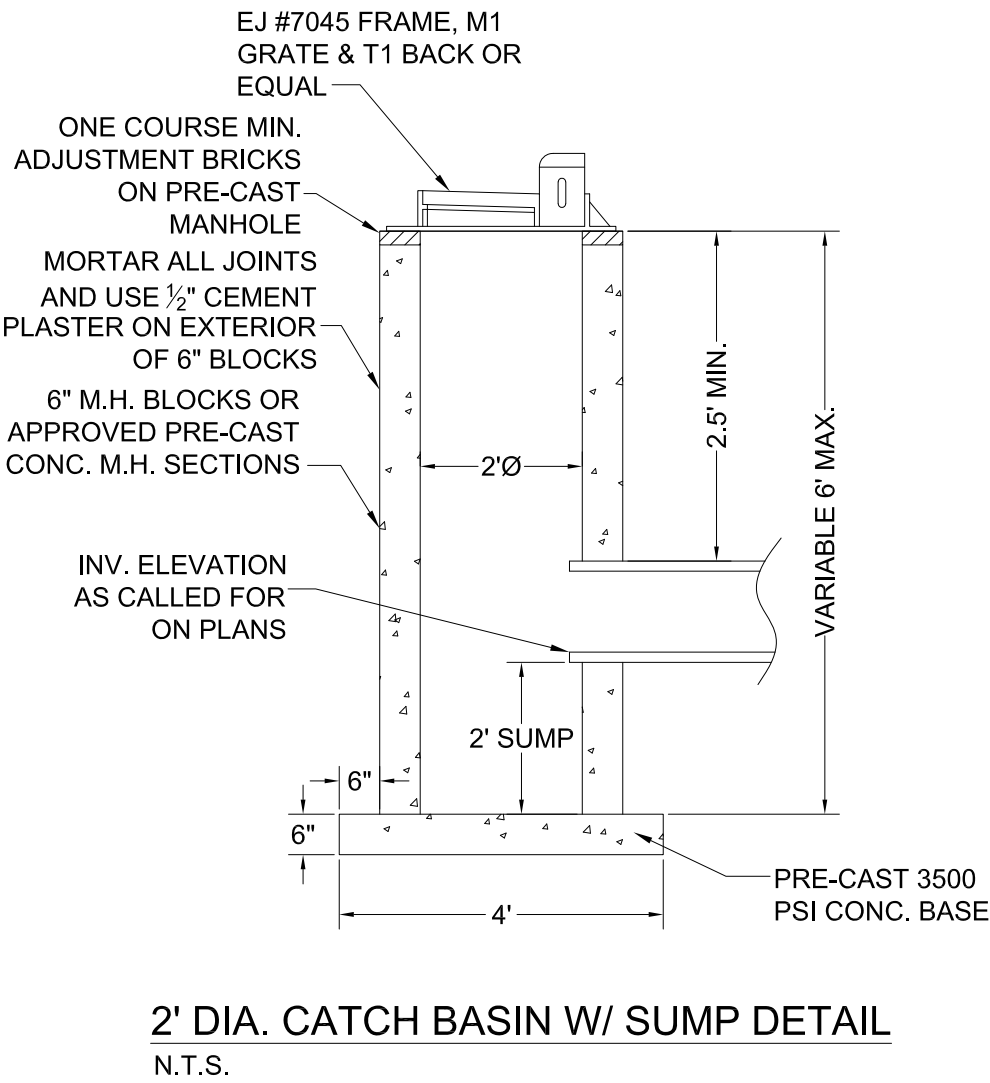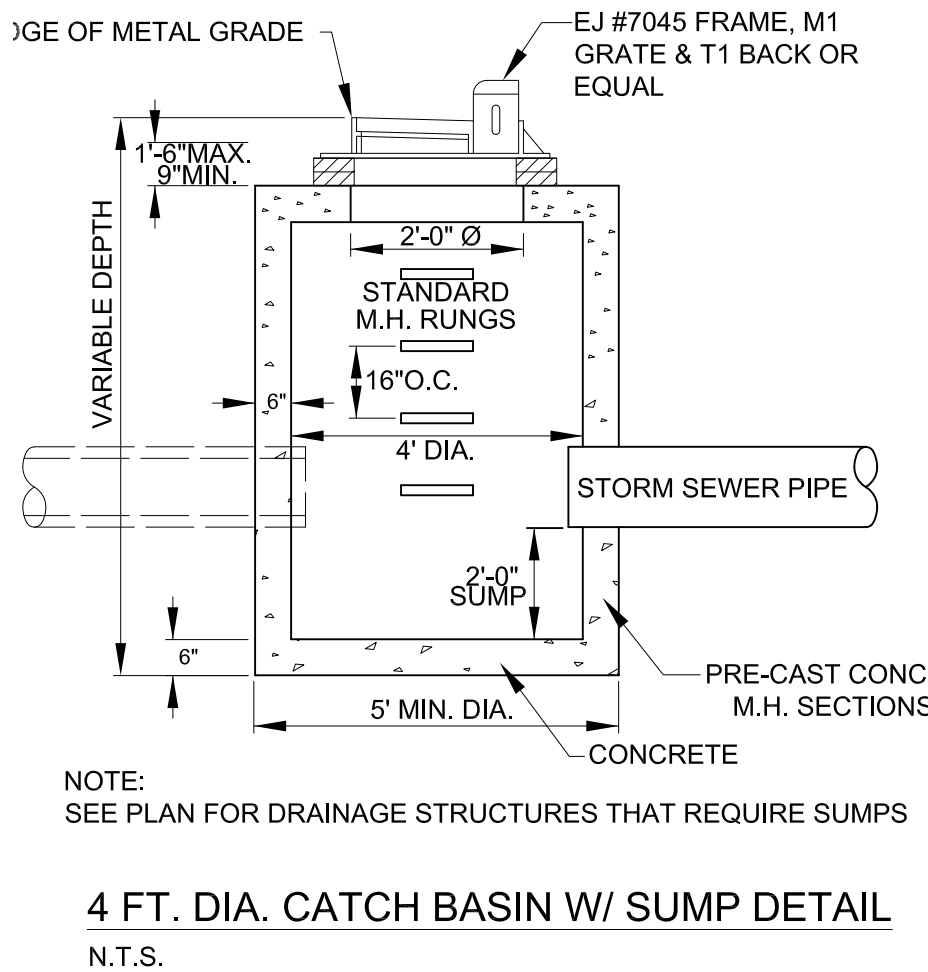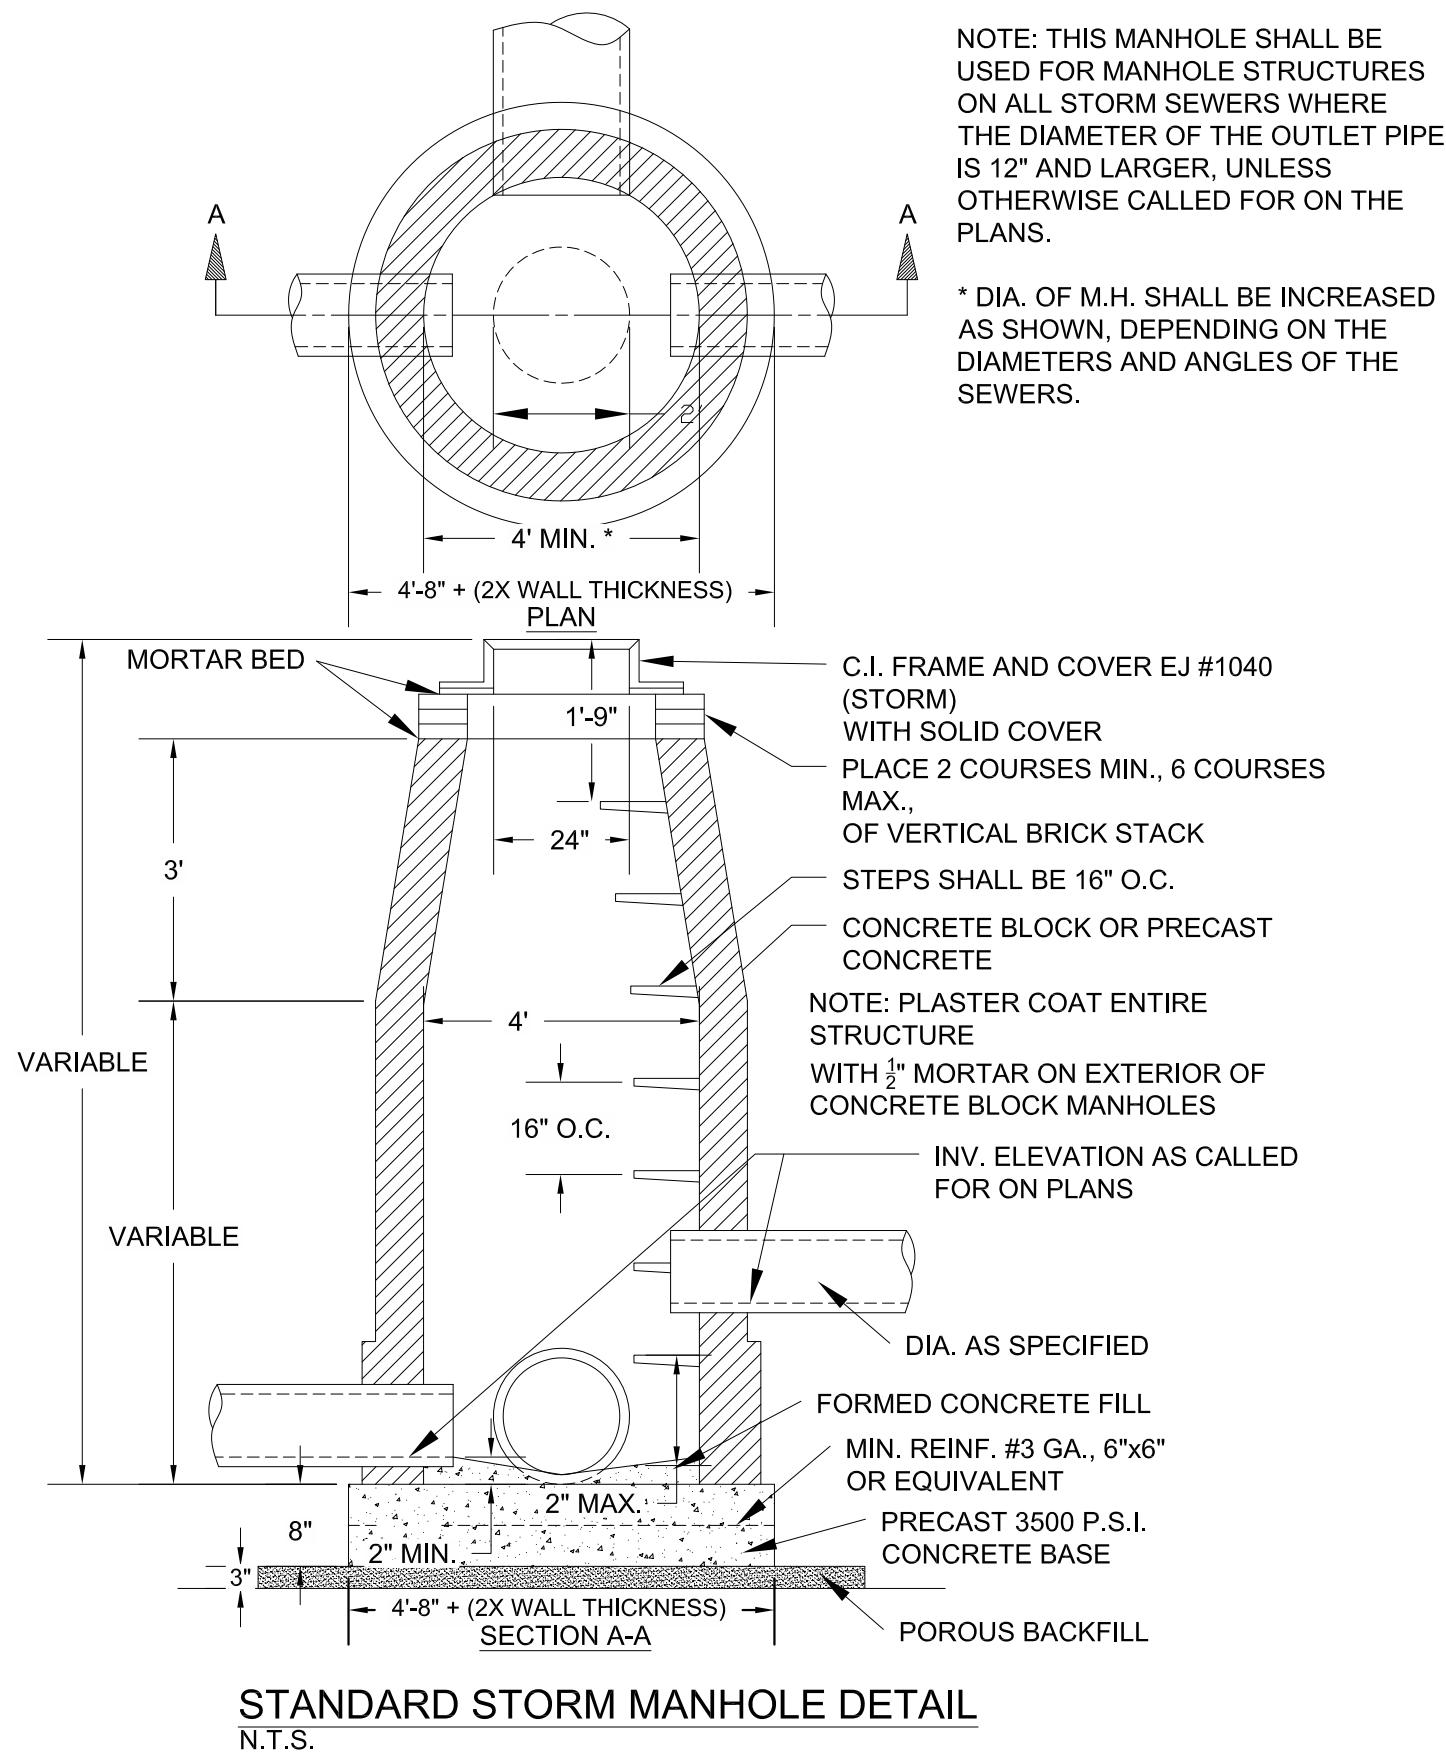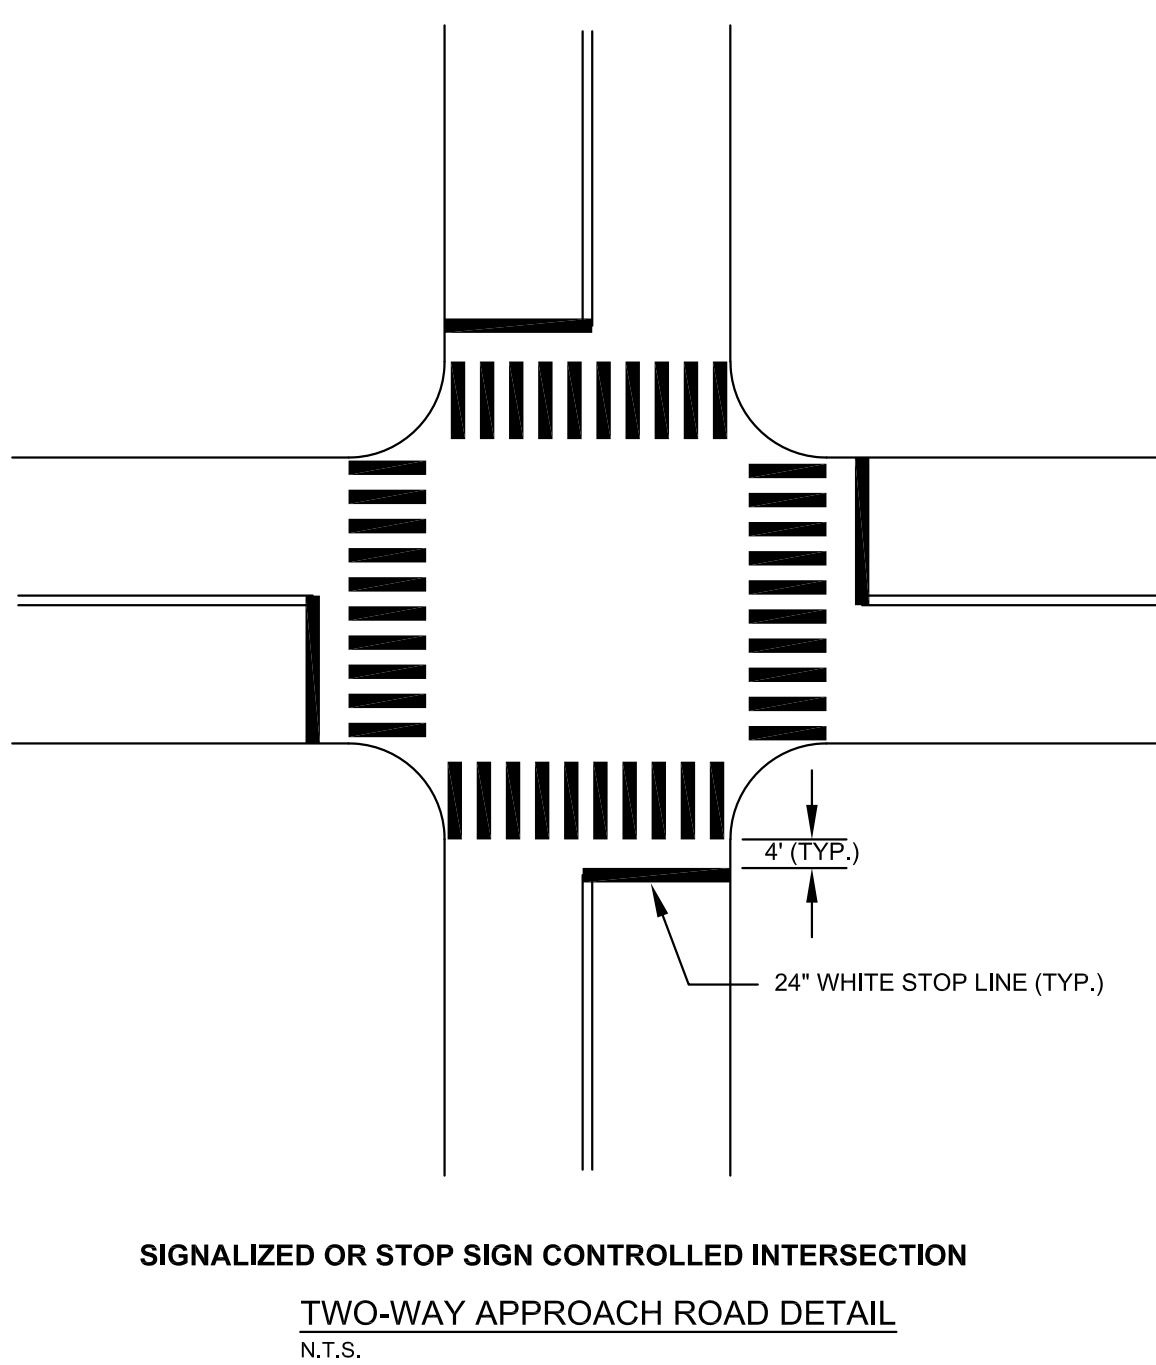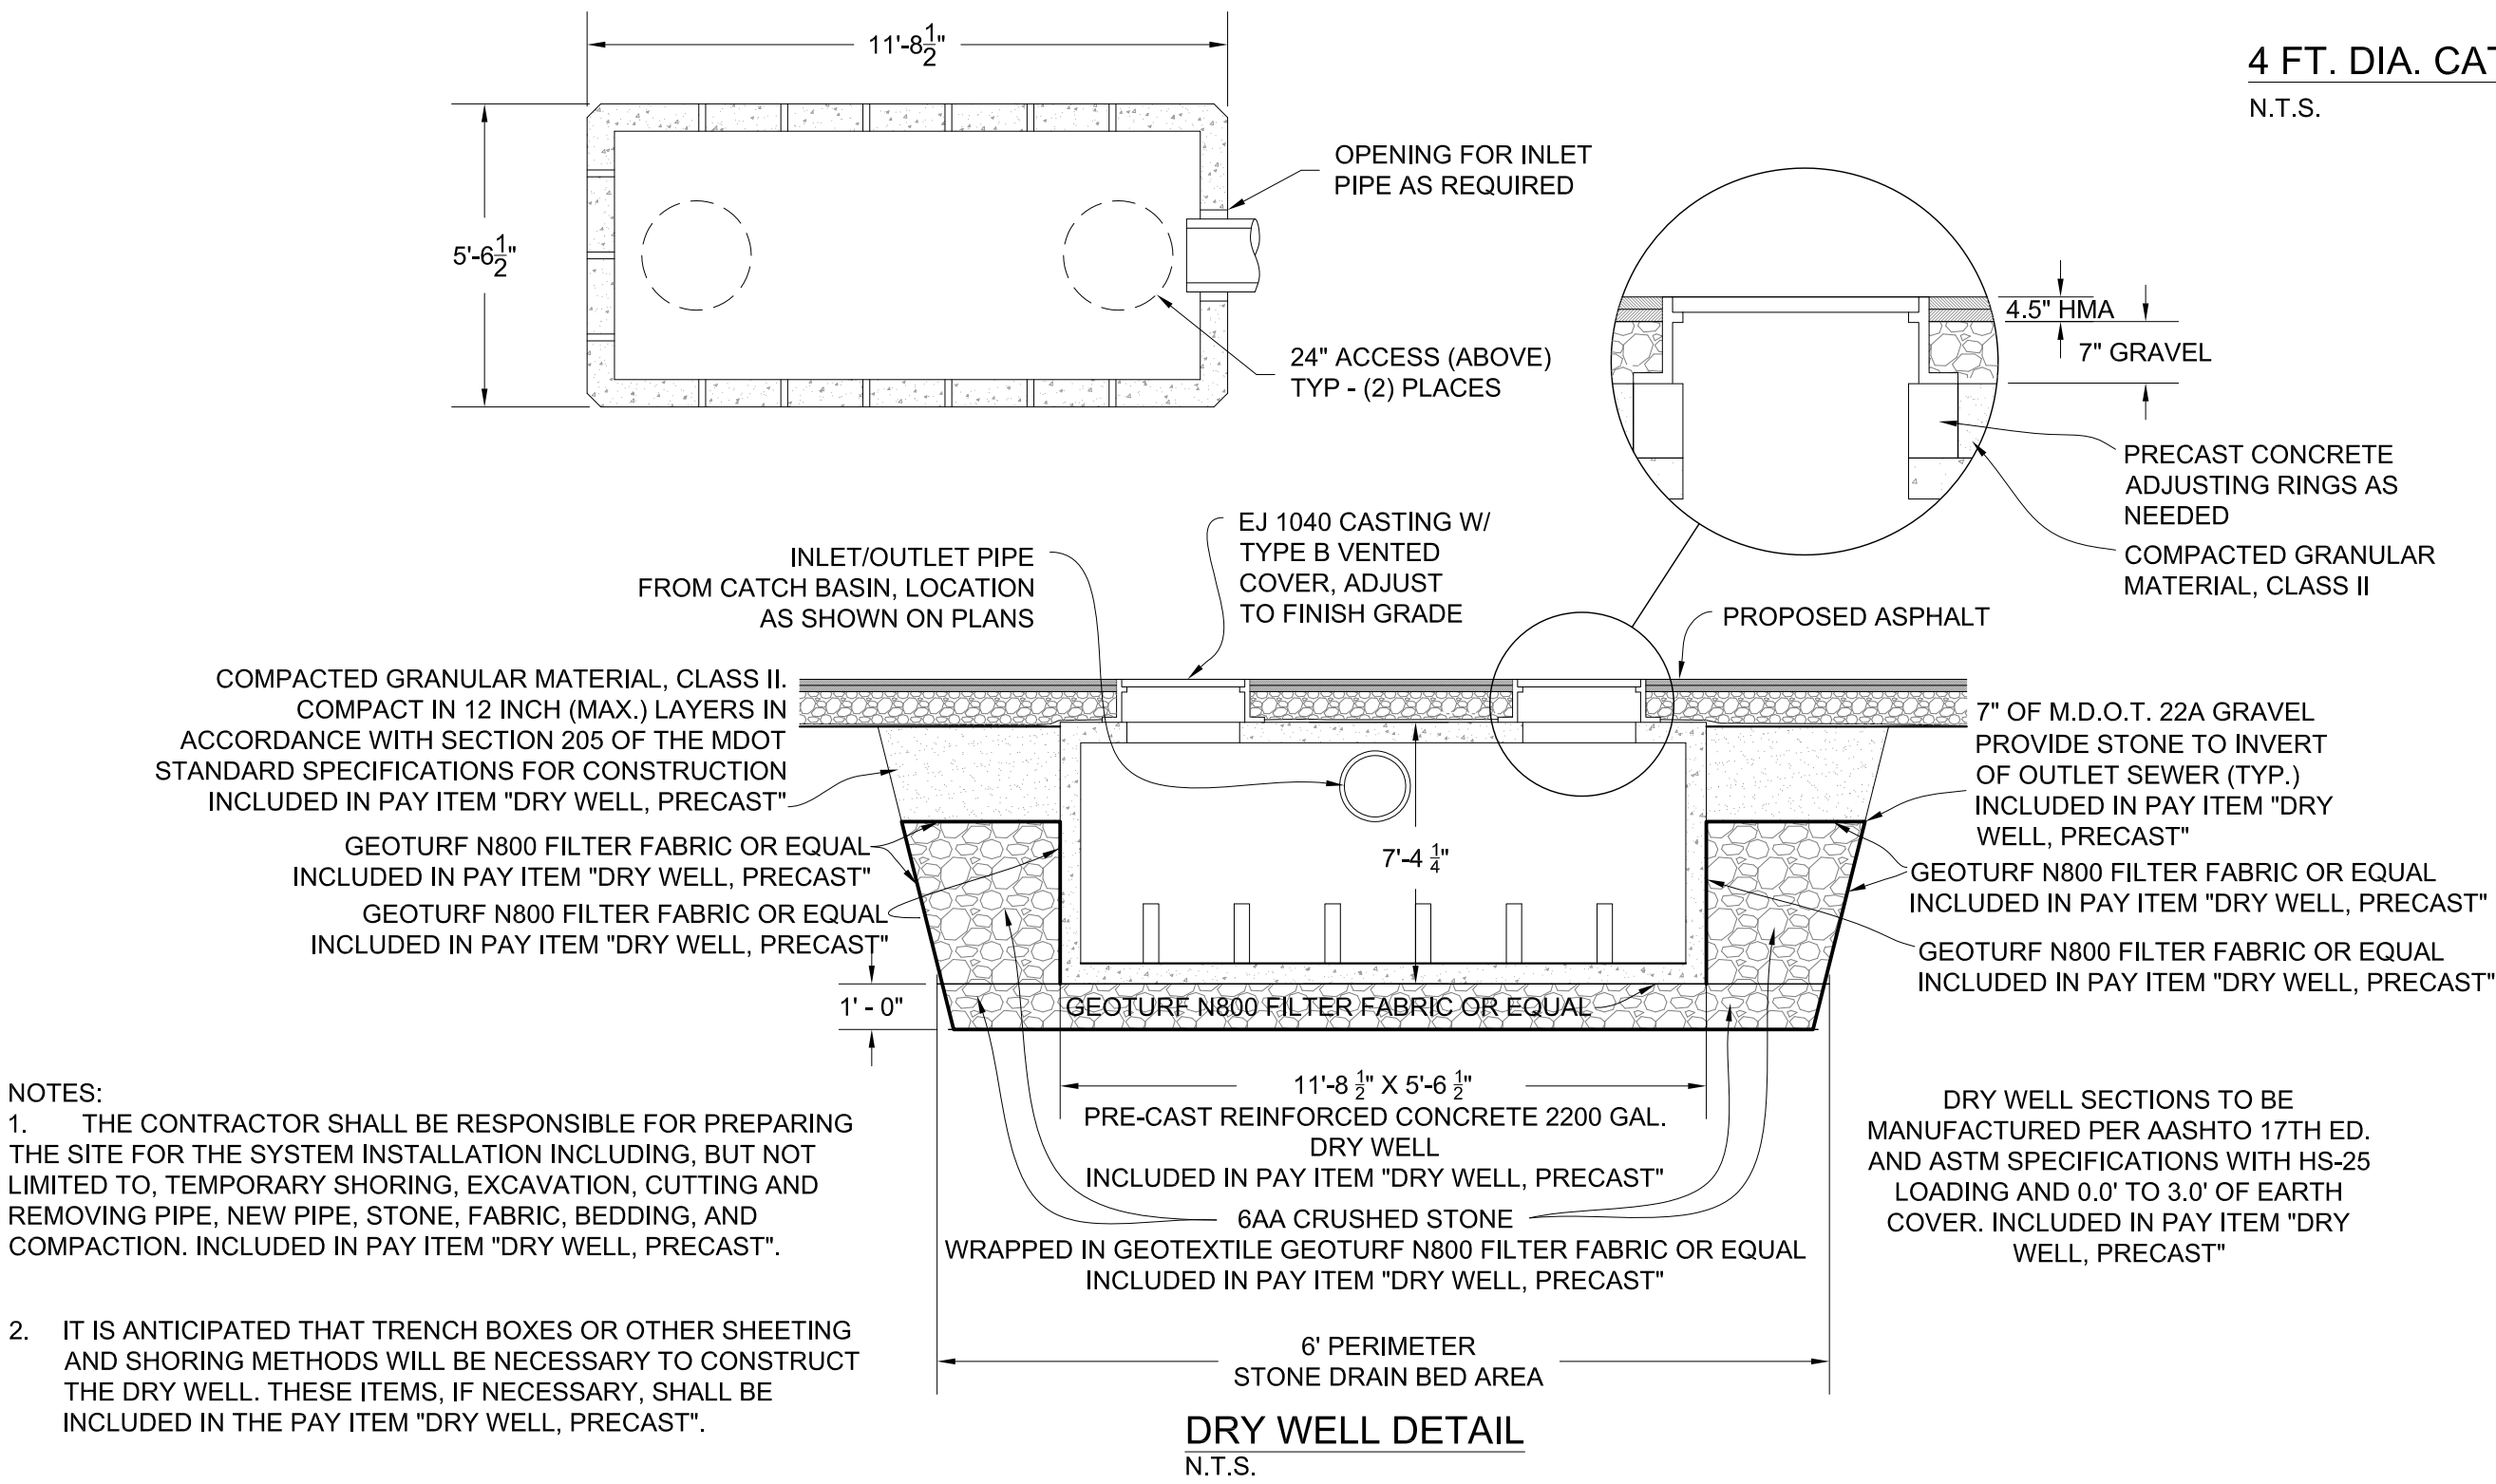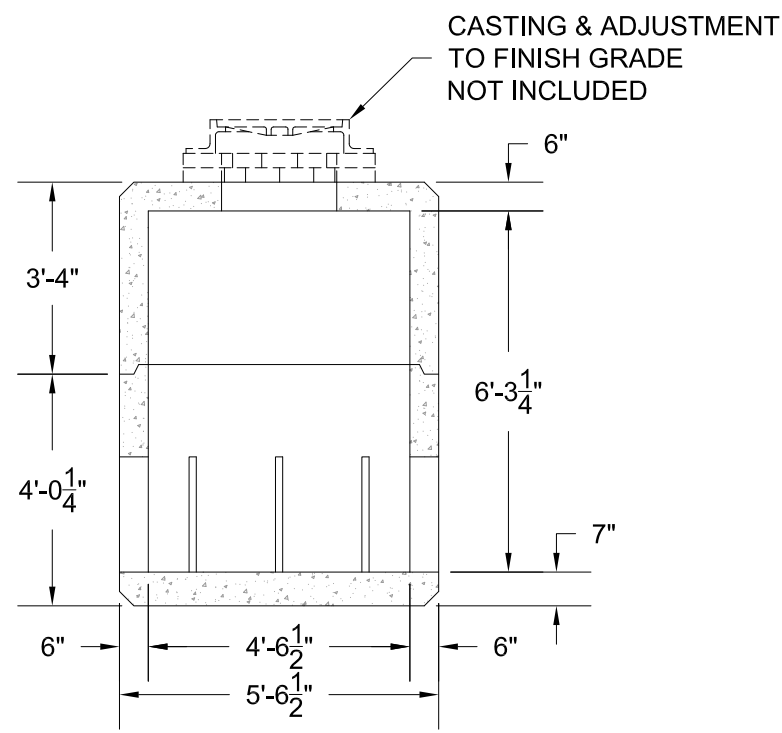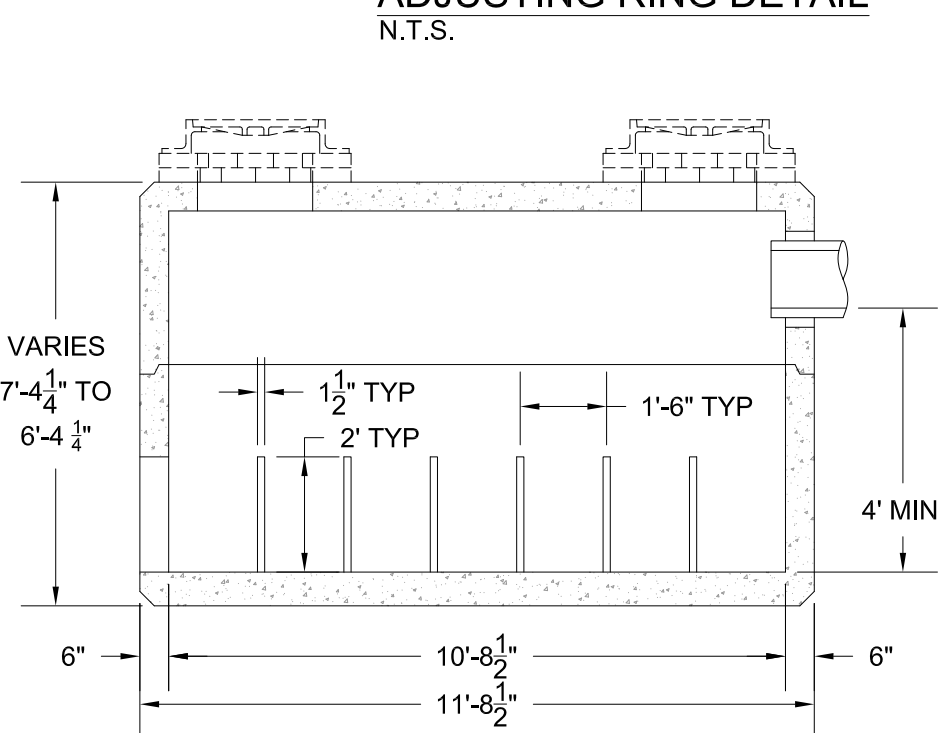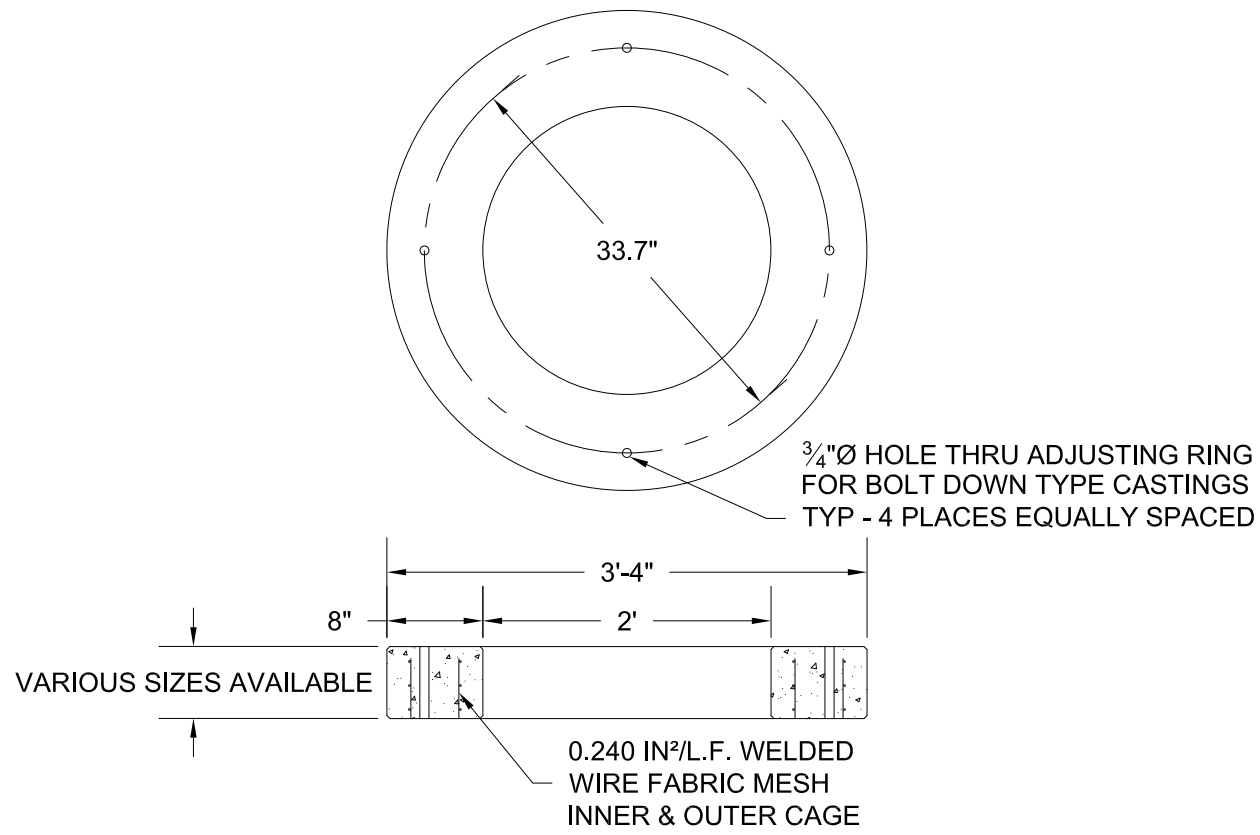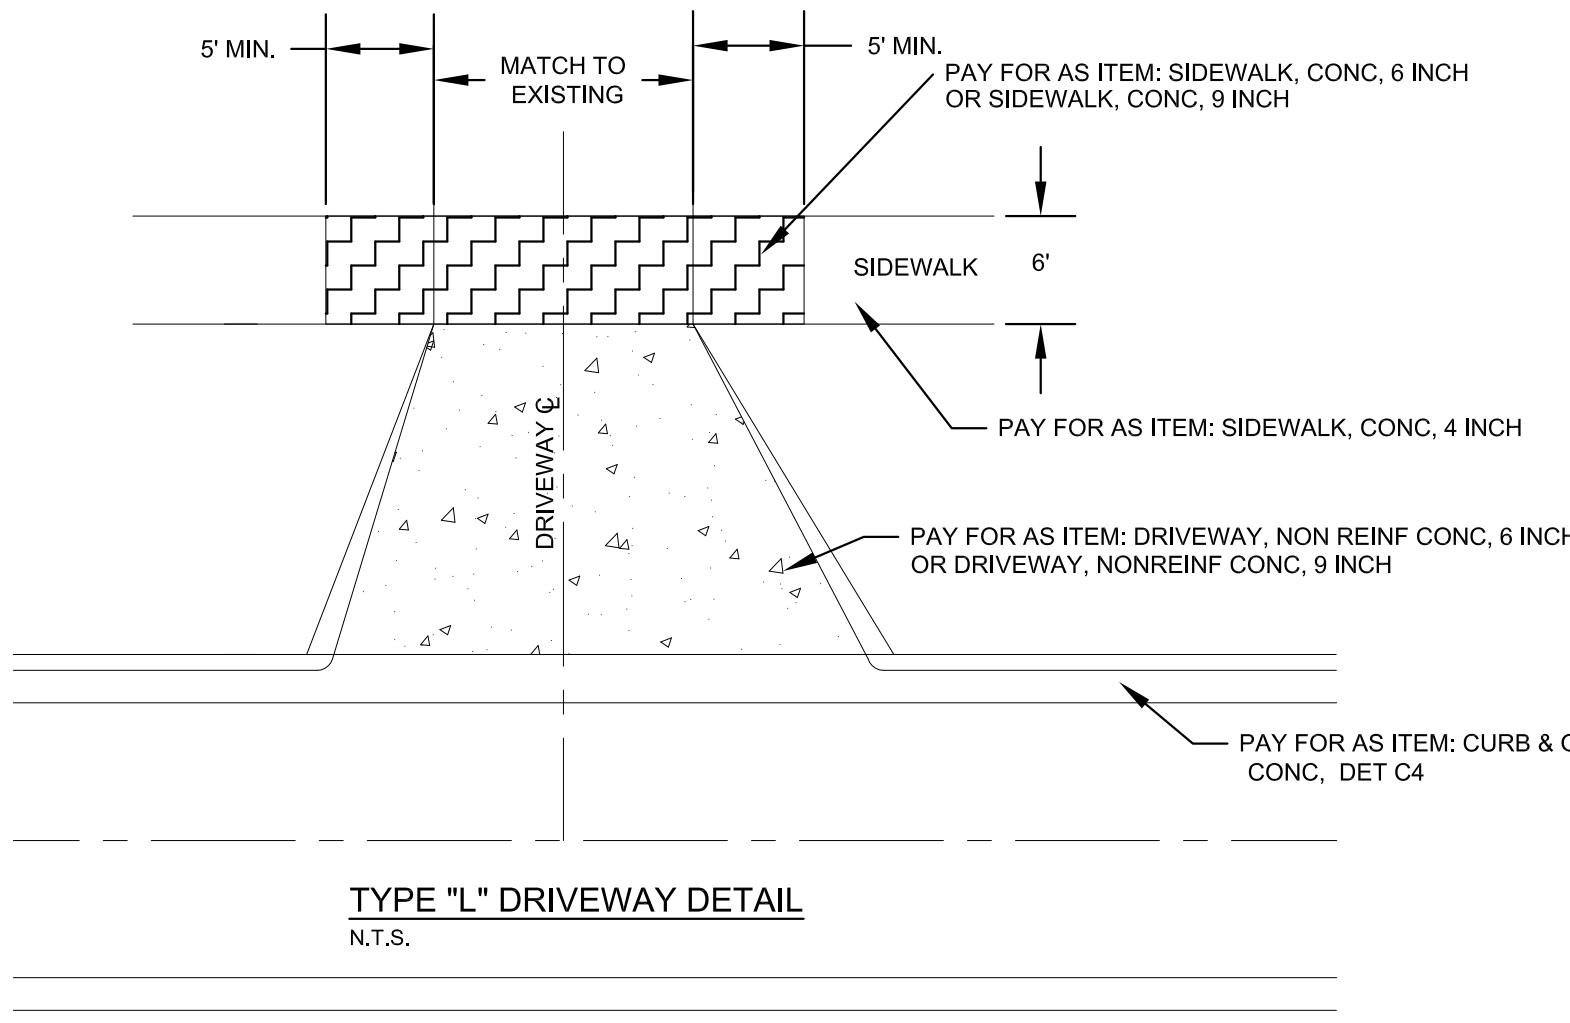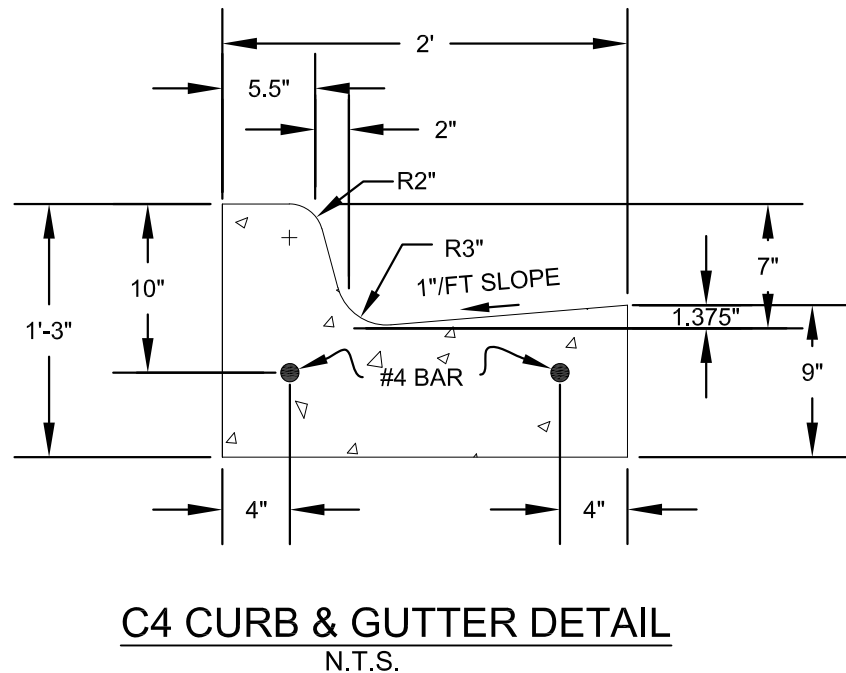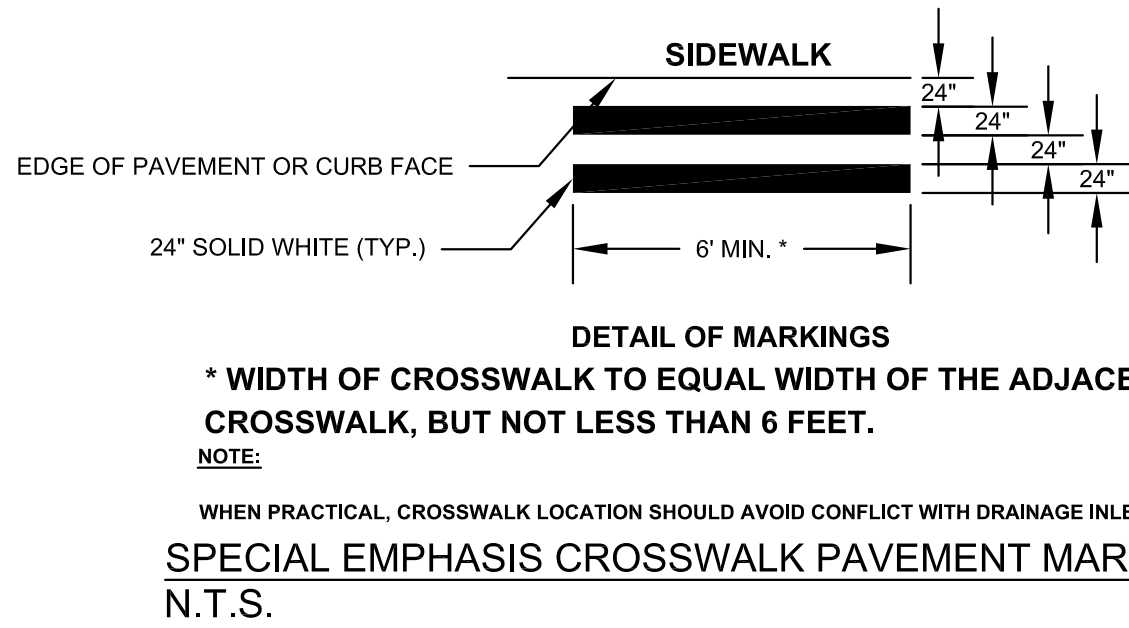

2	WATER PERMIT SUBMITTAL	ZRC	11-30-23
1	G.I. SUBMITTAL	ARY	11-6-23
NO.	REVISION DESCRIPTION:	BY:	DATE:
 CITY OF TRAVERSE CITY ENGINEERING DEPARTMENT 400 BOARDMAN AVE. TRAVERSE CITY, MI. 49684			
DRAWING TITLE: VETERANS DRIVE DETAIL SHEET			
		SCALES: VERTICAL: N / A HORIZONTAL: 1"=20'	SHEET 4 OF 30 SHEETS
		DATE: FEBRUARY 2024	
		DESIGNED: ZRC	
		DRAWN: JAS	
		APPROVED: ARY	
		JOB NO. 214685	


WATERMAIN NOTES

3. ALL CONSTRUCTION MATERIALS AND PROCEDURES SHALL CONFORM WITH THE TRAVERSE CITY ENGINEERING DEPARTMENT CURRENT STANDARDS, SPECIFICATIONS AND DETAILS, SHOWN IN THE PROPOSAL.
2. THE CONTRACTOR SHALL NOTIFY THE ENGINEER 48 HOURS PRIOR TO THE START OF CONSTRUCTION OF THE WATERMAIN. CONTRACTOR SHALL ISSUE A WORK SCHEDULE TO THE ENGINEER PRIOR TO THE START OF WATERMAIN CONSTRUCTION.
3. ALL WATERMAIN SHALL BE DUCTILE IRON PIPE THICKNESS CLASS 52, MEETING CURRENT AWWA STANDARDS. ALL FITTINGS SUCH AS TEES, ELBOWS, BENDS ETC., SHALL BE INCLUDED IN THE WATERMAIN PAY ITEM.
4. WATERMAIN SHALL HAVE A MINIMUM OF SIX (6) FEET OF COVER BELOW EXISTING OR PROPOSED GRADE, UNLESS OTHERWISE NOTED ON THE PLANS. MAINTAIN A 10 FOOT MINIMUM HORIZONTAL SEPARATION AND 18" VERTICAL SEPARATION FROM ALL SEWERS.
5. BURLAP, PLASTIC OR POLY (20 MILLS) OR APPROVED EQUAL SHALL BE PLACED BETWEEN THE CONCRETE THRUST BLOCK AND DEAD-END MAINS OR DEAD-END PLUGS, TEES, HYDRANTS AND CROSSES TO FACILITATE THE REMOVAL OF THE THRUST BLOCK FOR FUTURE EXTENSION AND MAINTENANCE.
6. A PHYSICAL GAP SHALL BE MAINTAINED BETWEEN THE WATERMAIN AND THE EXISTING WATER SYSTEM UNTIL ALL WATERMAIN TESTING HAS BEEN COMPLETED AND APPROVED BY THE ENGINEER, AND THE CITY OF TRAVERSE CITY.
7. THE CONTRACTOR SHALL COORDINATE THE CONNECTION TO THE EXISTING WATER SYSTEM WITH THE CITY OF TRAVERSE CITY SEWER AND WATER MAINTENANCE DIVISION. THE OPERATION OF THE EXISTING GATE VALVES ON THE SYSTEM SHALL BE PERFORMED BY THE SEWER AND WATER MAINTENANCE DIVISION ONLY. THE ENGINEER AND D.P.W. SHALL BE GIVEN A MINIMUM OF 48 HOURS NOTICE PRIOR TO THE CONNECTION.
8. IT IS THE RESPONSIBILITY OF THE CONTRACTOR TO OBTAIN WATER FOR FLUSHING AND TESTING PURPOSES. CONTRACTOR SHALL COORDINATE WITH THE DEPARTMENT OF PUBLIC WORKS, IF WATER IS OBTAINED FROM THE EXISTING WATER SYSTEM. THE SEWER AND WATER MAINTENANCE DIVISION SHALL BE GIVEN 24 HOURS NOTICE PRIOR TO USING ANY WATER FROM THE EXISTING WATER SYSTEM.
9. PROPOSED WATER SERVICES SHALL BE PROVIDED FOR ALL EXISTING WATER SERVICES. THE COST OF LOCATING EXISTING WATER SERVICES SHALL BE INCLUDED IN 1" COPPER WATER SERVICE CONNECTION (SHORT SIDE) AND 1" COPPER WATER SERVICE CONNECTION (LONG SIDE). THE CONTRACTOR SHALL COORDINATE LOCATING EXISTING WATER SERVICES WITH THE CITY OF TRAVERSE CITY DEPARTMENT OF PUBLIC WORKS.
10. FITTINGS REQUIRED TO CONNECT PROPOSED WATERMAIN TO EXISTING WATERMAIN SHALL BE FIELD VERIFIED PRIOR TO CONSTRUCTION AND SHALL BE INCLUDED IN THE COST OF THE CONNECT TO EXISTING WATERMAIN PAY ITEM. THE CONTRACTOR SHALL FIELD VERIFY THE TYPES OF EXISTING WATERMAINS PRIOR TO ORDERING CONNECTION FITTINGS.
11. THE CONTRACTOR SHALL BE RESPONSIBLE FOR ANY DAMAGE DONE TO THE EXISTING WATERMAIN WHILE MAKING CONNECTIONS. ANY ADDITIONAL WATERMAIN REQUIRED TO REPAIR DAMAGE INCURRED WHILE MAKING CONNECTIONS TO EXISTING WATERMAIN SHALL BE AT THE CONTRACTORS EXPENSE.
12. ALL PIPE NOT CHLORINATED AS PART OF THE NORMAL DISINFECTING PROCEDURES SHALL BE HAND CHLORINATED. THIS SHALL INCLUDE ALL PIPE USED FOR CLOSURES AND CONNECTIONS. THIS OPERATION WILL BE INCLUDED AS PART OF THE PROPOSED WATERMAIN CONSTRUCTION.
13. THRUST BLOCKS SHALL BE POURED AGAINST UNDISTURBED EARTH. ALL THRUST BLOCKS SHALL TERMINATE AT THE FACE OF THE PIPE BELLS.
14. IT IS ANTICIPATED THAT TRENCH BOXES OR OTHER SHEETING AND SHORING METHODS WILL BE NECESSARY TO CONSTRUCT THE WATERMAIN. THESE ITEMS, IF NECESSARY, SHALL BE INCLUDED IN THE PAYMENT PER LINEAR FOOT OF WATERMAIN.
15. LOCATIONS AND ELEVATIONS OF POTENTIAL STORM AND SANITARY SEWER CONFLICTS SHALL BE FIELD VERIFIED PRIOR TO WATERMAIN CONSTRUCTION. FITTINGS REQUIRED TO AVOID CONFLICT ARE INCLUDED IN THE COST OF WATERMAIN AND WILL NOT BE PAID FOR SEPARATELY.
16. WHEN PROPOSED WATERMAIN PASSES BENEATH EXISTING SEWERS/UTILITIES, TEMPORARY SUPPORT OF EXISTING SEWERS/UTILITIES IS INCLUDED IN THE COST OF WATERMAIN PAY ITEMS.
17. REMOVAL OF ABANDONED WATERMAINS AS REQUIRED FOR CLEARANCE TO CONSTRUCT THE PROPOSED WATERMAINS SHALL BE INCLUDED AS PART OF THE PROPOSED WATERMAIN CONSTRUCTION.
18. ON ALL WATERMAINS THAT ARE ABANDONED, VALVES NO LONGER NEEDED SHALL BE REMOVED, AND SHALL REMAIN THE PROPERTY OF THE CITY OF TRAVERSE CITY.
19. ALL MAINS ABANDONED SHALL BE CUT TWO FEET FROM MAIN OR VALVE AND CAPPED WITH RETAINING GLANDS AND THRUST BLOCK.
20. HYDRANTS SHALL BE CITY OF TRAVERSE CITY STANDARD EAST JORDAN MODEL 5-BR 250.
21. CONTRACTOR SHALL COMPLY WITH THE LATEST UPDATES TO AWWA STANDARD C605 FOR PRESSURE TESTING AND THE LATEST UPDATES TO AWWA STANDARD C851 FOR FLUSHING AND BACTERIOLOGICAL TESTING.



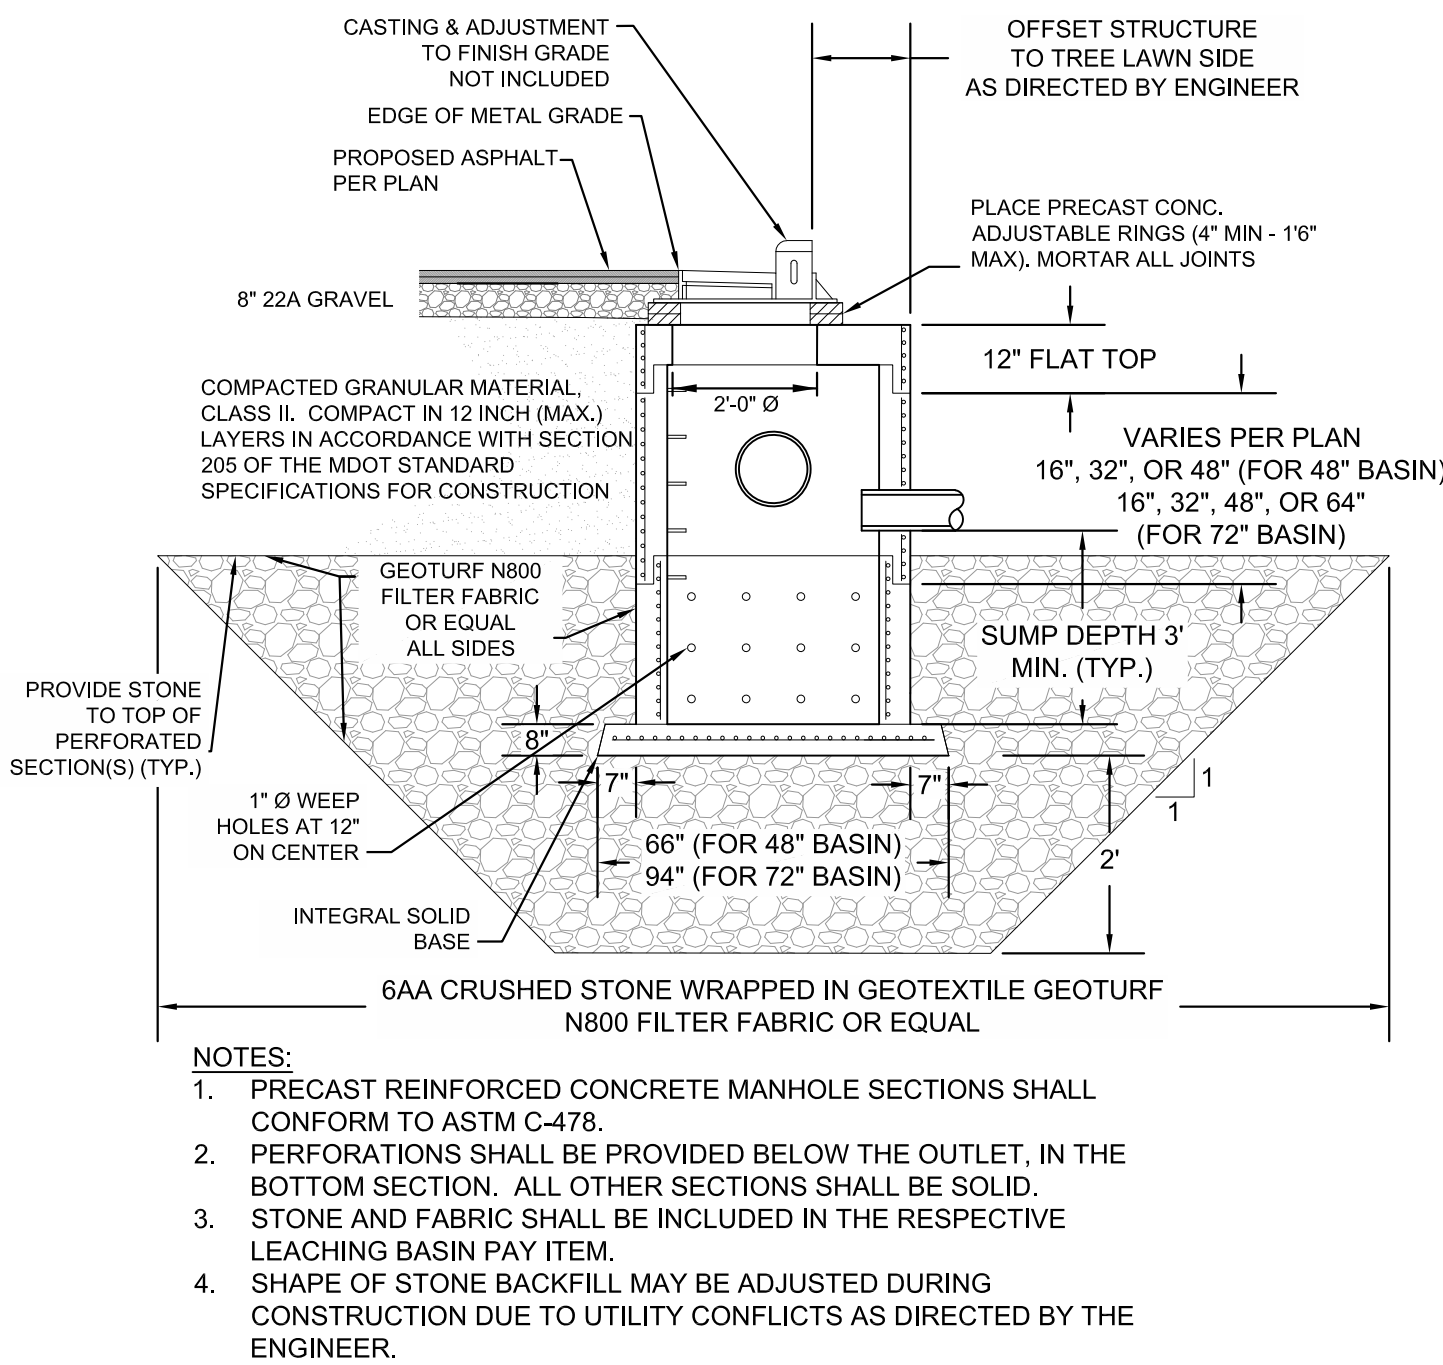
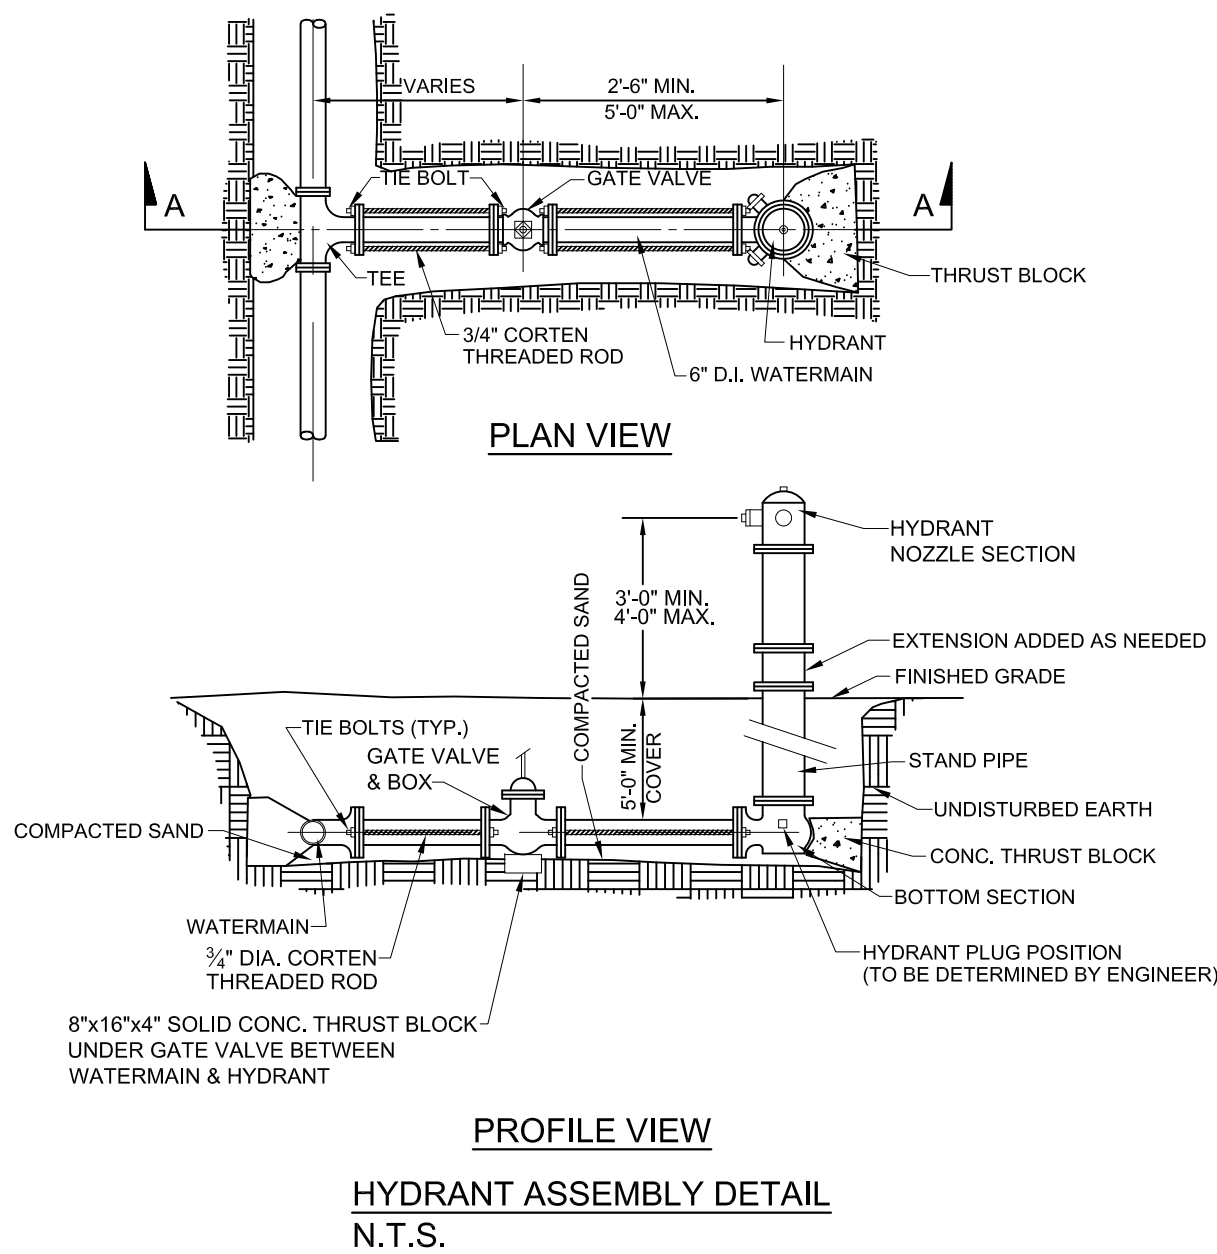


48", 72" LEACHING BASIN DETAIL

N.T.S.

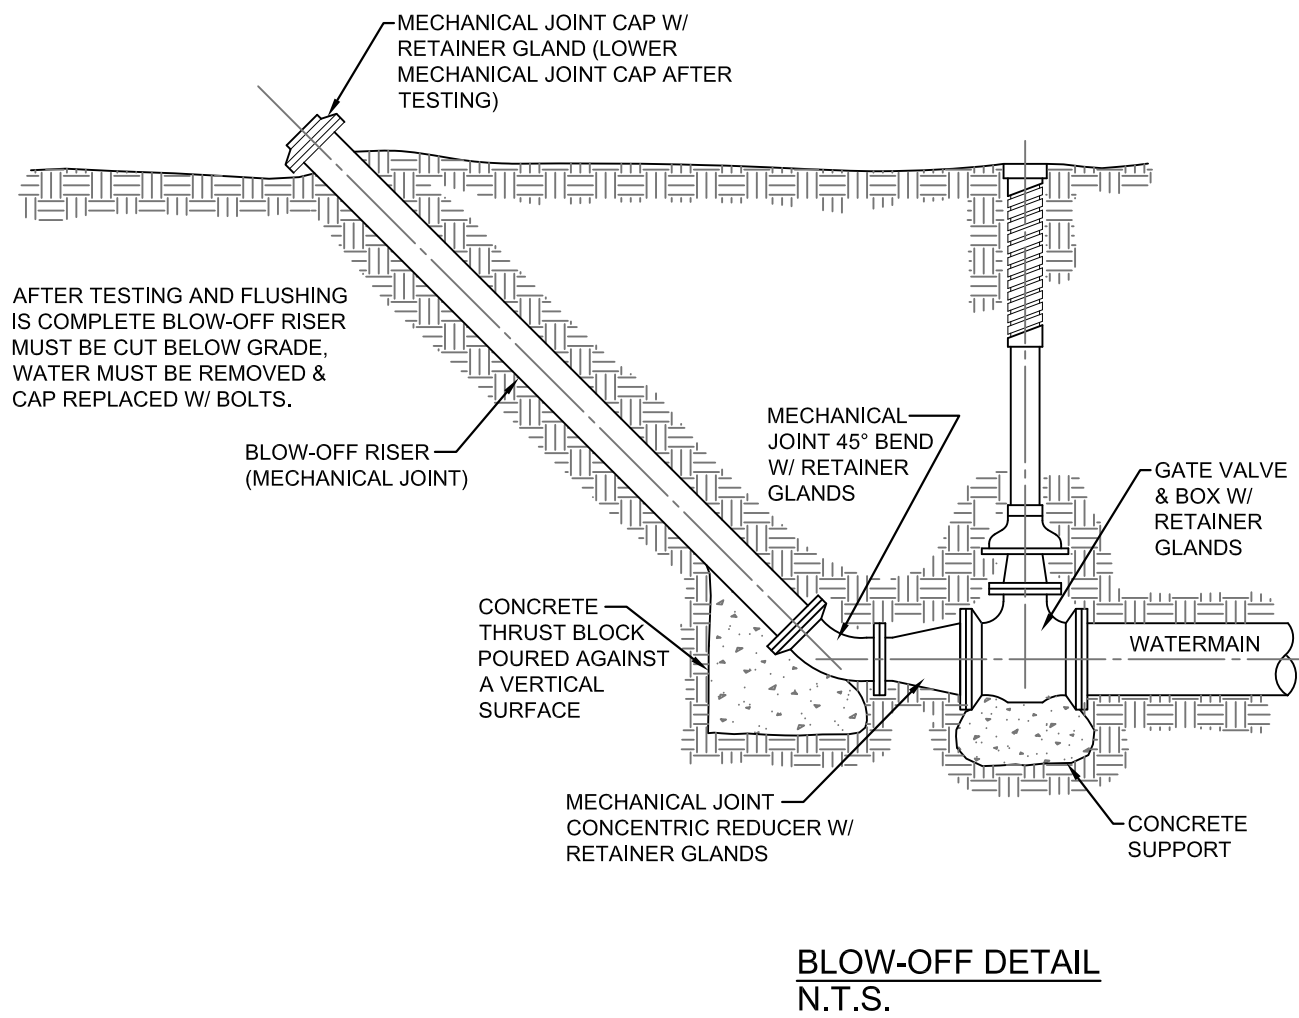

TYPICAL SERVICE CONNECTION
N.T.S.

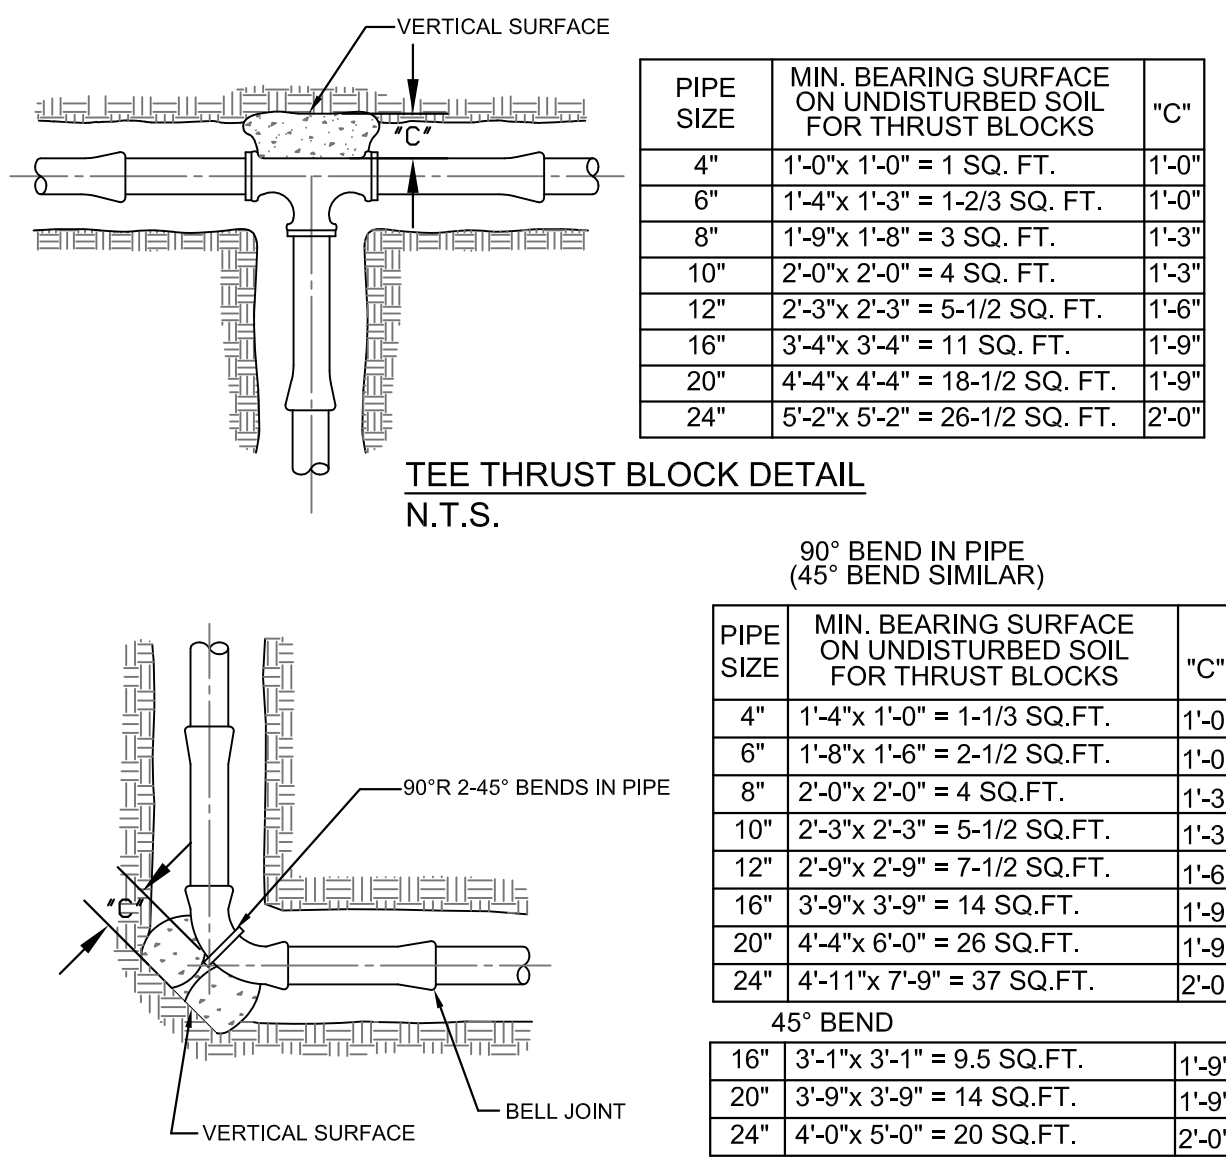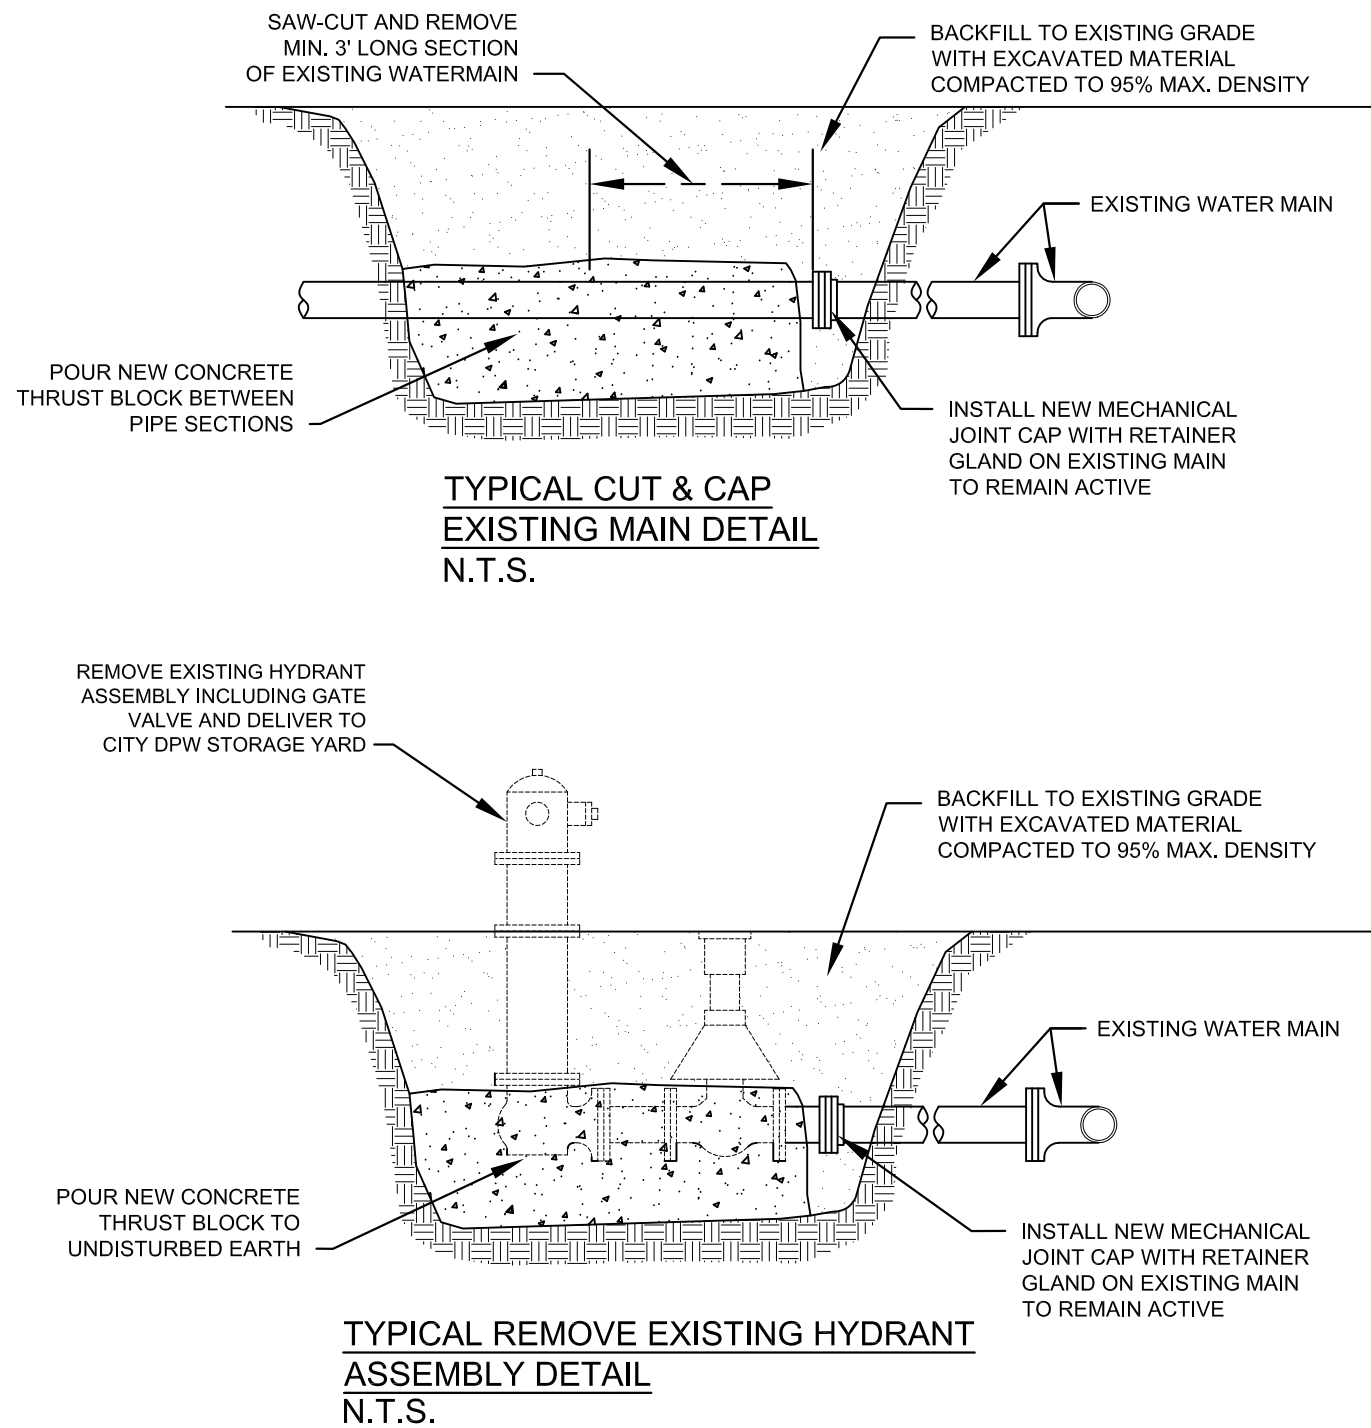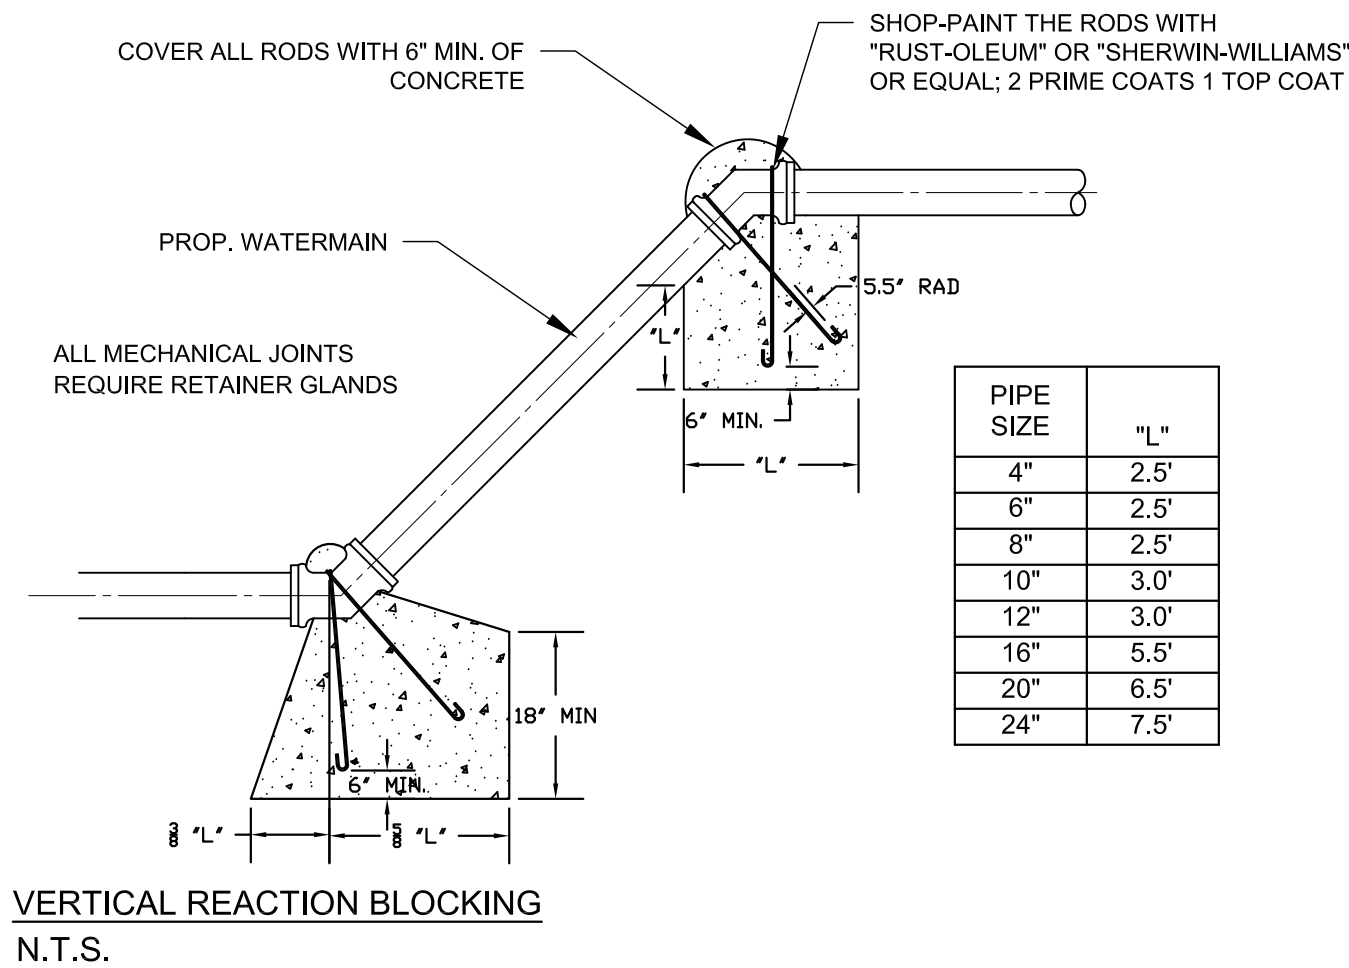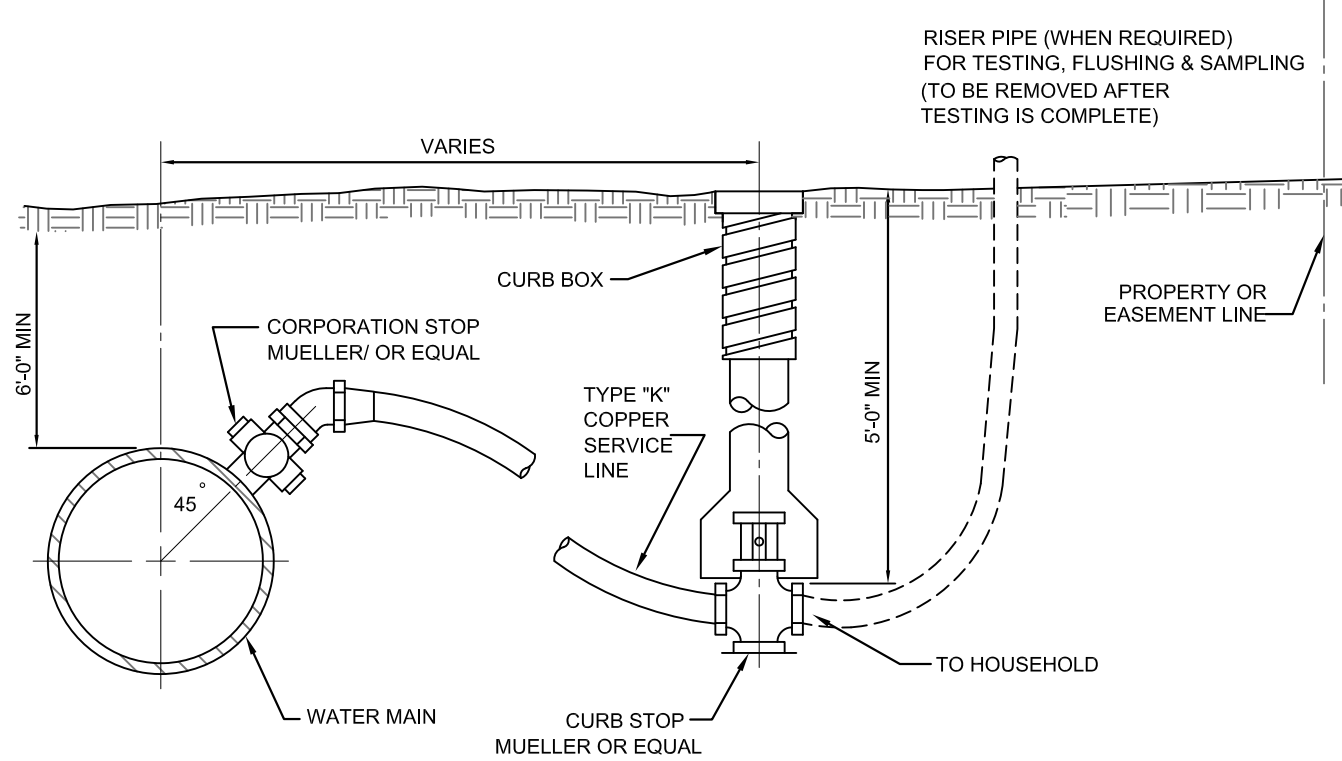

BEND THRUST BLOCK DETAIL
N.T.S.

- THRESHOLD BLOCK NOTES:**
1. 3500 P.S.I. CONCRETE POURED AGAINST UNDISTURBED EARTH.
 2. WHEN "A" DIMENSION IS 8 FEET OR GREATER, USE #4 BAR AT 12-INCH C/C EACH WAY.
 3. IF "A" DIMENSION IS LESS THAN 1500 P.S.F. THEREFORE, WHEN PLACED IN MOUND, PEAT OR OTHER UNSUITABLE SOILS HAVING A SOIL BEARING LESS THAN 1500 P.S.F., THE CONTRACTOR SHALL PROVIDE SUITABLE ADDITIONAL BLOCKING, EMENT, OR RESTRAINTS.
 4. BLOCK HEIGHT SHOULD BE EQUAL TO OR LESS THAN ONE-HALF OF THE TOTAL DEPTH TO THE BOTTOM OF THE SUBGRADE.
 5. BLOCK HEIGHT SHOULD BE CHOSEN SUCH THAT THE CALCULATED BLOCK WIDTH VARIES BETWEEN ONE AND TWO TIMES THE HEIGHT.
 6. FOR RESTRAINED JOINTS MAY BE USED AS AN ALTERNATIVE METHOD OF PROVIDING THRUST RESTRAINT.

2	WATER PERMIT SUBMITTAL	ZRC	11-30-23
1	G.I. SUBMITTAL	ARY	11-6-23
NO.	REVISION DESCRIPTION:	BY:	DATE:



CITY OF TRAVERSE CITY
ENGINEERING DEPARTMENT
400 BOARDMAN AVE.
TRAVERSE CITY, MI. 49684

DRAWING TITLE:

VETERANS DRIVE DETAIL SHEET

SCALES:	
VERTICAL:	NTS
HORIZONTAL:	NTS
DATE:	FEBRUARY 2024
DESIGNED: ZRC	
DRAWN: JAS	
APPROVED: ARY	
JOB NO. 214685	

SHEET

5

OF 30 SHEETS

VETERANS AVE. (66' R.O.W.)

Alignment=PROP VETERANS DRIVE
Station=0+00.00
Offset=0.000
Northing=525733.3879
Easting=19356868.7521

W. FOURTEENTH ST. (66' R.O.W.)

ALLEY (29' R.O.W.)

W. FIFTEENTH ST. (66' R.O.W.)

ALLEY (30' R.O.W.)

W. SIXTEENTH ST. (66' R.O.W.)

BOUGHEY ST. (66' R.O.W.)

FAIRLANE DR. (66' R.O.W.)

Alignment=PROP VETERANS DRIVE
Station=29+09.73
Offset=0.000
Northing=522825.7232
Easting=19356759.2229

LEGEND

- ✖ FOUND PROPERTY CORNER
- ▲ BENCHMARK

BENCHMARK DATA

BENCHMARK # 7
 TOP OF 'A' IN 'TRAVERSE CITY'
 ON HYDRANT WHYD-150
 NE CORNER OF VETERANS
 AND FIFTEENTH
 ELEV. = 614.68 (NAVD88)

BENCHMARK # 8
 TOP OF 4" NOZZLE ON
 HYDRANT WHYD-151
 NE CORNER OF VETERANS
 AND FIFTEENTH
 ELEV. = 614.64 (NAVD88)

BENCHMARK # 9
 TOP OF 'A' IN 'TRAVERSE CITY'
 ON HYDRANT WHYD-320
 W SIDE OF VETERANS DRIVE
 ELEV. = 618.79 (NAVD88)

BENCHMARK # 10
 TOP OF 4" NOZZLE ON
 HYDRANT WHYD-739
 W SIDE OF VETERANS DRIVE
 ELEV. = 658.02 (NAVD88)

BENCHMARK # 11
 TOP OF 'A' IN 'TRAVERSE CITY'
 ON HYDRANT WHYD-593
 NE CORNER OF VETERANS
 AND FAIRLANE
 ELEV. = 664.32 (NAVD88)

SCALE:

0 40' 80'

CITY OF TRAVERSE CITY
ENGINEERING DEPARTMENT
400 BOARDMAN AVE.
TRAVERSE CITY, MI. 49684

DRAWING TITLE:
VETERANS DRIVE ALIGNMENT
(P.O.B. TO P.O.E.)

SCALES:
 VERTICAL: N / A
 HORIZONTAL: 1"=40'

DATE: FEBRUARY 2024

DESIGNED: ZRC

DRAWN: JAS

APPROVED: ARY


JOB NO. 214685

SHEET
6
 OF 30 SHEETS

0 40' 80'

OF 30 SHEETS


VETERANS DR. (66' R.O.W.)

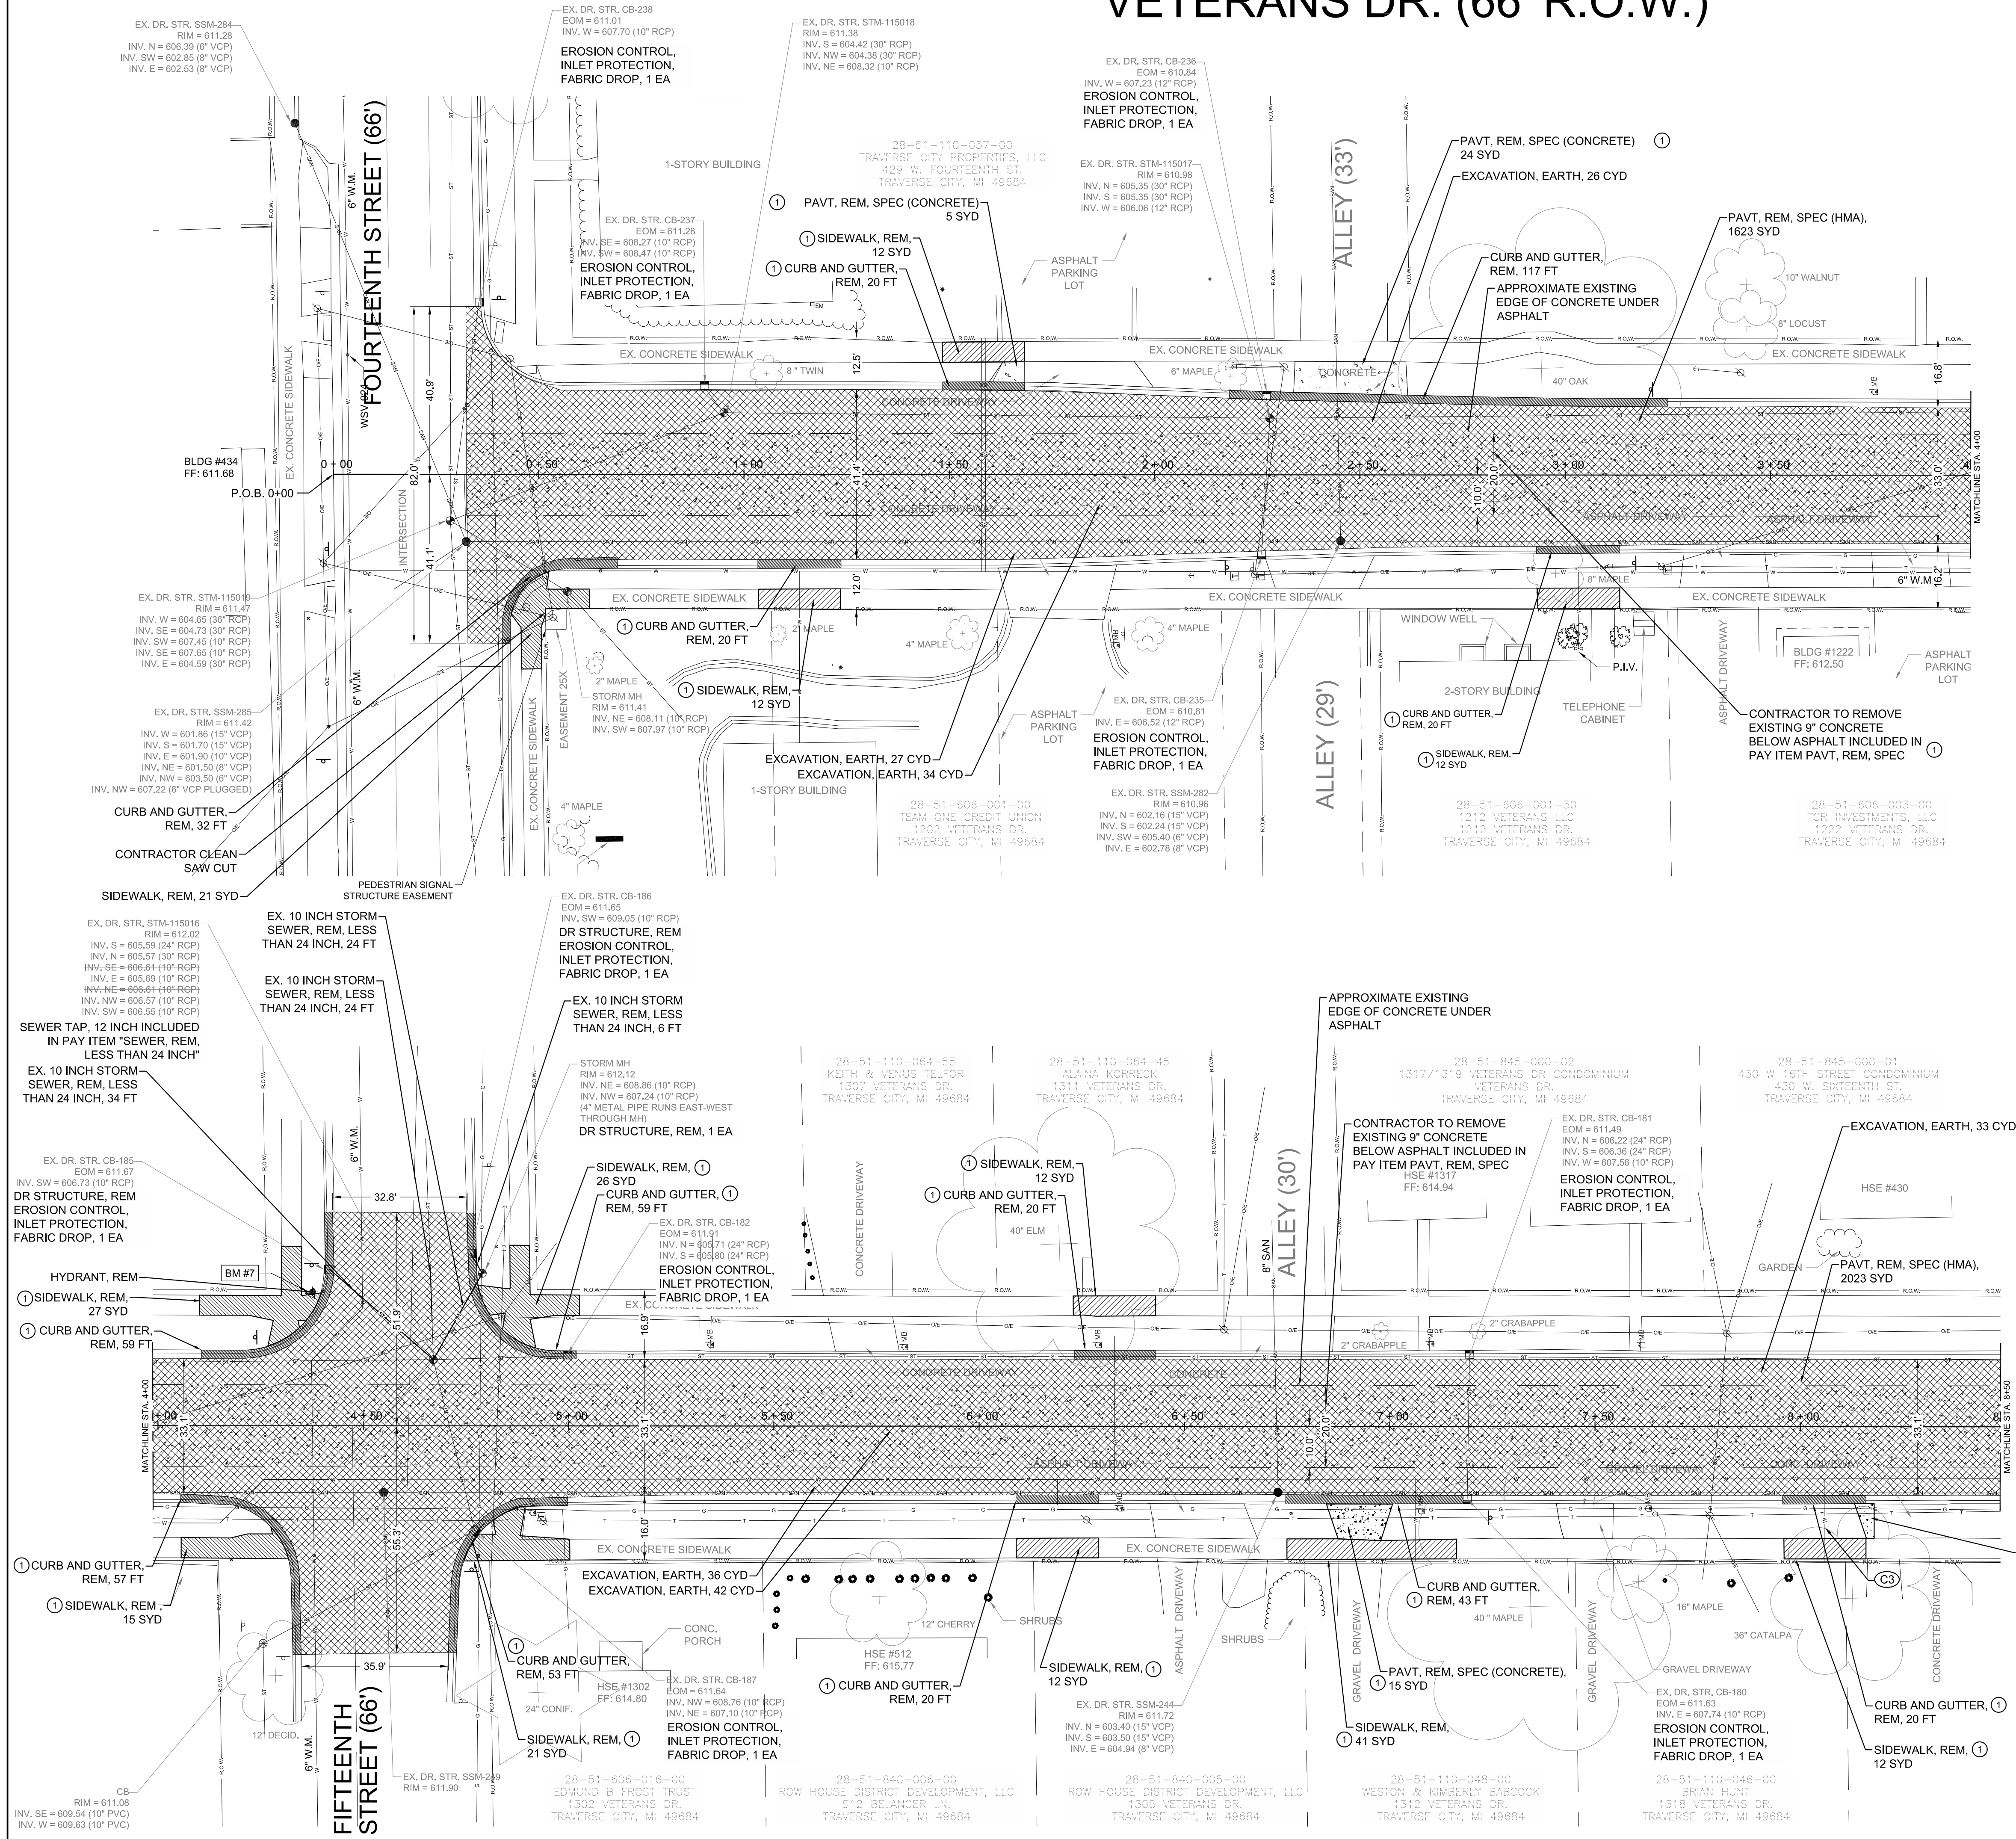

ESTIMATED QUANTITIES THIS SHEET			
ITEM DESCRIPTION	UNIT	QUANTITY	
SIDEWALK, REM	SYD	223	
PAVT, REM, SPEC	SYD	3694	
CURB AND GUTTER, REM	FT	540	
DR STRUCTURE, REM	EA	3	
HYDRANT, REM	EA	1	
SEWER, REM, LESS THAN 24 INCH	FT	88	
EROSION CONTROL, INLET PROTECTION, FABRIC DROP	EA	10	
EXCAVATION, EARTH	CYD	239	


ESTIMATED DRIVEWAY REMOVALS			
STATION & OFFSET	TYPE	QUANTITY (SFT.)	QUANTITY (SYD.)
1+81, 22 L	CONC.	43	5
6+93, 19.8R	CONC.	115	15
8+26, 18.3R	CONC.	36	4

HATCH LEGEND

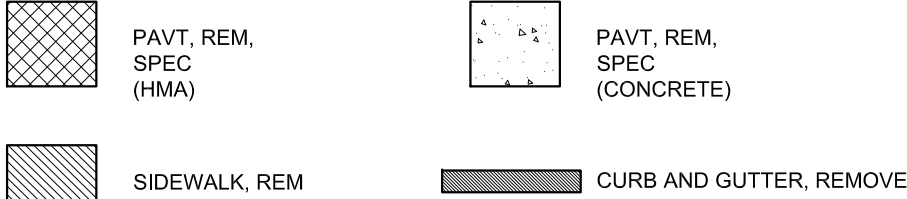

NOTES:
① LOCATION AS DIRECTED BY ENGINEER

LEGEND

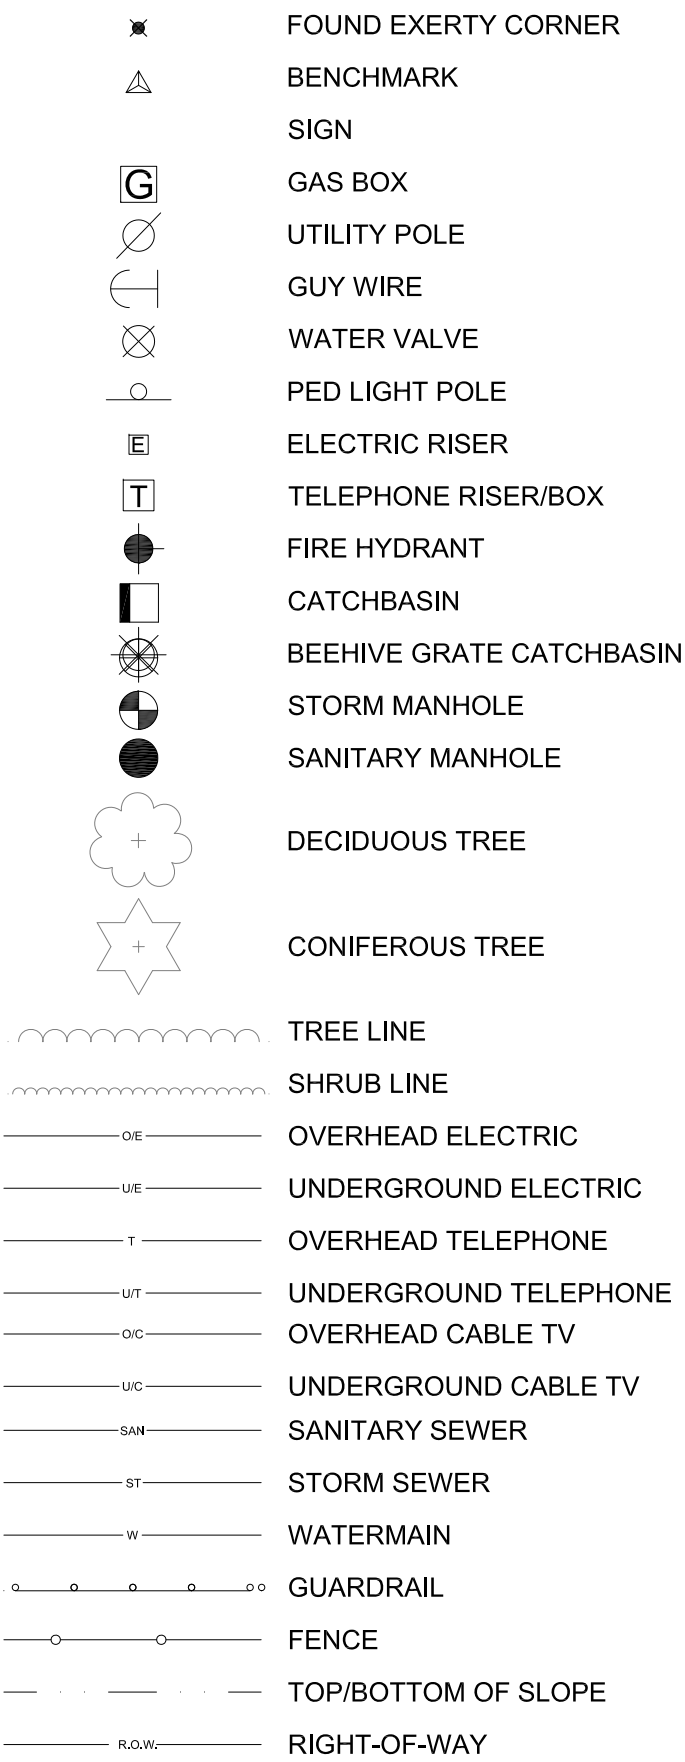


▲ BENCHMARK DATA
BENCHMARK # 7
TOP OF 'A' IN 'TRAVERSE CITY'
ON HYDRANT WHYD-150
NE CORNER OF VETERANS
AND FIFTEENTH
ELEV. = 614.68 (NAVD88)

2	WATER PERMIT SUBMITTAL	ZRC	11-30-23
1	G.I. SUBMITTAL	ARY	11-6-23
NO.	REVISION DESCRIPTION:	BY:	DATE:

 CITY OF TRAVERSE CITY
ENGINEERING DEPARTMENT
400 BOARDMAN AVE.
TRAVERSE CITY, MI. 49684

DRAWING TITLE: VETERANS REMOVAL PLAN (P.O.B. TO STA. 8+50)		SHEET 7 OF 30 SHEETS
	SCALES: VERTICAL: N/A HORIZONTAL: 1"=20'	
	DATE: FEBRUARY 2024	
	DESIGNED: ZRC	
	DRAWN: JAS	
	APPROVED: ARY	
JOB NO. 214685		

VETERANS DR. (66' R.O.W.)

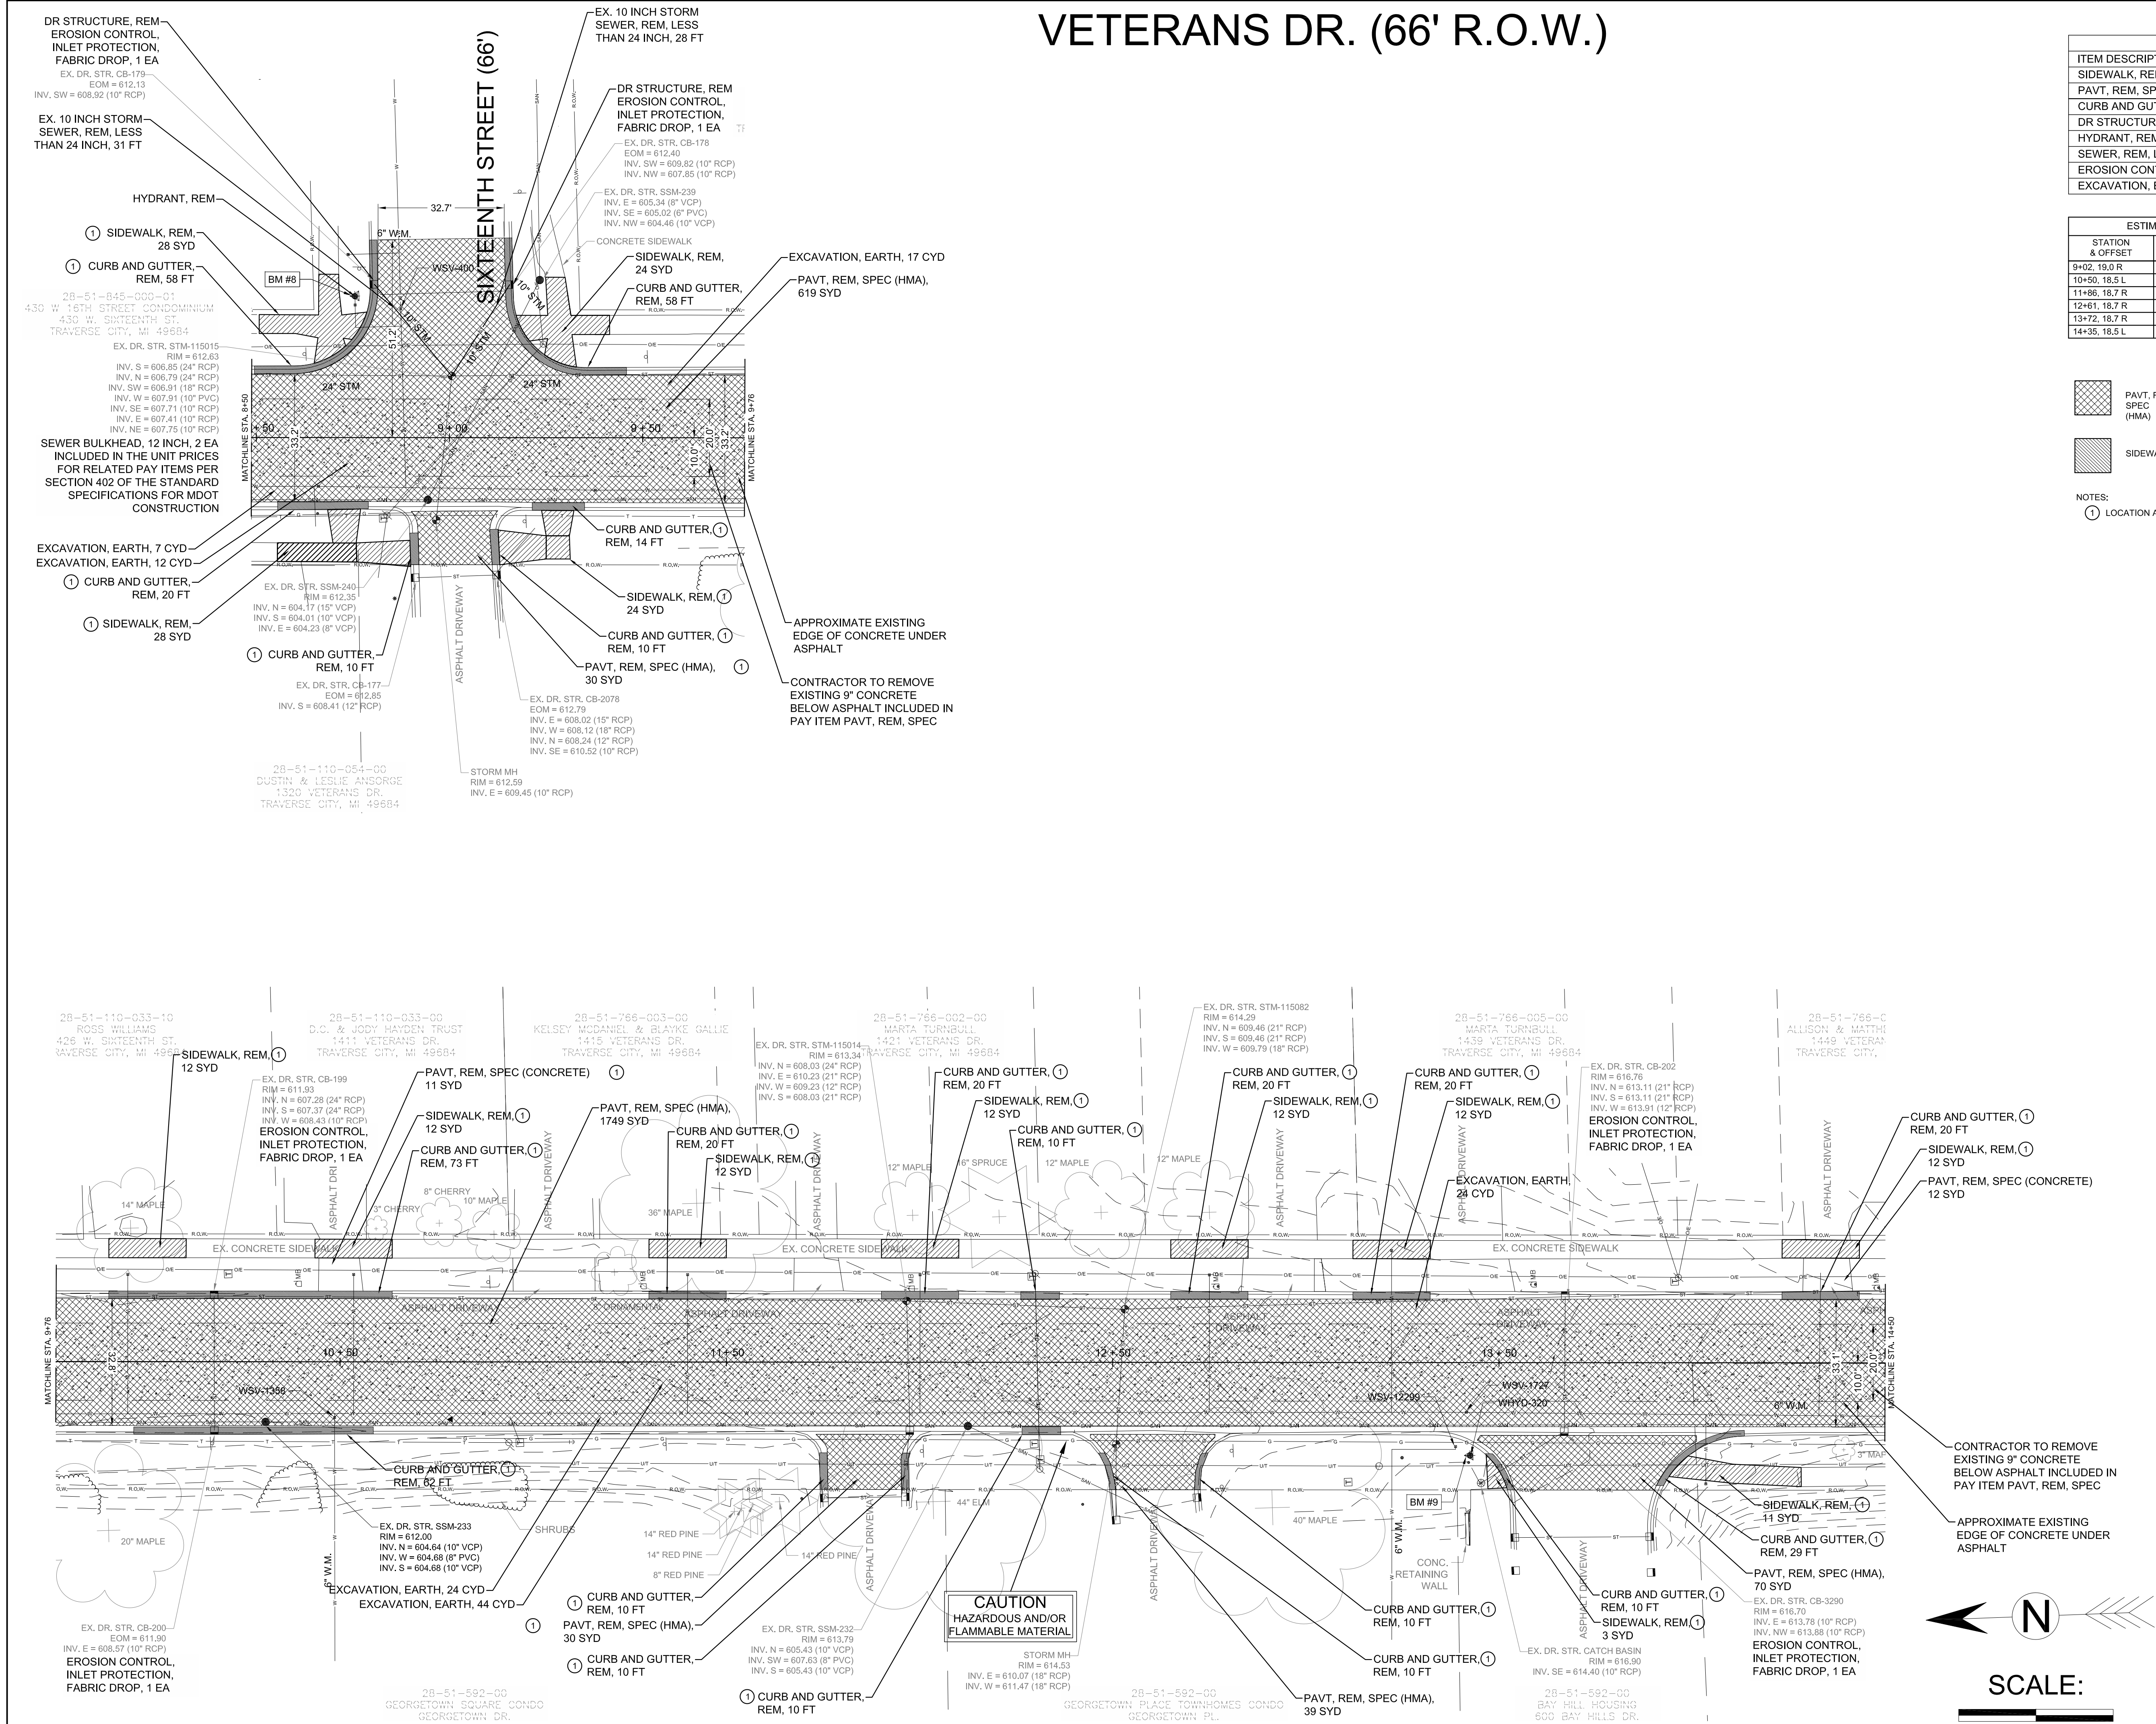

ESTIMATED QUANTITIES THIS SHEET			
ITEM DESCRIPTION	UNIT	QUANTITY	
SIDEWALK, REM	SYD	190	
PAVT, REM, SPEC	SYD	2560	
CURB AND GUTTER, REM	FT	504	
DR STRUCTURE, REM	EA	2	
HYDRANT, REM	EA	1	
SEWER, REM, LESS THAN 24 INCH	FT	59	
EROSION CONTROL, INLET PROTECTION, FABRIC DROP	EA	7	
EXCAVATION, EARTH	CYD	354	

ESTIMATED DRIVEWAY REMOVALS			
STATION & OFFSET	TYPE	QUANTITY (SFT.)	QUANTITY (SYD.)
9+02, 19.0 R	HMA	266	30
10+50, 18.5 L	CONC.	93	11
11+86, 18.7 R	HMA	284	30
12+61, 18.7 R	HMA	348	39
13+72, 18.7 R	HMA	635	70
14+55, 18.5 L	CONC.	105	12

HATCH LEGEND			
	PAVT, REM, SPEC (HMA)		PAVT, REM, SPEC (CONCRETE)
	SIDEWALK, REM		CURB AND GUTTER, REMOVE

NOTES:
① LOCATION AS DIRECTED BY ENGINEER

LEGEND

- FOUND EXERTY CORNER
- BENCHMARK
- SIGN
- GAS BOX
- UTILITY POLE
- GUY WIRE
- WATER VALVE
- PED LIGHT POLE
- ELECTRIC RISER
- TELEPHONE RISER/BOX
- FIRE HYDRANT
- CATCHBASIN
- BEEHIVE GRATE CATCHBASIN
- STORM MANHOLE
- SANITARY MANHOLE
- DECIDUOUS TREE
- CONIFEROUS TREE

- TREE LINE
- SHRUB LINE
- OVERHEAD ELECTRIC
- UNDERGROUND ELECTRIC
- OVERHEAD TELEPHONE
- UNDERGROUND TELEPHONE
- OVERHEAD CABLE TV
- UNDERGROUND CABLE TV
- SANITARY SEWER
- STORM SEWER
- WATERMAIN
- GUARDRAIL
- FENCE
- TOP/BOTTOM OF SLOPE
- RIGHT-OF-WAY

BENCHMARK DATA

BENCHMARK # 8
TOP OF 4" NOZZLE ON
HYDRANT WHYD-151
NE CORNER OF VETERANS
AND FIFTEENTH
ELEV. = 614.64 (NAVD88)

NO.	REVISION DESCRIPTION:	BY:	DATE:
2	WATER PERMIT SUBMITTAL	ZRC	11-30-23
1	G.I. SUBMITTAL	ARY	11-6-23

CITY OF TRAVERSE CITY
ENGINEERING DEPARTMENT
400 BOARDMAN AVE.
TRAVERSE CITY, MI. 49684

DRAWING TITLE:

VETERANS REMOVAL PLAN
(8+50 TO STA. 14+50)


SCALES:
VERTICAL: N/A
HORIZONTAL: 1"=20'
DATE: FEBRUARY 2024
DESIGNED: ZRC
DRAWN: JAS
APPROVED: ARY
JOB NO. 214685

SHEET

8

OF 30 SHEETS

VETERANS DR. (66' R.O.W.)

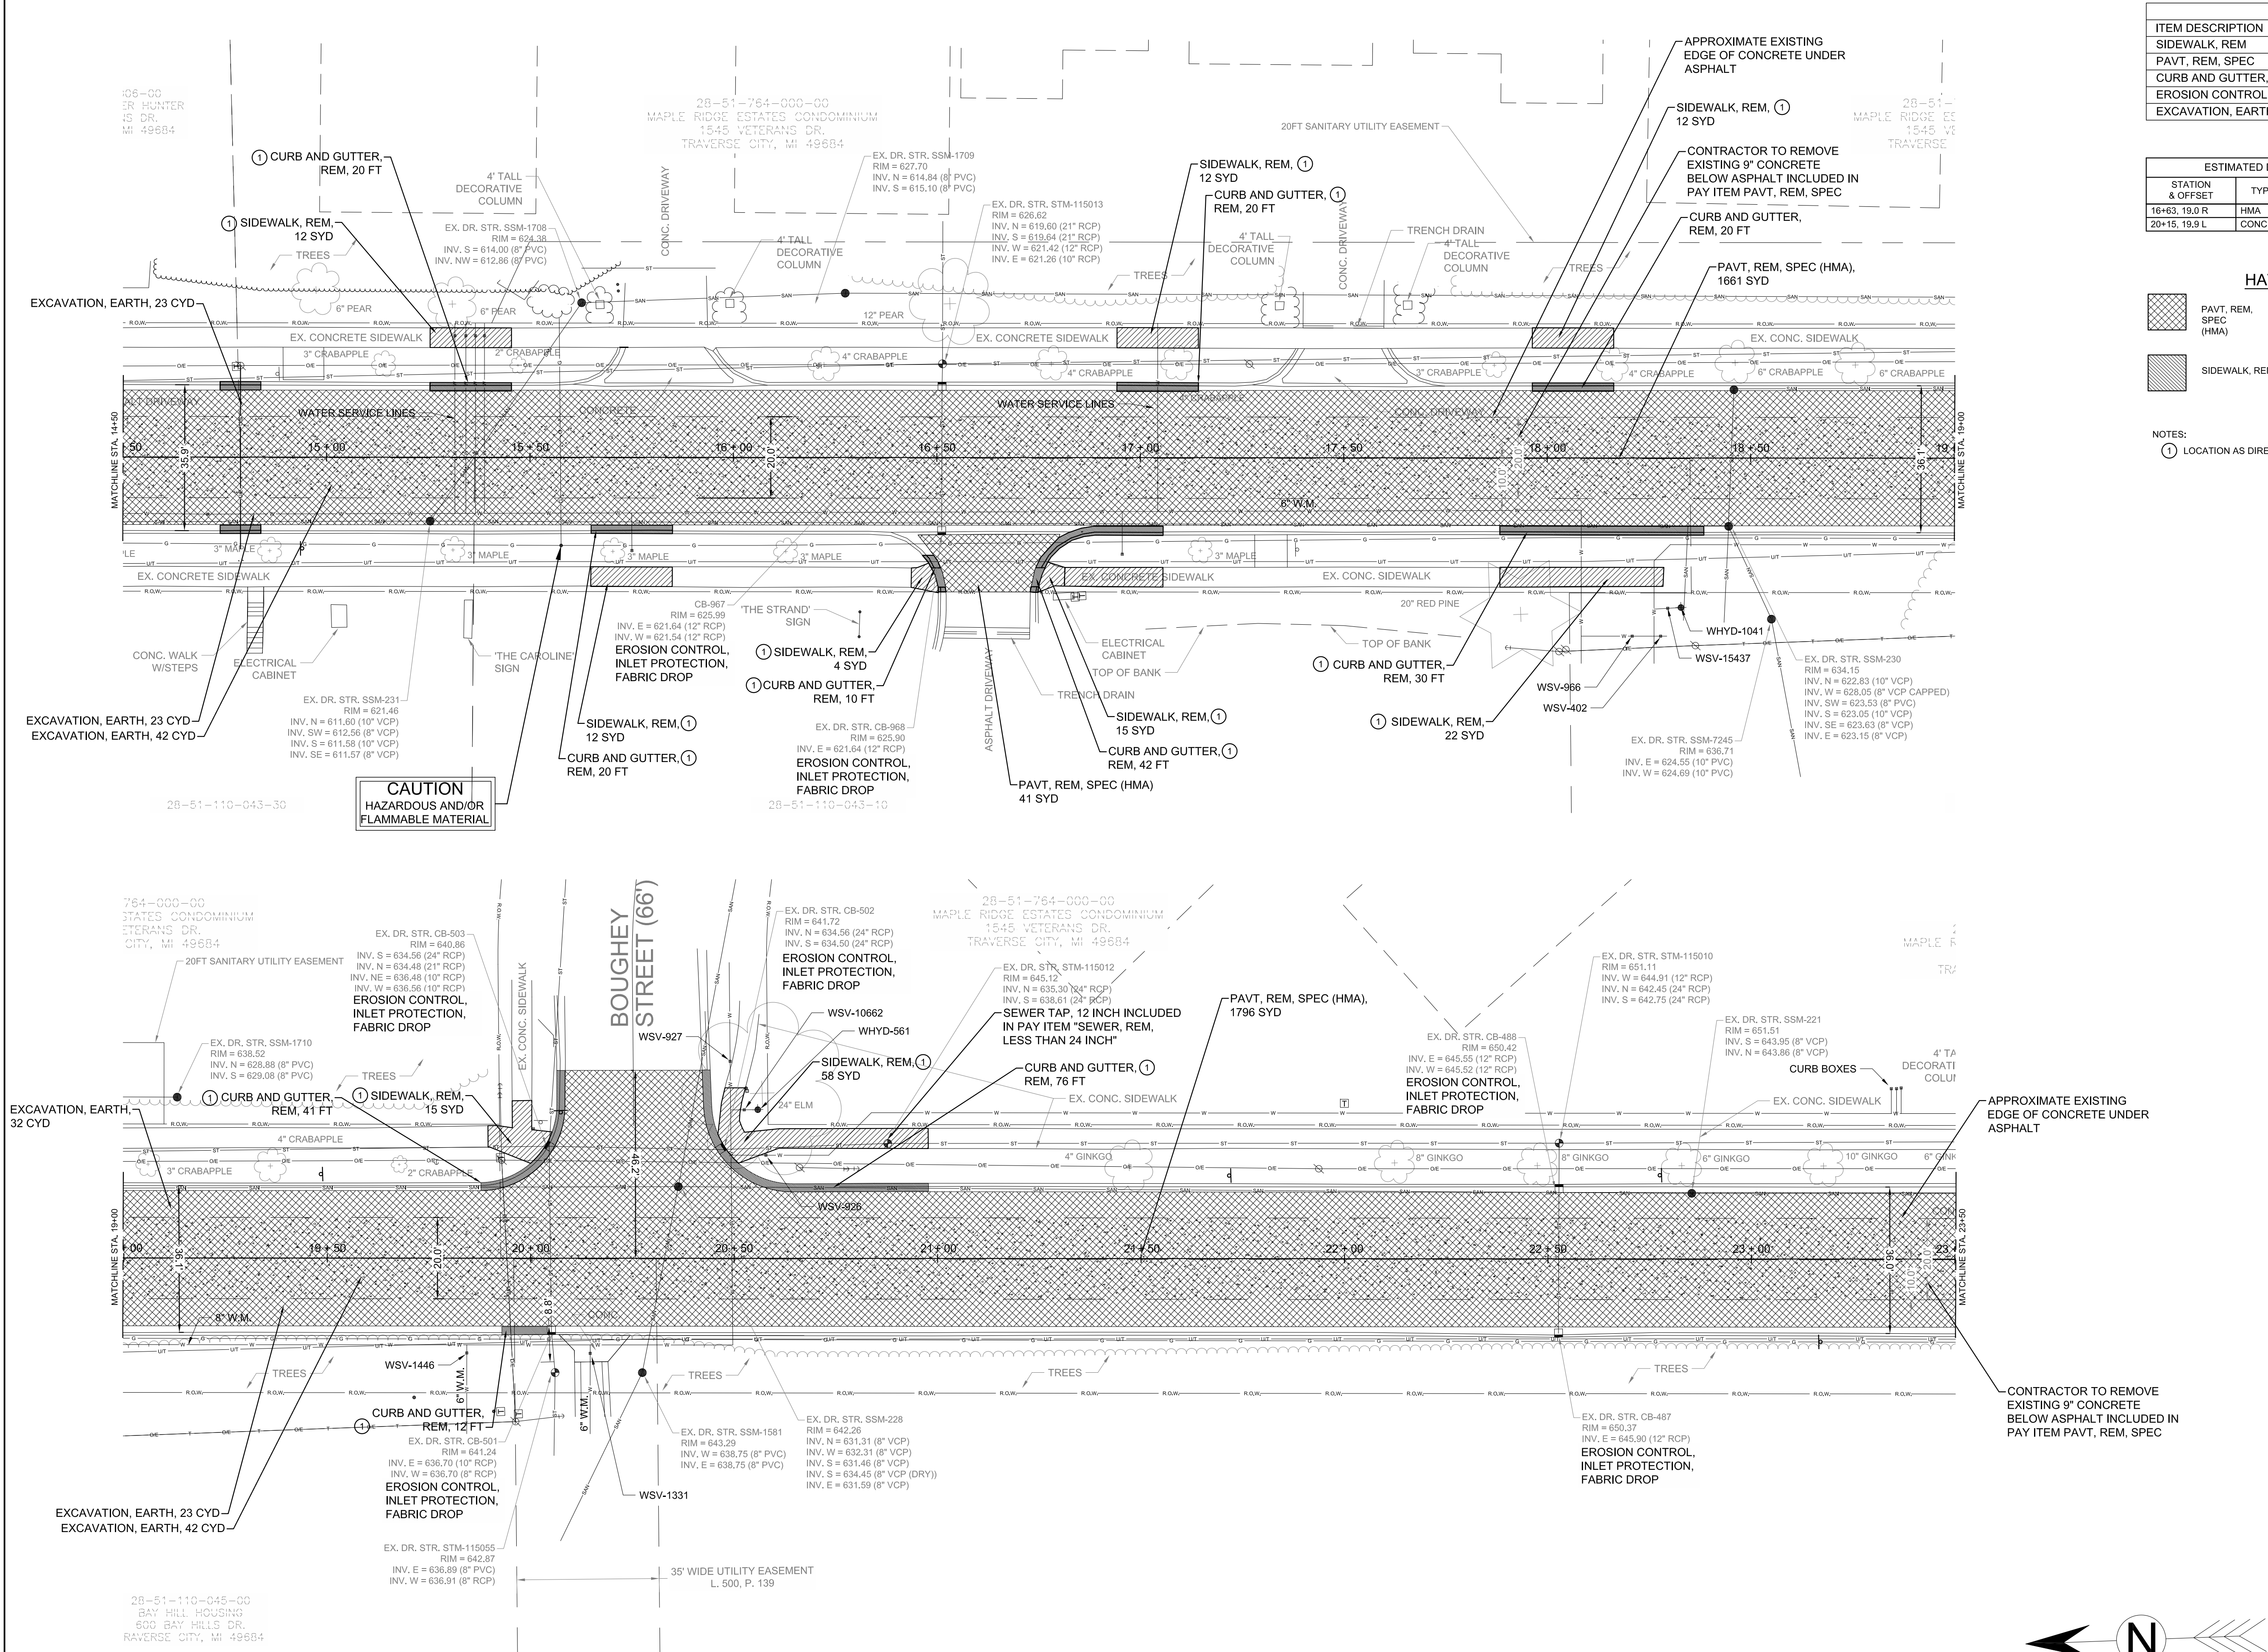

ESTIMATED QUANTITIES THIS SHEET		
ITEM DESCRIPTION	UNIT	QUANTITY
SIDEWALK, REM	SYD	162
PAVT, REM, SPEC	SYD	3498
CURB AND GUTTER, REM	FT	293
EROSION CONTROL, INLET PROTECTION, FABRIC DROP	EA	7
EXCAVATION, EARTH	CYD	320

ESTIMATED DRIVEWAY REMOVALS			
STATION & OFFSET	TYPE	QUANTITY (SFT.)	QUANTITY (SYD.)
16+63, 18.0 R	HMA	364	41
20+15, 19.9 L	CONC.	79	9

HATCH LEGEND	
	PAVT, REM, SPEC (HMA)
	SIDEWALK, REM
	CURB AND GUTTER, REMOVE
	PAVT, REM, SPEC (CONCRETE)

NOTES:
① LOCATION AS DIRECTED BY ENGINEER

LEGEND

	FOUND EXERTY CORNER
	BENCHMARK
	SIGN
	GAS BOX
	UTILITY POLE
	GUY WIRE
	WATER VALVE
	PED LIGHT POLE
	ELECTRIC RISER
	TELEPHONE RISER/BOX
	FIRE HYDRANT
	CATCHBASIN
	BEEHIVE GRATE CATCHBASIN
	STORM MANHOLE
	SANITARY MANHOLE
	DECIDUOUS TREE
	CONIFEROUS TREE
	TREE LINE
	SHRUB LINE
	OVERHEAD ELECTRIC
	UNDERGROUND ELECTRIC
	OVERHEAD TELEPHONE
	UNDERGROUND TELEPHONE
	OVERHEAD CABLE TV
	UNDERGROUND CABLE TV
	SANITARY SEWER
	STORM SEWER
	WATERMAIN
	GUARDRAIL
	FENCE
	TOP/BOTTOM OF SLOPE
	RIGHT-OF-WAY

BENCHMARK DATA
BENCHMARK # 7
TOP OF 'A' IN 'TRAVERSE CITY'
ON HYDRANT WHYD-150
NE CORNER OF VETERANS
AND FIFTEENTH
ELEV. = 614.68 (NAVD88)

NO.	REVISION DESCRIPTION:	BY:	DATE:
2	WATER PERMIT SUBMITTAL	ZRC	11-30-23
1	G.I. SUBMITTAL	ARY	11-6-23

CITY OF TRAVERSE CITY
ENGINEERING DEPARTMENT
400 BOARDMAN AVE.
TRAVERSE CITY, MI. 49684

DRAWING TITLE:


VETERANS REMOVAL PLAN
(14+50 TO STA. 23+50)

SCALES:	
VERTICAL:	N / A
HORIZONTAL:	1"=20'
DATE:	FEBRUARY 2024
DESIGNED:	ZRC
DRAWN:	JAS
APPROVED:	ARY
JOB NO.	214685

SHEET

9

OF 30 SHEETS

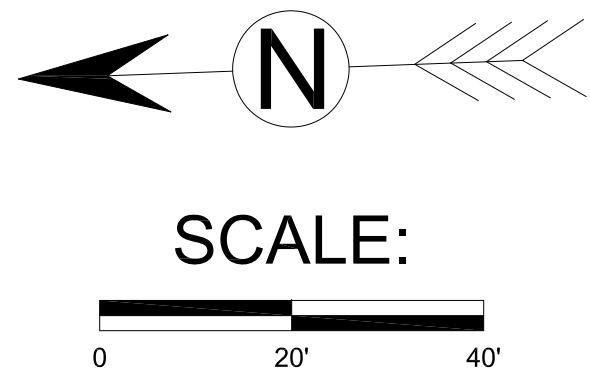

VETERANS DR. (66' R.O.W.)

ESTIMATED QUANTITIES THIS SHEET		
ITEM DESCRIPTION	UNIT	QUANTITY
SIDEWALK, REM	SYD	9
PAVT, REM, SPEC	SYD	1950
CURB AND GUTTER, REM	FT	101
EROSION CONTROL, INLET PROTECTION, FABRIC DROP	EA	5
EXCAVATION, EARTH	CYD	142

HATCH LEGEND

	PAVT, REM, SPEC (HMA)		PAVT, REM, SPEC (CONCRETE)
	SIDEWALK, REM		CURB AND GUTTER, REMOVE

NOTES:
① LOCATION AS DIRECTED BY ENGINEER

LEGEND

	FOUND EXERTY CORNER
	BENCHMARK SIGN
	GAS BOX
	UTILITY POLE
	GUY WIRE
	WATER VALVE
	PED LIGHT POLE
	ELECTRIC RISER
	TELEPHONE RISER/BOX
	FIRE HYDRANT
	CATCHBASIN
	BEEHIVE GRATE CATCHBASIN
	STORM MANHOLE
	SANITARY MANHOLE
	DECIDUOUS TREE
	CONIFEROUS TREE
	TREE LINE
	SHRUB LINE
	OVERHEAD ELECTRIC
	UNDERGROUND ELECTRIC
	OVERHEAD TELEPHONE
	UNDERGROUND TELEPHONE
	OVERHEAD CABLE TV
	UNDERGROUND CABLE TV
	SANITARY SEWER
	STORM SEWER
	WATERMAIN
	GUARDRAIL
	FENCE
	TOP/BOTTOM OF SLOPE
	RIGHT-OF-WAY

▲ BENCHMARK DATA
BENCHMARK # 7
TOP OF 'A' IN 'TRAVERSE CITY'
ON HYDRANT WHYD-150
NE CORNER OF VETERANS
AND FIFTEENTH
ELEV. = 614.68 (NAVD88)

NO.	REVISION DESCRIPTION:	BY:	DATE:
2	WATER PERMIT SUBMITTAL	ZRC	11-30-23
1	G.I. SUBMITTAL	ARY	11-6-23

CITY OF TRAVERSE CITY
ENGINEERING DEPARTMENT
400 BOARDMAN AVE.
TRAVERSE CITY, MI. 49684

DRAWING TITLE:



VETERANS REMOVAL PLAN
(23+50 TO STA. P.O.E.)

SCALES:	N / A
VERTICAL:	1"=20'
HORIZONTAL:	1"=20'
DATE:	FEBRUARY 2024
DESIGNED:	ZRC
DRAWN:	JAS
APPROVED:	ARY
JOB NO.	214685


SHEET

10

OF 30 SHEETS

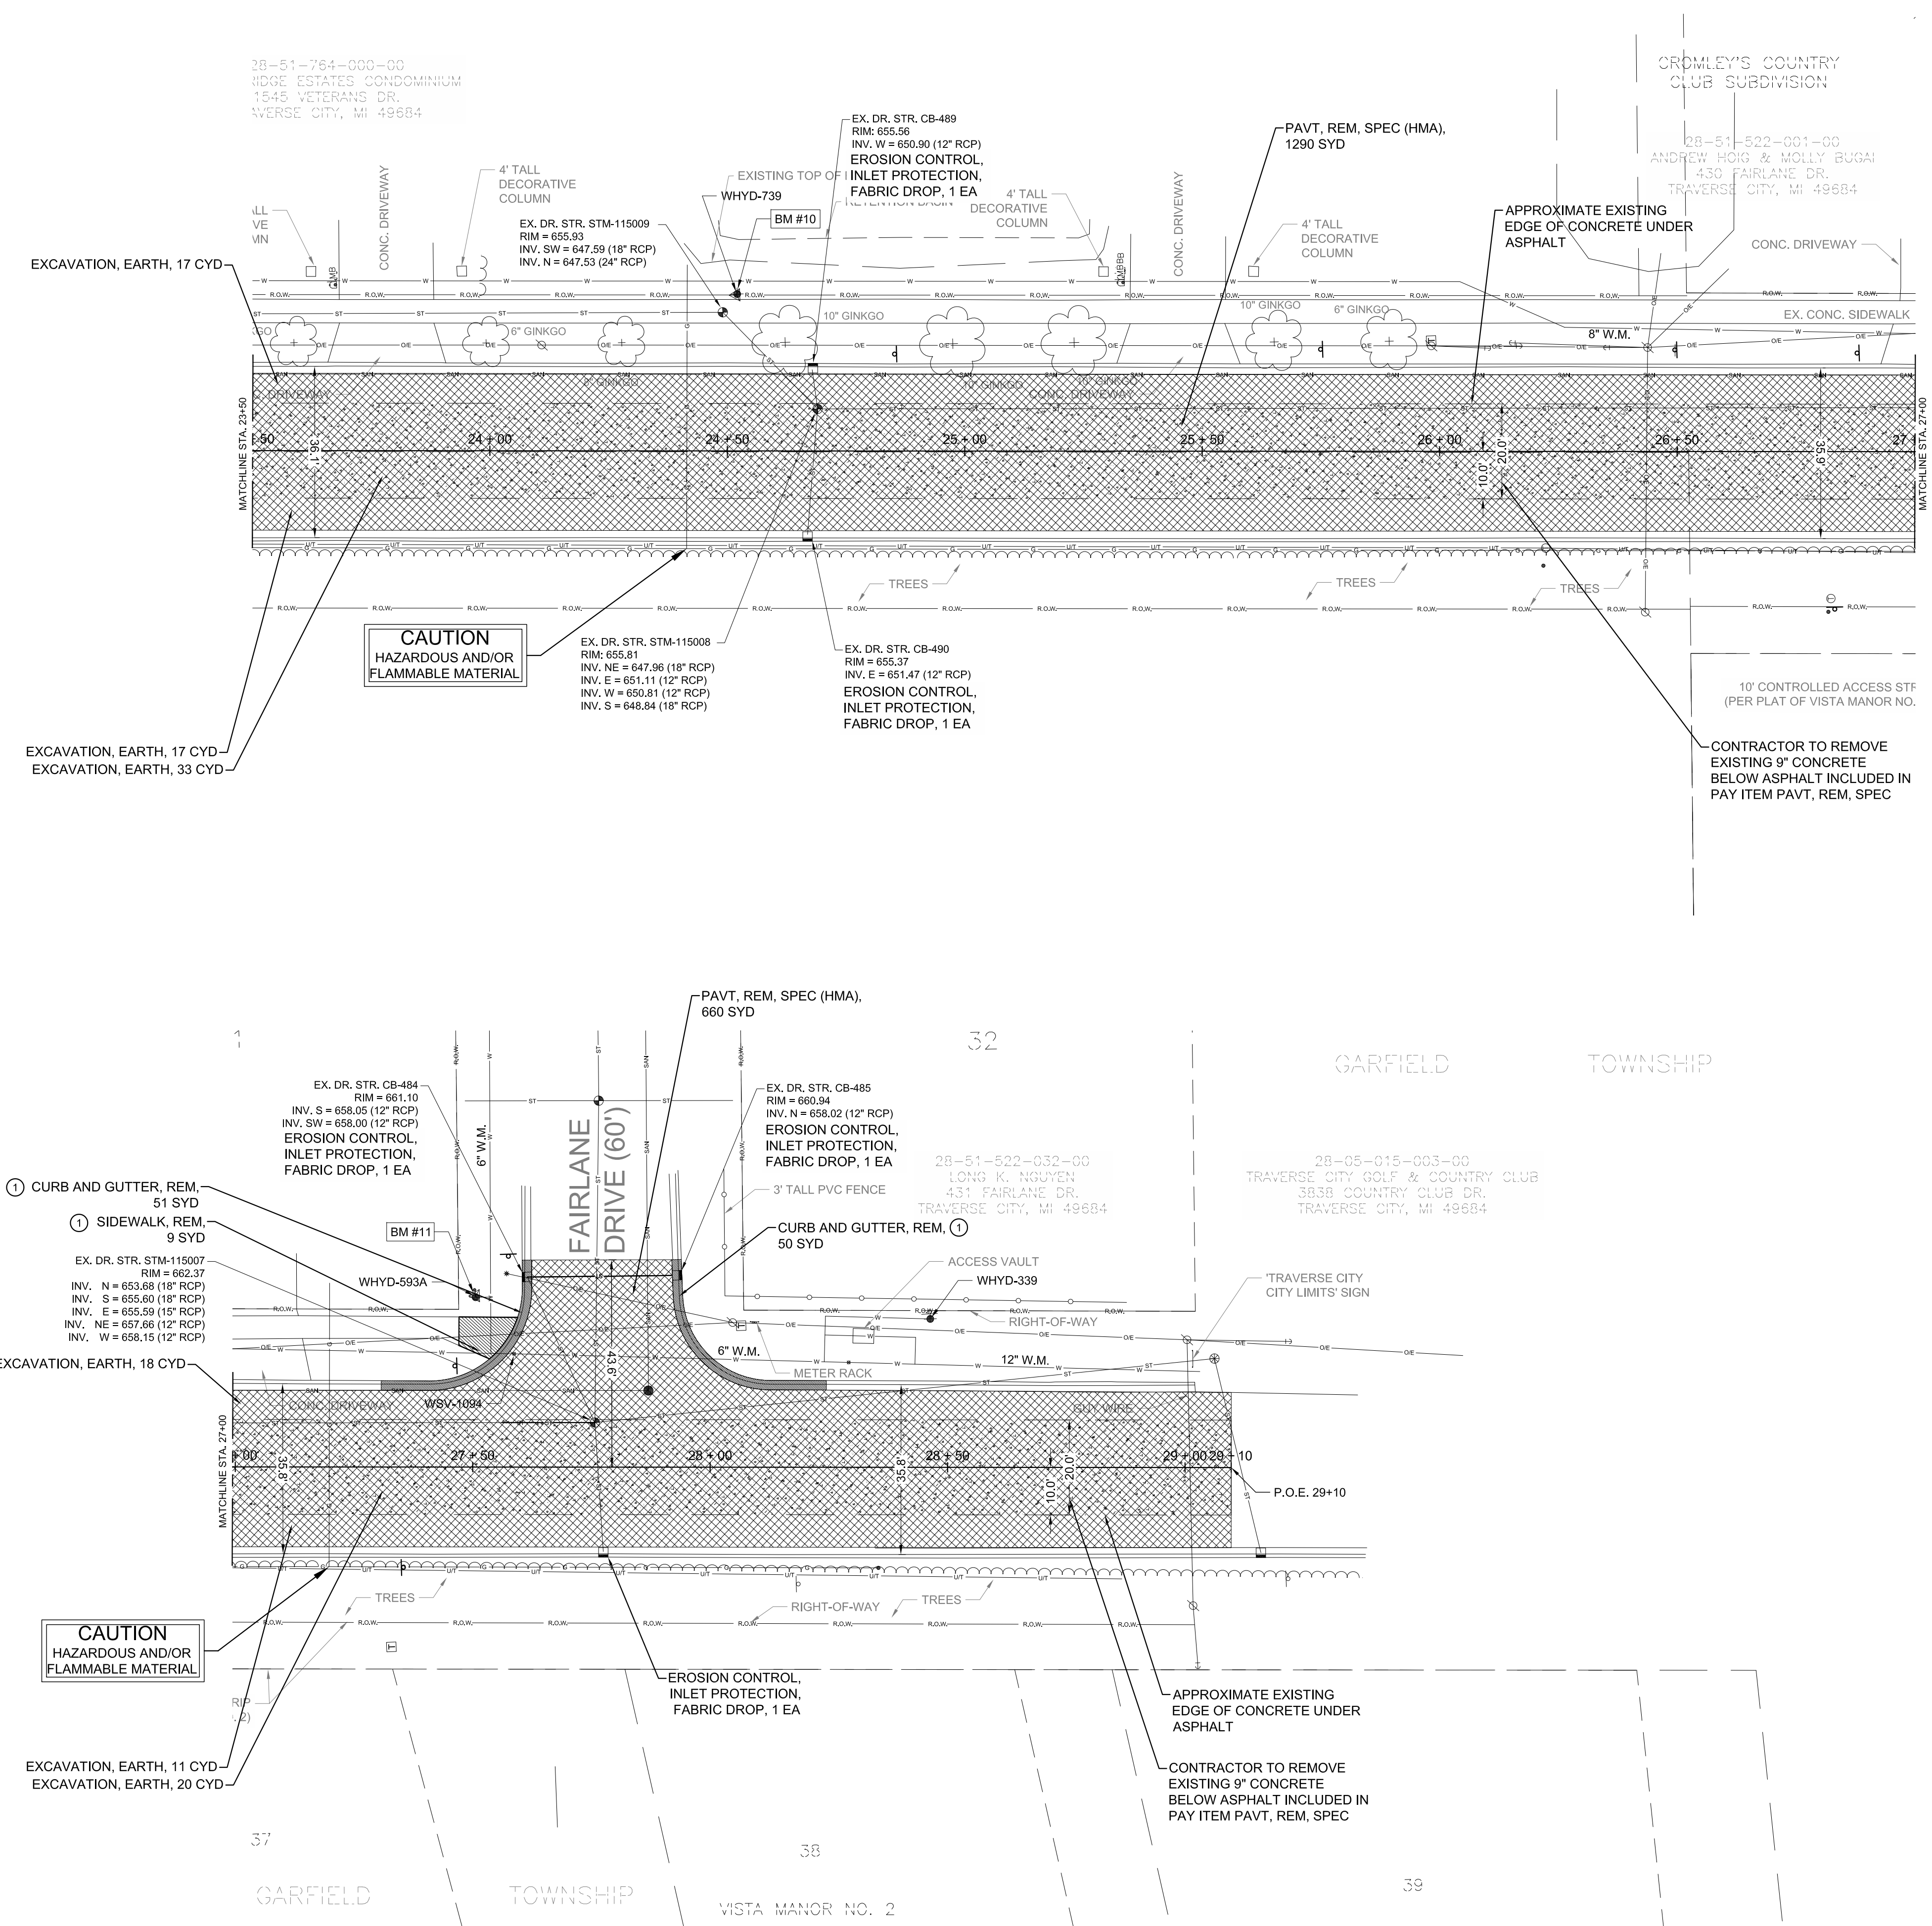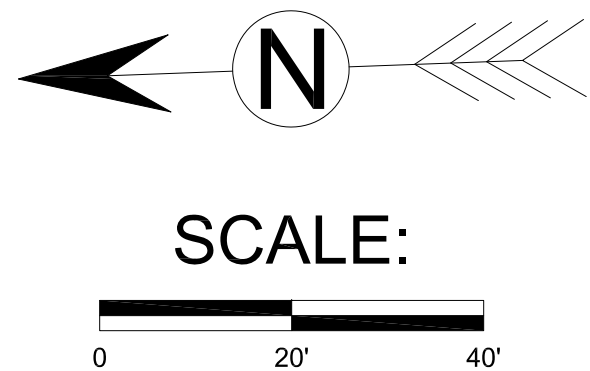

VETERANS DR (66' R.O.W.)

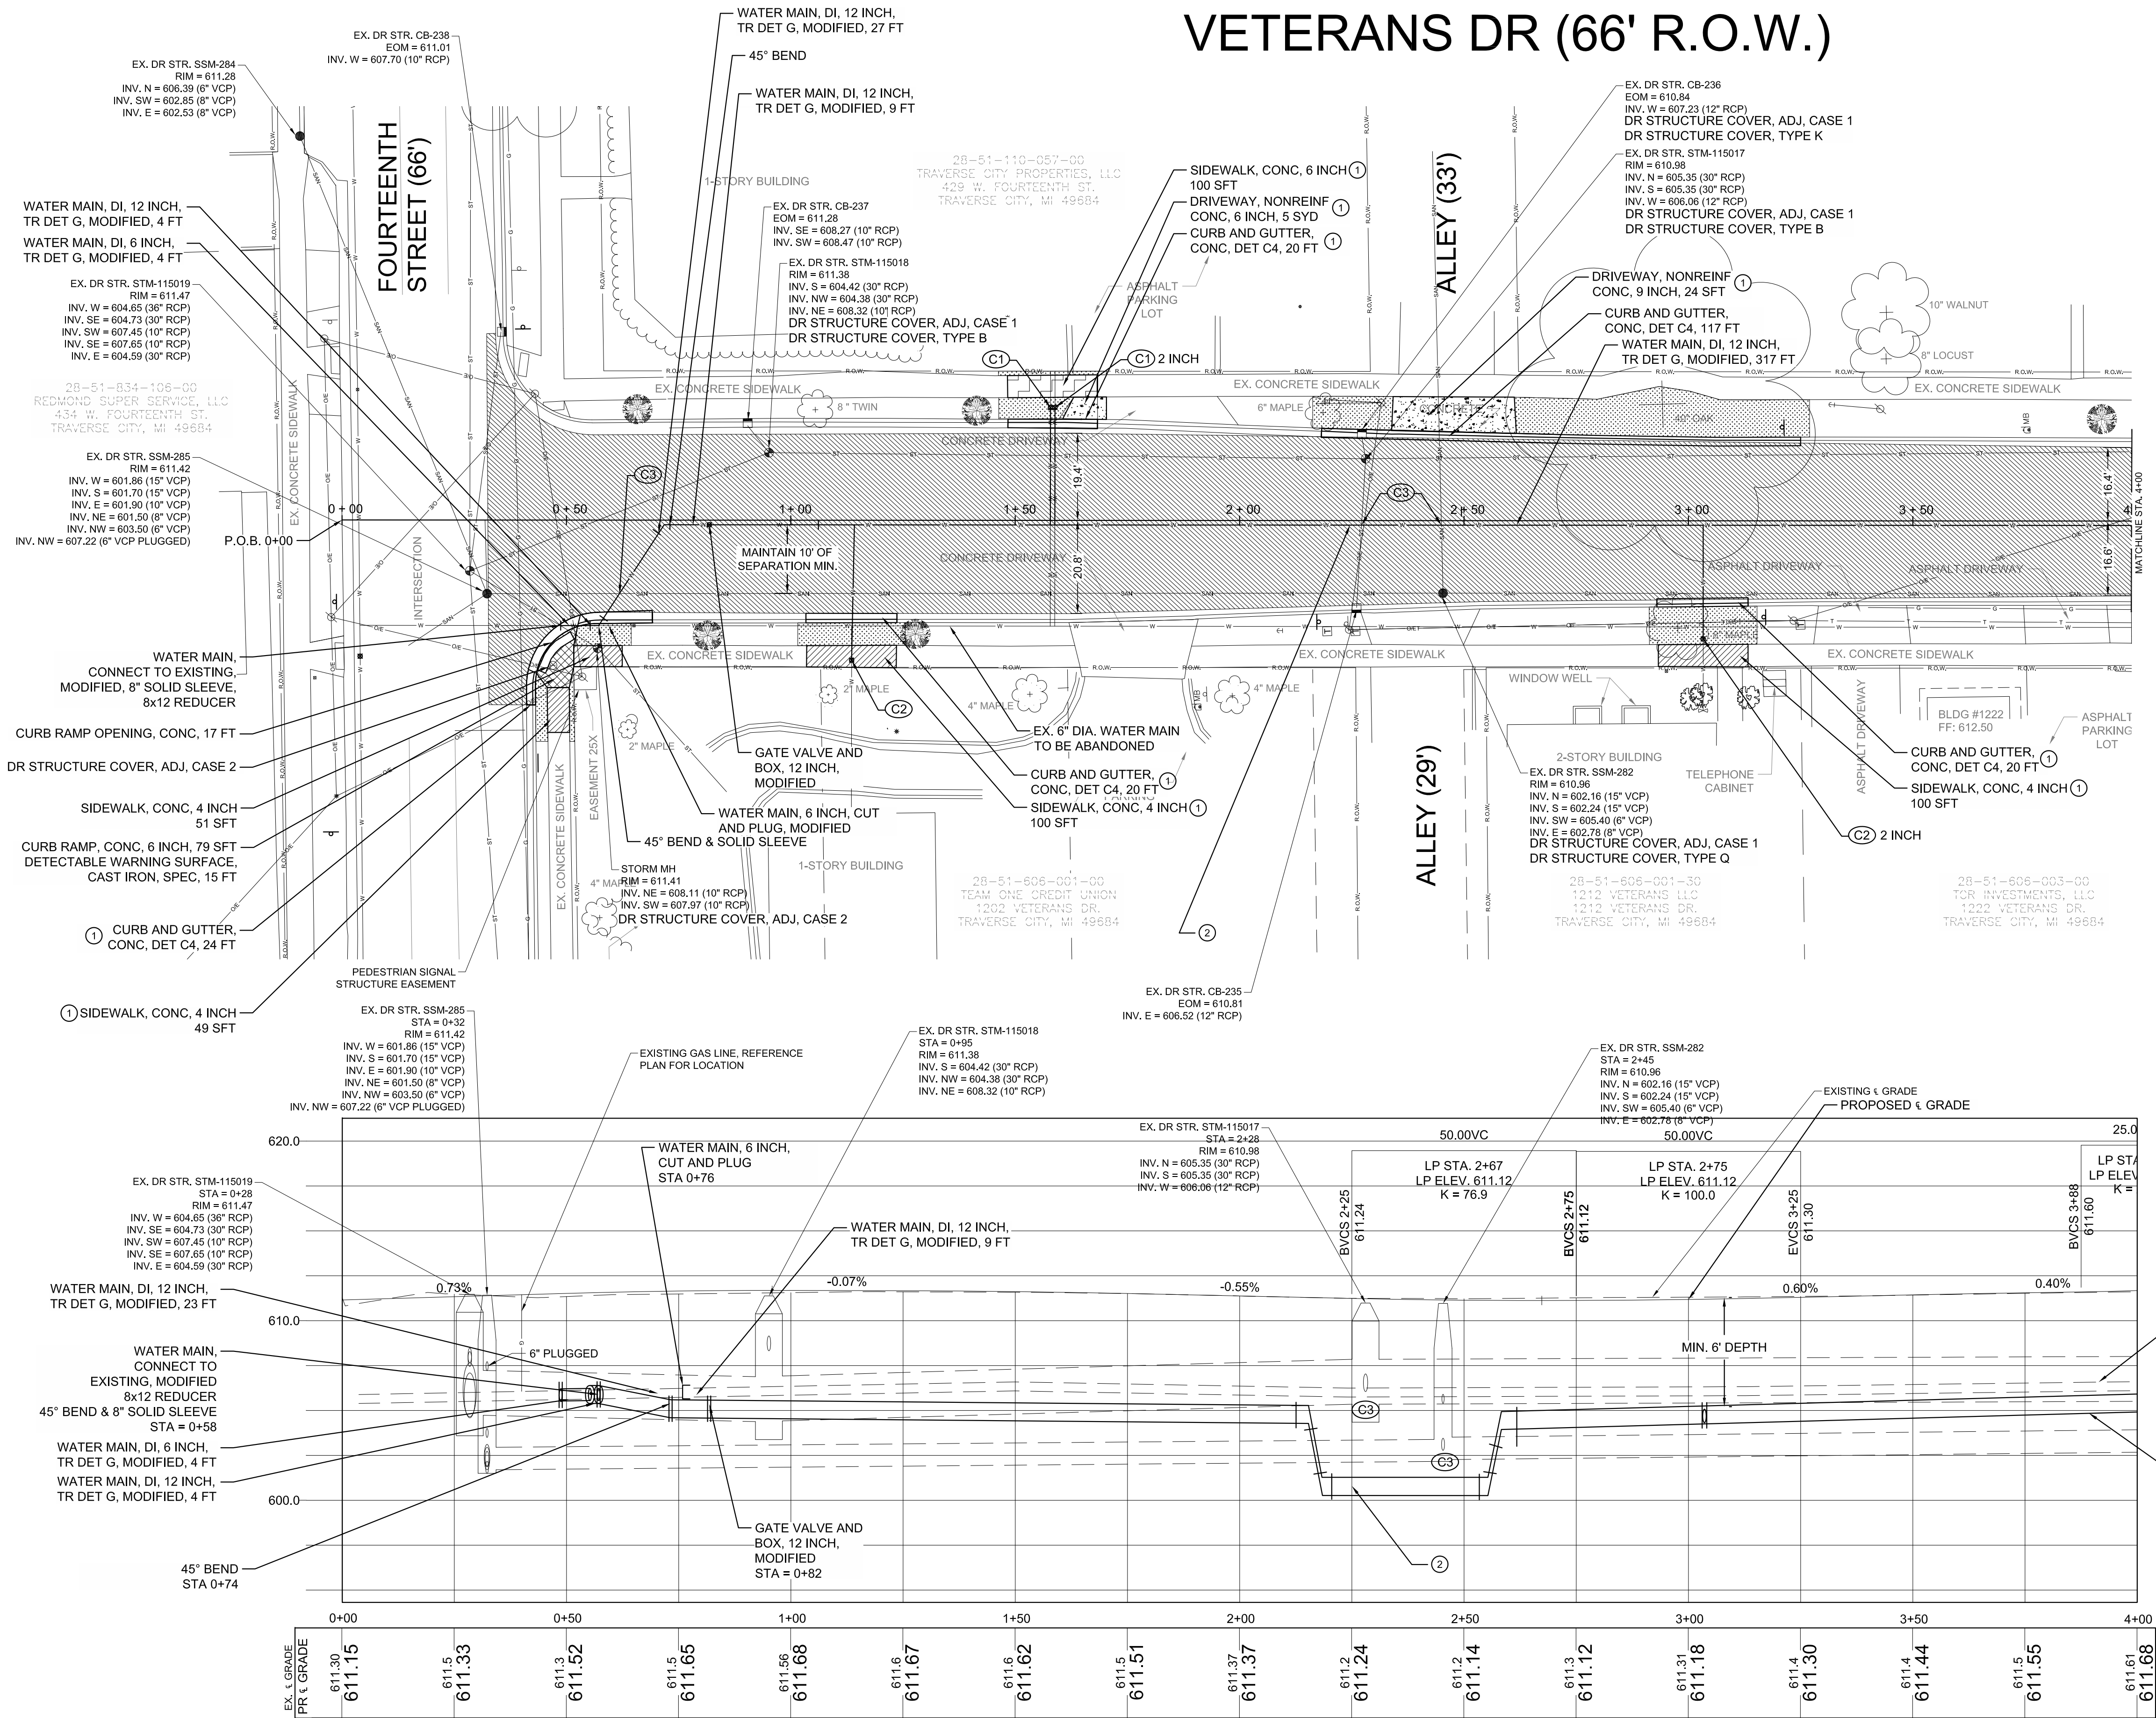

ESTIMATED QUANTITIES THIS SHEET			
ITEM DESCRIPTION	UNIT	QUANTITY	
AGGREGATE BASE, 8 INCH	SYD	1613	
DR STRUCTURE COVER, ADJ, CASE 1	EA	3	
DR STRUCTURE COVER, ADJ, CASE 2	EA	2	
DR STRUCTURE COVER, TYPE B	EA	2	
DR STRUCTURE COVER, TYPE K	EA	1	
DR STRUCTURE COVER, TYPE Q	EA	1	
HMA, 4EL LEVELING (275 #/SYD)	TON	243	
HMA, 4EL TOP (220 #/SYD)	TON	196	
DRIVEWAY, NONREINF CONC, 6 INCH	SYD	5	
DRIVEWAY, NONREINF CONC, 9 INCH	SFT	24	
CURB AND GUTTER, CONC, DET C4	FT	201	
CURB RAMP OPENING, CONC	FT	17	
SIDEWALK, CONC, 4 INCH	SFT	300	
SIDEWALK, CONC, 6 INCH	SFT	100	
CURB RAMP, CONC, 6 INCH	SFT	79	
DETECTABLE WARNING SURFACE, CAST IRON, SPEC	FT	15	
FERTILIZER, CHEMICAL NUTRIENT, CL A	LBS	9	
MULCH	SYD	230	
MULCH ANCHORING	SYD	230	
SEEDING, MIXTURE TUF	LBS	9	
TOPSOIL SURFACE, FURN, 4 INCH	SYD	230	
WATER, SODDING/SEEDING	UNIT	1	
GATE VALVE AND BOX, 12 INCH, MODIFIED	EA	1	
WATER MAIN, 6 INCH, CUT AND PLUG, MODIFIED	EA	1	
WATER MAIN, DI, 12 INCH, TR DET G, MODIFIED	FT	357	
WATER MAIN, DI, 6 INCH, TR DET G, MODIFIED	FT	4	
WATER SERV, LONG SIDE, MODIFIED	EA	2	
WATER SERV, SHORT SIDE, MODIFIED	EA	2	
WATER MAIN, CONNECT TO EXISTING, MODIFIED	EA	1	
EMBANKMENT, CIP	CYD	10	

LEGEND

✱	FOUND EXERTY CORNER
△	BENCHMARK
—	SIGN
G	GAS BOX
—	UTILITY POLE
—	GUY WIRE
—	WATER VALVE
—	PED LIGHT POLE
E	ELECTRIC RISER
T	TELEPHONE RISER/BOX
●	FIRE HYDRANT
■	CATCHBASIN
■	BEEHIVE GRATE CATCHBASIN
●	STORM MANHOLE
●	SANITARY MANHOLE
+	DECIDUOUS TREE
+	CONIFEROUS TREE
+	PROPOSED TREE
—	TREE LINE
—	SHRUB LINE
—	OVERHEAD ELECTRIC
—	UNDERGROUND ELECTRIC
—	OVERHEAD TELEPHONE
—	UNDERGROUND TELEPHONE
—	OVERHEAD CABLE TV
—	UNDERGROUND CABLE TV
—	SANITARY SEWER
—	STORM SEWER
—	WATER MAIN
—	GUARDRAIL
—	FENCE
—	TOP/BOTTOM OF SLOPE
—	RIGHT-OF-WAY

ESTIMATED DRIVEWAY/ADA RAMP QUANTITIES FOR THIS SHEET					
STATION & OFFSET	DRIVEWAY OPENING, DETAIL "L" (FT)	CURB RAMP OPENING, CONC (FT)	DRIVEWAY, NON-REINFORCED, 6 INCH (SYD)	CURB RAMP, CONC, 6 INCH (SFT)	DRIVEWAY, NON-REINFORCED, 9 INCH (SYD)
0+48, 27.6 R	-	17	-	79	-
1+81, 22 L	10	-	5	-	-
2+26, 22 L	28	-	-	-	24


NOTES:

- LOCATION AS DIRECTED BY ENGINEER
- CONTRACTOR SHALL PROVIDE PETROLEUM RESISTANT GASKETS CONNECTIONS, AND MATERIAL FROM STATION 0+00 TO STA. 2+25 OR AS DIRECTED BY THE ENGINEER, ANY ADDITIONAL PIPE, CONNECTIONS, OR GASKET MATERIALS NEEDED SHALL BE INCLUDED IN THE PER FOOT COST OF THE RESPECTIVE PAY ITEM. ALL GASKETS SHALL MEET ANSI/AWWA C111/A21.11 "STANDARD FOR RUBBER-GASKET JOINTS FOR DUCTILE IRON PRESSURE PIPE AND FITTINGS"

SCALE: H, 1" = 20' ; V, 1" = 5'

HATCH LEGEND

	SIDEWALK RAMP, CONC, 6 INCH		DRIVEWAY NON REINFORCED CONC, 6 INCH
	SIDEWALK, CONC, 4 INCH		SIDEWALK, CONC, 6 INCH
	HMA 4EL		TOPSOIL REPLACEMENT INCLUDING FERTILIZER CHEMICAL NUTRIENT, CL A MULCH, MULCH ANCHORING SEEDING, MIXTURE TUF TOPSOIL SURFACE, FURN, 4 INCH

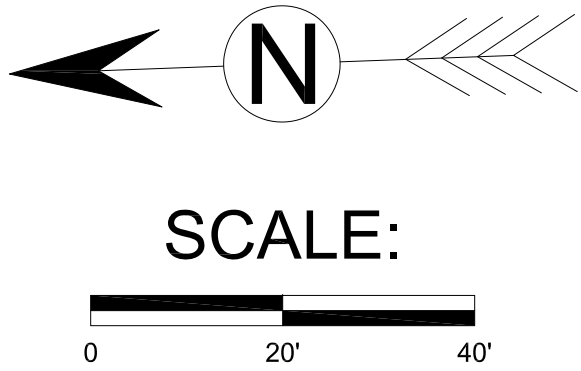


CONSTRUCTION NOTES

- WATER SERVICE, LONG SIDE, MODIFIED. CONTRACTOR SHALL PROVIDE ALL LABOR, MATERIALS AND EQUIPMENT NECESSARY TO INSTALL A NEW SERVICE TO A NEW CURB BOX. THIS ITEM SHALL INCLUDE THE SADDLE FOR TAPPING OF THE NEW MAIN, INSTALLING THE 1" OR 2" DIA. CORPORATION STOP, NEW 1" OR 2" DIA. TYPE K COPPER SERVICE LINE AND NEW CURB STOP & BOX & CONNECTION TO EXISTING SERVICE. NOTE: THESE SERVICES SHALL BE PUSH BORED AND HAND EXCAVATED IN PLACE A MIN. 5' DEEP, IF LOCATED WITHIN 15' OF EXISTING STREET TREE.
- WATER SERVICE, SHORT SIDE, MODIFIED. CONTRACTOR SHALL PROVIDE ALL LABOR, MATERIALS AND EQUIPMENT NECESSARY TO INSTALL A NEW SERVICE TO A NEW CURB BOX. THIS ITEM SHALL INCLUDE THE SADDLE FOR TAPPING OF THE NEW MAIN, INSTALLING THE 1" OR 2" DIA. CORPORATION STOP, NEW 1" OR 2" DIA. TYPE K COPPER SERVICE LINE AND NEW CURB STOP & BOX & CONNECTION TO EXISTING SERVICE. NOTE: THESE SERVICES SHALL BE PUSH BORED AND HAND EXCAVATED IN PLACE A MIN. 5' DEEP, IF LOCATED WITHIN 15' OF EXISTING STREET TREE.
- MAINTAIN 18" VERTICAL SEPARATION OF WATER MAIN FROM ALL SEWERS. LOWERING OF PROPOSED WATER MAIN REQUIRED TO MAINTAIN 18" VERTICAL SEPARATION FROM SEWERS SHALL BE INCLUDED IN PAY ITEM "WATER MAIN, DI, 12 INCH, TR DET G."

2	WATER PERMIT SUBMITTAL	ZRC	11-30-23
1	G.I. SUBMITTAL	ARY	11-6-23
NO.	REVISION DESCRIPTION:	BY:	DATE:
CITY OF TRAVERSE CITY ENGINEERING DEPARTMENT 400 BOARDMAN AVE. TRAVERSE CITY, MI. 49684			
DRAWING TITLE: VETERANS DRIVE PLAN & PROFILE (P.O.B. TO STA. 4+00)			
SCALES: VERTICAL: N/A HORIZONTAL: 1"=20'		SHEET 11 OF 30 SHEETS	
DATE: FEBRUARY 2024		DESIGNED: ZRC	
DRAWN: JAS		APPROVED: ARY	
JOB NO. 214685			

VETERANS DR (66' R.O.W.)

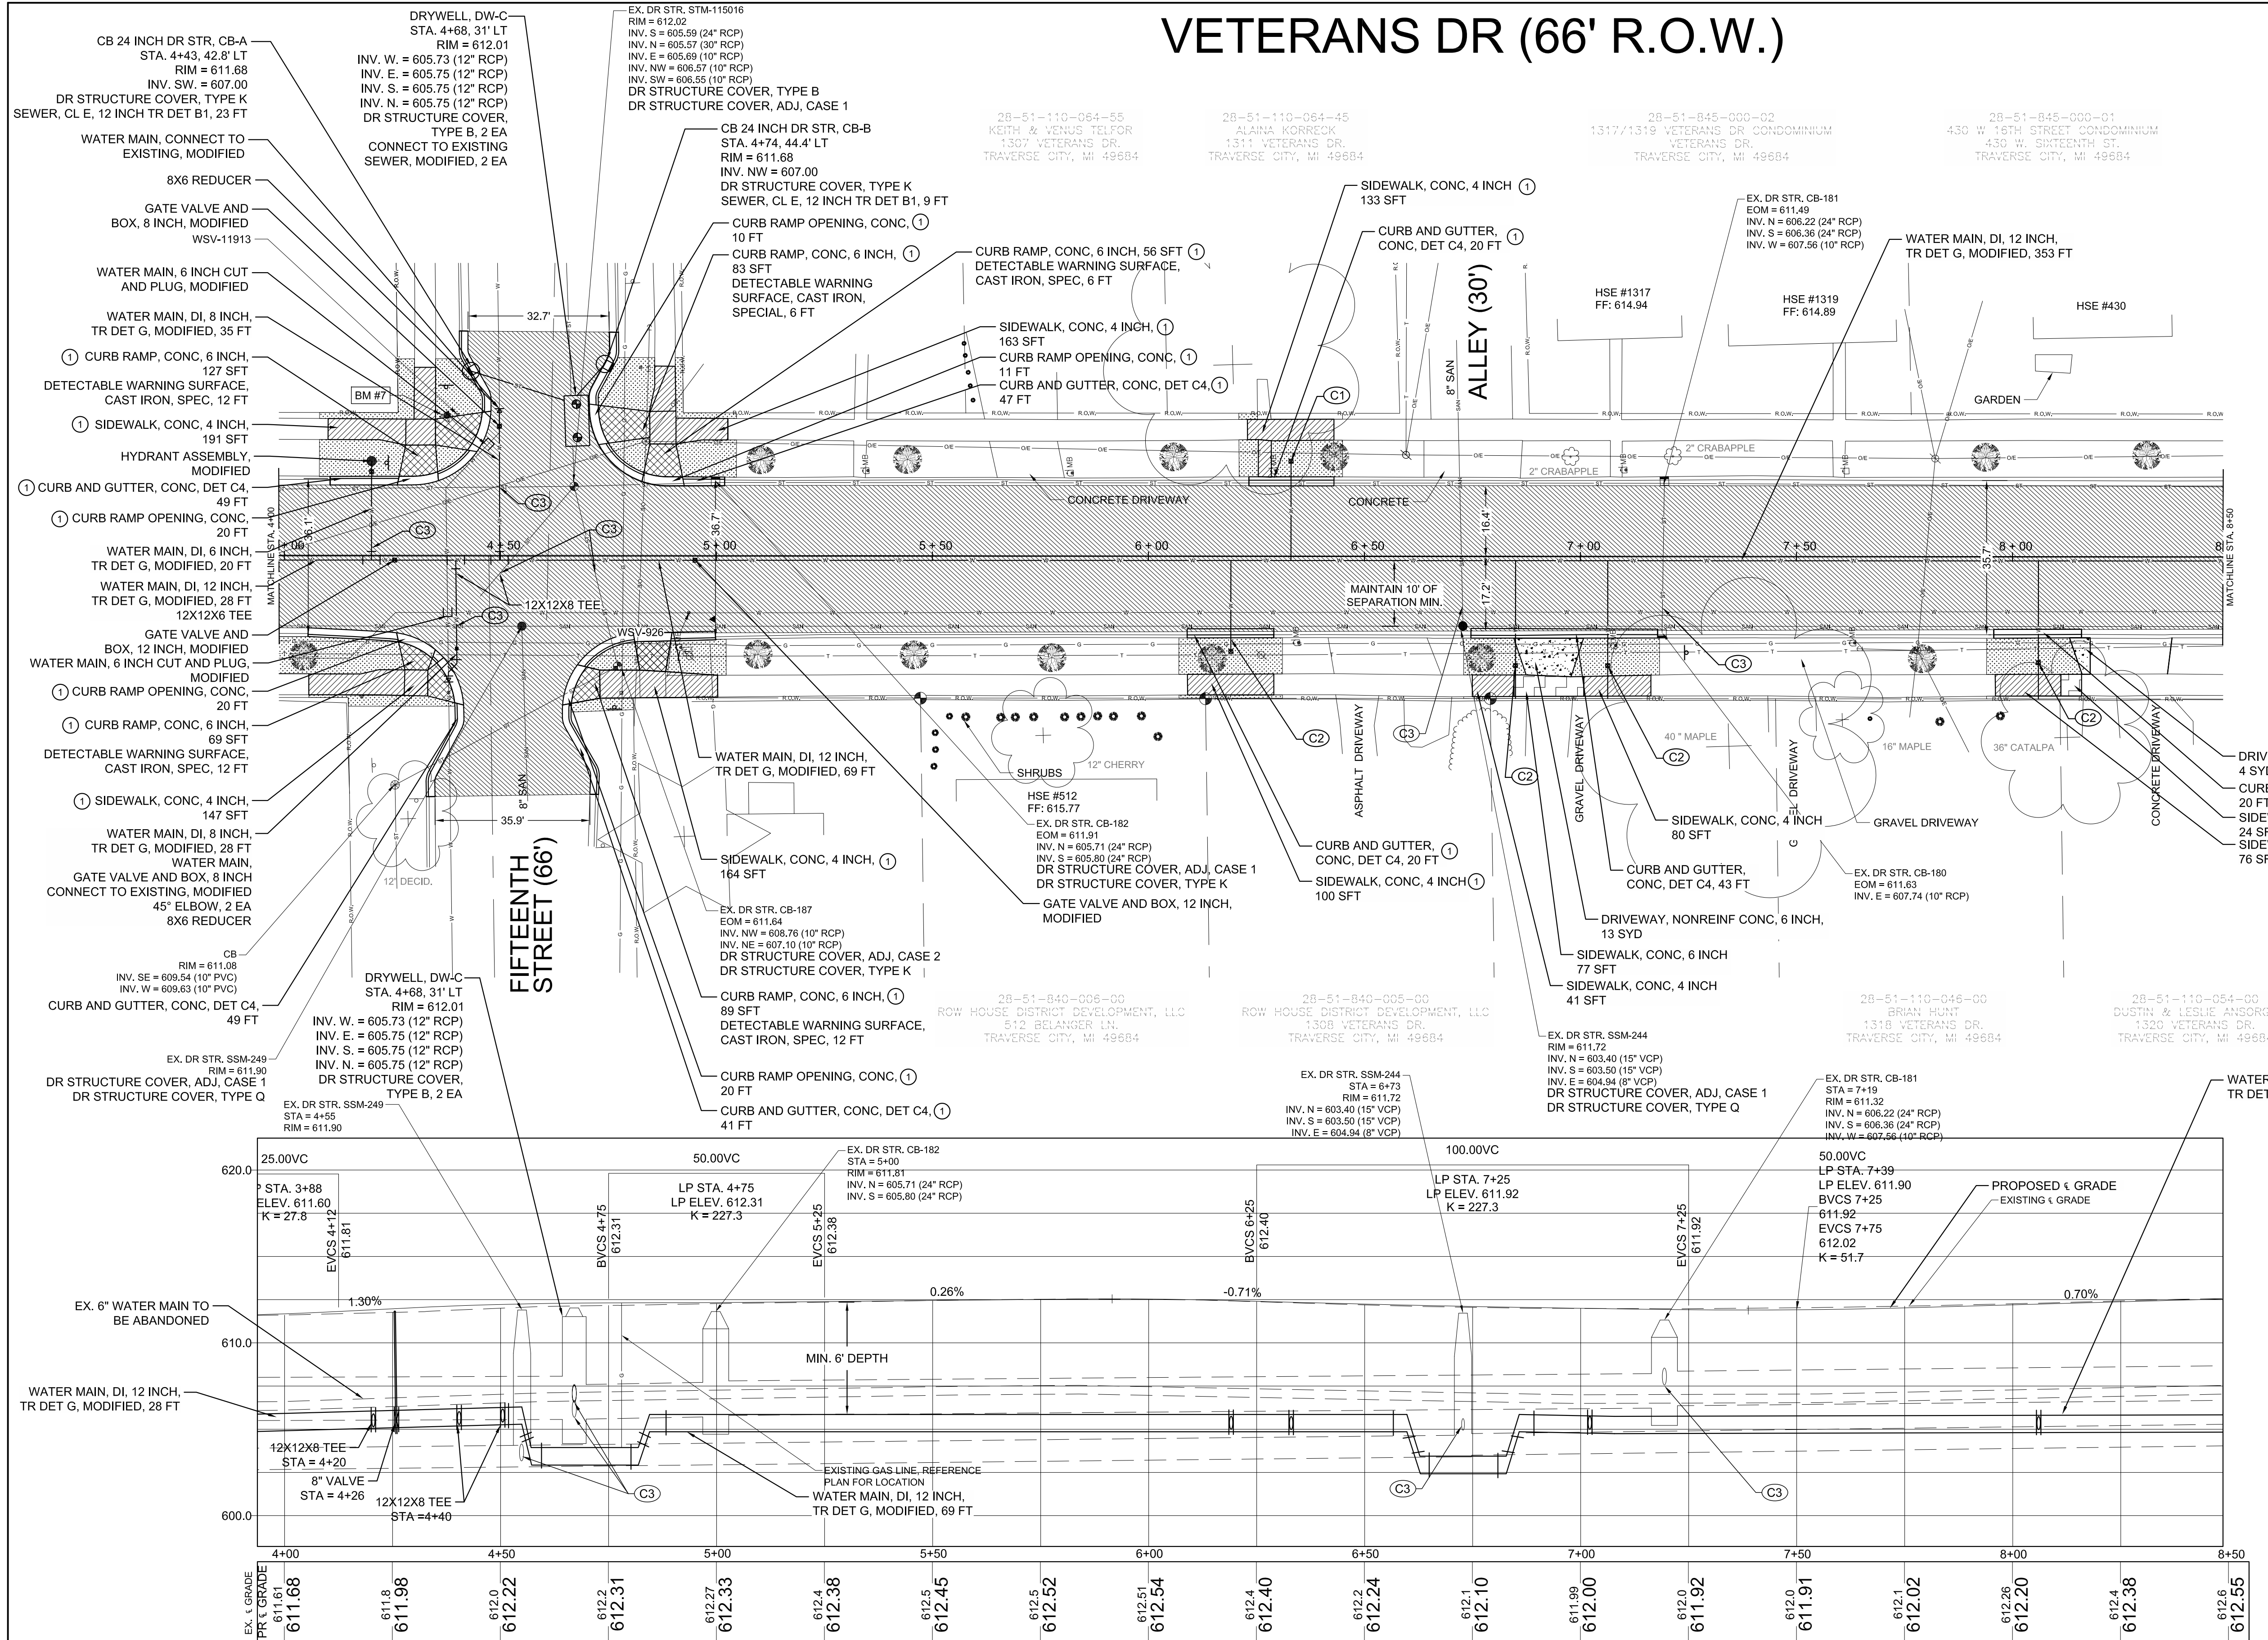

ESTIMATED QUANTITIES THIS SHEET		UNIT	QUANTITY
ITEM DESCRIPTION			
AGGREGATE BASE, 8 INCH		SYD	1969
VIDEO TAPING SEWER AND CULV PIPE		FT	32
SEWER, CL E, 12 INCH TR DET B1		FT	32
DR STRUCTURE COVER, ADJ. CASE 1		EA	4
DR STRUCTURE COVER, ADJ. CASE 2		EA	1
DR STRUCTURE COVER, TYPE B		EA	3
DR STRUCTURE COVER, TYPE K		EA	3
DR STRUCTURE COVER, TYPE Q		EA	2
DR STRUCTURE, 24 INCH DIA.		EA	2
DRY WELL, PRECAST		EA	1
HMA, 4EL LEVELING (275 #/SYD)		TON	298
HMA, 4EL TOP (220 #/SYD)		TON	239
DRIVEWAY, NONREINF CONC, 6 INCH		SYD	17
CURB AND GUTTER, CONC, DET C4		FT	289
CURB RAMP OPENING, CONC		FT	81
SIDEWALK, CONC, 4 INCH		SFT	1095
SIDEWALK, CONC, 6 INCH		SFT	101
CURB RAMP, CONC, 6 INCH		SFT	424
DETECTABLE WARNING SURFACE, CAST IRON, SPEC		FT	48
FERTILIZER, CHEMICAL NUTRIENT, CL A		LBS	12
MULCH		SYD	300
MULCH ANCHORING		SYD	300
SEEDING, MIXTURE TUF		LBS	12
TOPSOIL SURFACE, FURN, 4 INCH		SYD	300
WATER, SODDING/SEEDING		UNIT	1
GATE VALVE AND BOX, 8 INCH, MODIFIED		EA	2
GATE VALVE AND BOX, 12 INCH, MODIFIED		EA	2
WATER MAIN, 6 INCH, CUT AND PLUG, MODIFIED		EA	2
WATER MAIN, DI, 6 INCH, TR DET G, MODIFIED		FT	33
WATER MAIN, DI, 8 INCH, TR DET G, MODIFIED		FT	63
WATER MAIN, DI, 12 INCH, TR DET G, MODIFIED		FT	450
WATER SERV, LONG SIDE, MODIFIED		EA	1
WATER SERV, SHORT SIDE, MODIFIED		EA	4
HYDRANT ASSEMBLY, MODIFIED		EA	1
WATER MAIN, CONNECT TO EXISTING, MODIFIED		EA	2
EMBANKMENT, CIP		CYD	10
CONNECT TO EXISTING SEWER, MODIFIED		EA	2

LEGEND

- ★ FOUND EXERTY CORNER
- △ BENCHMARK
- SIGN
- ⊞ GAS BOX
- ⊞ UTILITY POLE
- ⊞ GUY WIRE
- ⊞ WATER VALVE
- ⊞ PED LIGHT POLE
- ⊞ ELECTRIC RISER
- ⊞ TELEPHONE RISER/BOX
- ⊞ FIRE HYDRANT
- ⊞ CATCHBASIN
- ⊞ BEEHIVE GRATE CATCHBASIN
- ⊞ STORM MANHOLE
- ⊞ SANITARY MANHOLE
- ⊞ DECIDUOUS TREE
- ⊞ CONIFEROUS TREE
- ⊞ PROPOSED TREE

△ BENCHMARK DATA
BENCHMARK #7
TOP OF 'A' IN 'TRAVERSE CITY'
ON HYDRANT WHYD-150
NE CORNER OF VETERANS
AND FIFTEENTH
ELEV. = 614.68 (NAVD88)

- TREE LINE
- SHRUB LINE
- OVERHEAD ELECTRIC
- UNDERGROUND ELECTRIC
- OVERHEAD TELEPHONE
- UNDERGROUND TELEPHONE
- OVERHEAD CABLE TV
- UNDERGROUND CABLE TV
- SANITARY SEWER
- STORM SEWER
- WATER MAIN
- GUARDRAIL
- FENCE
- TOP/BOTTOM OF SLOPE
- RIGHT-OF-WAY


CONSTRUCTION NOTES

- WATER SERVICE, LONG SIDE, MODIFIED. CONTRACTOR SHALL PROVIDE ALL LABOR, MATERIALS AND EQUIPMENT NECESSARY TO INSTALL A NEW SERVICE TO A NEW CURB BOX. THIS ITEM SHALL INCLUDE THE SADDLE FOR TAPPING OF THE NEW MAIN, INSTALLING THE 1" OR 2" DIA. CORPORATION STOP, NEW 1" OR 2" DIA. TYPE K COPPER SERVICE LINE AND NEW CURB STOP & BOX & CONNECTION TO EXISTING SERVICE. NOTE: THESE SERVICES SHALL BE PUSH BORED AND HAND EXCAVATED IN PLACE A MIN. 5' DEEP, IF LOCATED WITHIN 15' OF EXISTING STREET TREE.
- WATER SERVICE, SHORT SIDE, MODIFIED. CONTRACTOR SHALL PROVIDE ALL LABOR, MATERIALS AND EQUIPMENT NECESSARY TO INSTALL A NEW SERVICE TO A NEW CURB BOX. THIS ITEM SHALL INCLUDE THE SADDLE FOR TAPPING OF THE NEW MAIN, INSTALLING THE 1" OR 2" DIA. CORPORATION STOP, NEW 1" OR 2" DIA. TYPE K COPPER SERVICE LINE AND NEW CURB STOP & BOX & CONNECTION TO EXISTING SERVICE. NOTE: THESE SERVICES SHALL BE PUSH BORED AND HAND EXCAVATED IN PLACE A MIN. 5' DEEP, IF LOCATED WITHIN 15' OF EXISTING STREET TREE.
- MAINTAIN 18" VERTICAL SEPARATION OF WATER MAIN FROM ALL SEWERS. LOWERING OF PROPOSED WATER MAIN REQUIRED TO MAINTAIN 18" VERTICAL SEPARATION FROM SEWERS SHALL BE INCLUDED IN PAY ITEM "WATER MAIN, DI, 12 INCH, TR DET G."

ESTIMATED DRIVEWAY/ADA RAMP QUANTITIES FOR THIS SHEET			
STATION & OFFSET	DRIVEWAY OPENING DETAIL "1" (FT)	CURB RAMP OPENING, CONC (FT)	DRIVEWAY, NON-REINFORCED, 6 INCH (SYD)
4+34, 21.6R	-	10	33
4+38, 18.5L	-	9.6	55
4+39, 29.1R	-	12.1	37
4+46, 28.6L	-	10	71
4+49, 29.7R	-	10	40
4+49, 30.4L	-	9.8	83
4+47, 19.8R	-	9	49
4+48, 18.3L	-	9.9	56
6+, 19.8R	16.1	-	13
8+, 18.3R	25.6	-	4

HATCH LEGEND

- SIDEWALK RAMP, CONC, 6 INCH
- DRIVEWAY, NON-REINFORCED, 6 INCH (SYD)
- SIDEWALK, CONC, 4 INCH
- SIDEWALK, CONC, 6 INCH
- HMA 4EL
- TOPSOIL REPLACEMENT INCLUDING FERTILIZER, CHEMICAL NUTRIENT, CL A MULCH, MULCH ANCHORING SEEDING, MIXTURE TUF TOPSOIL SURFACE, FURN, 4 INCH

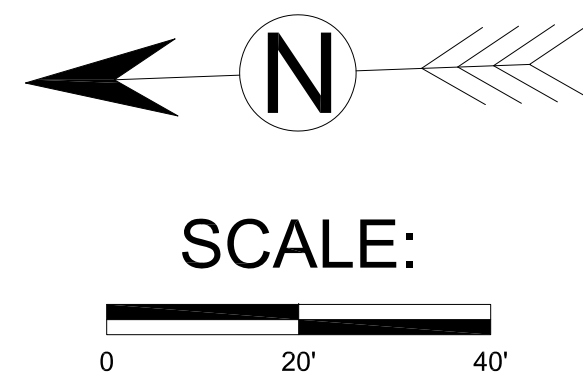

NO.	REVISION DESCRIPTION:	BY:	DATE:
2	WATER PERMIT SUBMITTAL	ZRC	11-30-23
1	G.I. SUBMITTAL	ARY	11-6-23

CITY OF TRAVERSE CITY
ENGINEERING DEPARTMENT
400 BOARDMAN AVE.
TRAVERSE CITY, MI. 49684

DRAWING TITLE:		SHEET 12 OF 30 SHEETS
VETERANS DRIVE PLAN & PROFILE (4+00 TO STA. 8+50)		
	SCALES: VERTICAL: N / A HORIZONTAL: 1"=20'	
	DATE: FEBRUARY 2024	
	DESIGNED: ZRC	
	DRAWN: JAS	
	APPROVED: ARY	
JOB NO. 214685		

VETERANS DR (66' R.O.W.)

ESTIMATED DRIVEWAY/ADA RAMP QUANTITIES FOR THIS SHEET				
STATION & OFFSET	DRIVEWAY OPENING DETAIL "L" (FT)	CURB RAMP OPENING, CONC. (FT)	DRIVEWAY, NON-REINFORCED, 6 INCH (SYD)	CURB RAMP, CONC. 6 INCH (SFT)
8+71, 18.7L	-	10	-	52
8+74, 18.6R	-	9	-	63
8+85, 28.6L	-	10	-	80
9+00, 19.0R	22	-	16	-
9+14, 28.4L	-	10	-	95
9+29, 18.9R	-	9	-	47
9+30, 18.1L	-	10	-	55

ESTIMATED QUANTITIES THIS SHEET		
ITEM DESCRIPTION	UNIT	QUANTITY
AGGREGATE BASE, 8 INCH	SYD	737
VIDEO TAPING SEWER AND CULV PIPE	FT	43
SEWER, CL E, 12 INCH TR DET B1	FT	43
DR STRUCTURE COVER, ADJ. CASE 1	EA	1
DR STRUCTURE COVER, ADJ. CASE 2	EA	2
DR STRUCTURE COVER, TYPE B	EA	3
DR STRUCTURE COVER, TYPE K	EA	2
DR STRUCTURE COVER, TYPE Q	EA	1
DR STRUCTURE, 24 INCH	EA	1
DR STRUCTURE, 48 INCH	EA	1
DR STRUCTURE, 24 INCH	EA	1
DRY WELL, PRECAST	EA	1
HAND PATCHING	TON	1
HMA, 4EL LEVELING (275 #/SYD)	TON	112
HMA, 4EL TOP (220 #/SYD)	TON	90
DRIVEWAY, NONREINF CONC, 6 INCH	SYD	16
CURB AND GUTTER, CONC, DET C4	FT	130
CURB RAMP OPENING, CONC	FT	58
SIDEWALK, CONC, 4 INCH	SFT	1410
CURB RAMP, CONC, 6 INCH	SFT	392
DETECTABLE WARNING SURFACE, CAST IRON, SPEC	FT	36
FERTILIZER, CHEMICAL NUTRIENT, CL A	LBS	8
MULCH	SYD	200
MULCH ANCHORING	SYD	200
SEEDING, MIXTURE TUF	LBS	8
TOPSOIL SURFACE, FURN, 4 INCH	SYD	200
WATER, SODDING/SEEDING	UNIT	1
WATER MAIN, 6 INCH, CUT AND PLUG, MODIFIED	EA	1
WATER MAIN, DI, 6 INCH, TR DET G, MODIFIED	FT	26
WATER MAIN, DI, 8 INCH, TR DET G, MODIFIED	FT	164
WATER MAIN, DI, 12 INCH, TR DET G, MODIFIED	FT	29
WATER SERV, SHORT SIDE, MODIFIED	EA	1
WATER SERV, LONG SIDE, MODIFIED	EA	1
HYDRANT ASSEMBLY, MODIFIED	EA	1
WATER MAIN, CONNECT TO EXISTING, MODIFIED	EA	1
GATE VALVE AND BOX, 8 INCH, MODIFIED	EA	2
GATE VALVE AND BOX, 12 INCH, MODIFIED	EA	1
EMBANKMENT, CIP	CYD	20
CONNECT TO EXISTING SEWER, MODIFIED	EA	1

NOTES:

① LOCATION AS DIRECTED BY ENGINEER

LEGEND

- FOUND EXERTY CORNER
- BENCHMARK SIGN
- GAS BOX
- UTILITY POLE
- GUY WIRE
- WATER VALVE
- PED LIGHT POLE
- ELECTRIC RISER
- TELEPHONE RISER/BOX
- FIRE HYDRANT
- CATCHBASIN
- BEEHIVE GRATE CATCHBASIN
- STORM MANHOLE
- SANITARY MANHOLE
- DECIDUOUS TREE
- CONIFEROUS TREE
- PROPOSED TREE

- TREE LINE
- SHRUB LINE
- OVERHEAD ELECTRIC
- UNDERGROUND ELECTRIC
- OVERHEAD TELEPHONE
- UNDERGROUND TELEPHONE
- OVERHEAD CABLE TV
- UNDERGROUND CABLE TV
- SANITARY SEWER
- STORM SEWER
- WATER MAIN
- GUARDRAIL
- FENCE
- TOP/BOTTOM OF SLOPE
- RIGHT-OF-WAY

BENCHMARK DATA
BENCHMARK # 8
TOP OF 4" NOZZLE ON
HYDRANT WHYD-151
NE CORNER OF VETERANS
AND FIFTEENTH
ELEV. = 614.64 (NAVD88)

NO.	REVISION DESCRIPTION:	BY:	DATE:
2	WATER PERMIT SUBMITTAL	ZRC	11-30-23
1	G.I. SUBMITTAL	ARY	11-6-23



CITY OF TRAVERSE CITY
ENGINEERING DEPARTMENT
400 BOARDMAN AVE.
TRAVERSE CITY, MI. 49684

DRAWING TITLE:


VETERANS DRIVE PLAN & PROFILE
(8+50 TO STA. 10+00)

SCALES:
VERTICAL: N/A
HORIZONTAL: 1"=20'
DATE: FEBRUARY 2024
DESIGNED: ZRC
DRAWN: JAS
APPROVED: ARY
JOB NO. 214685

SHEET

13

OF 30 SHEETS

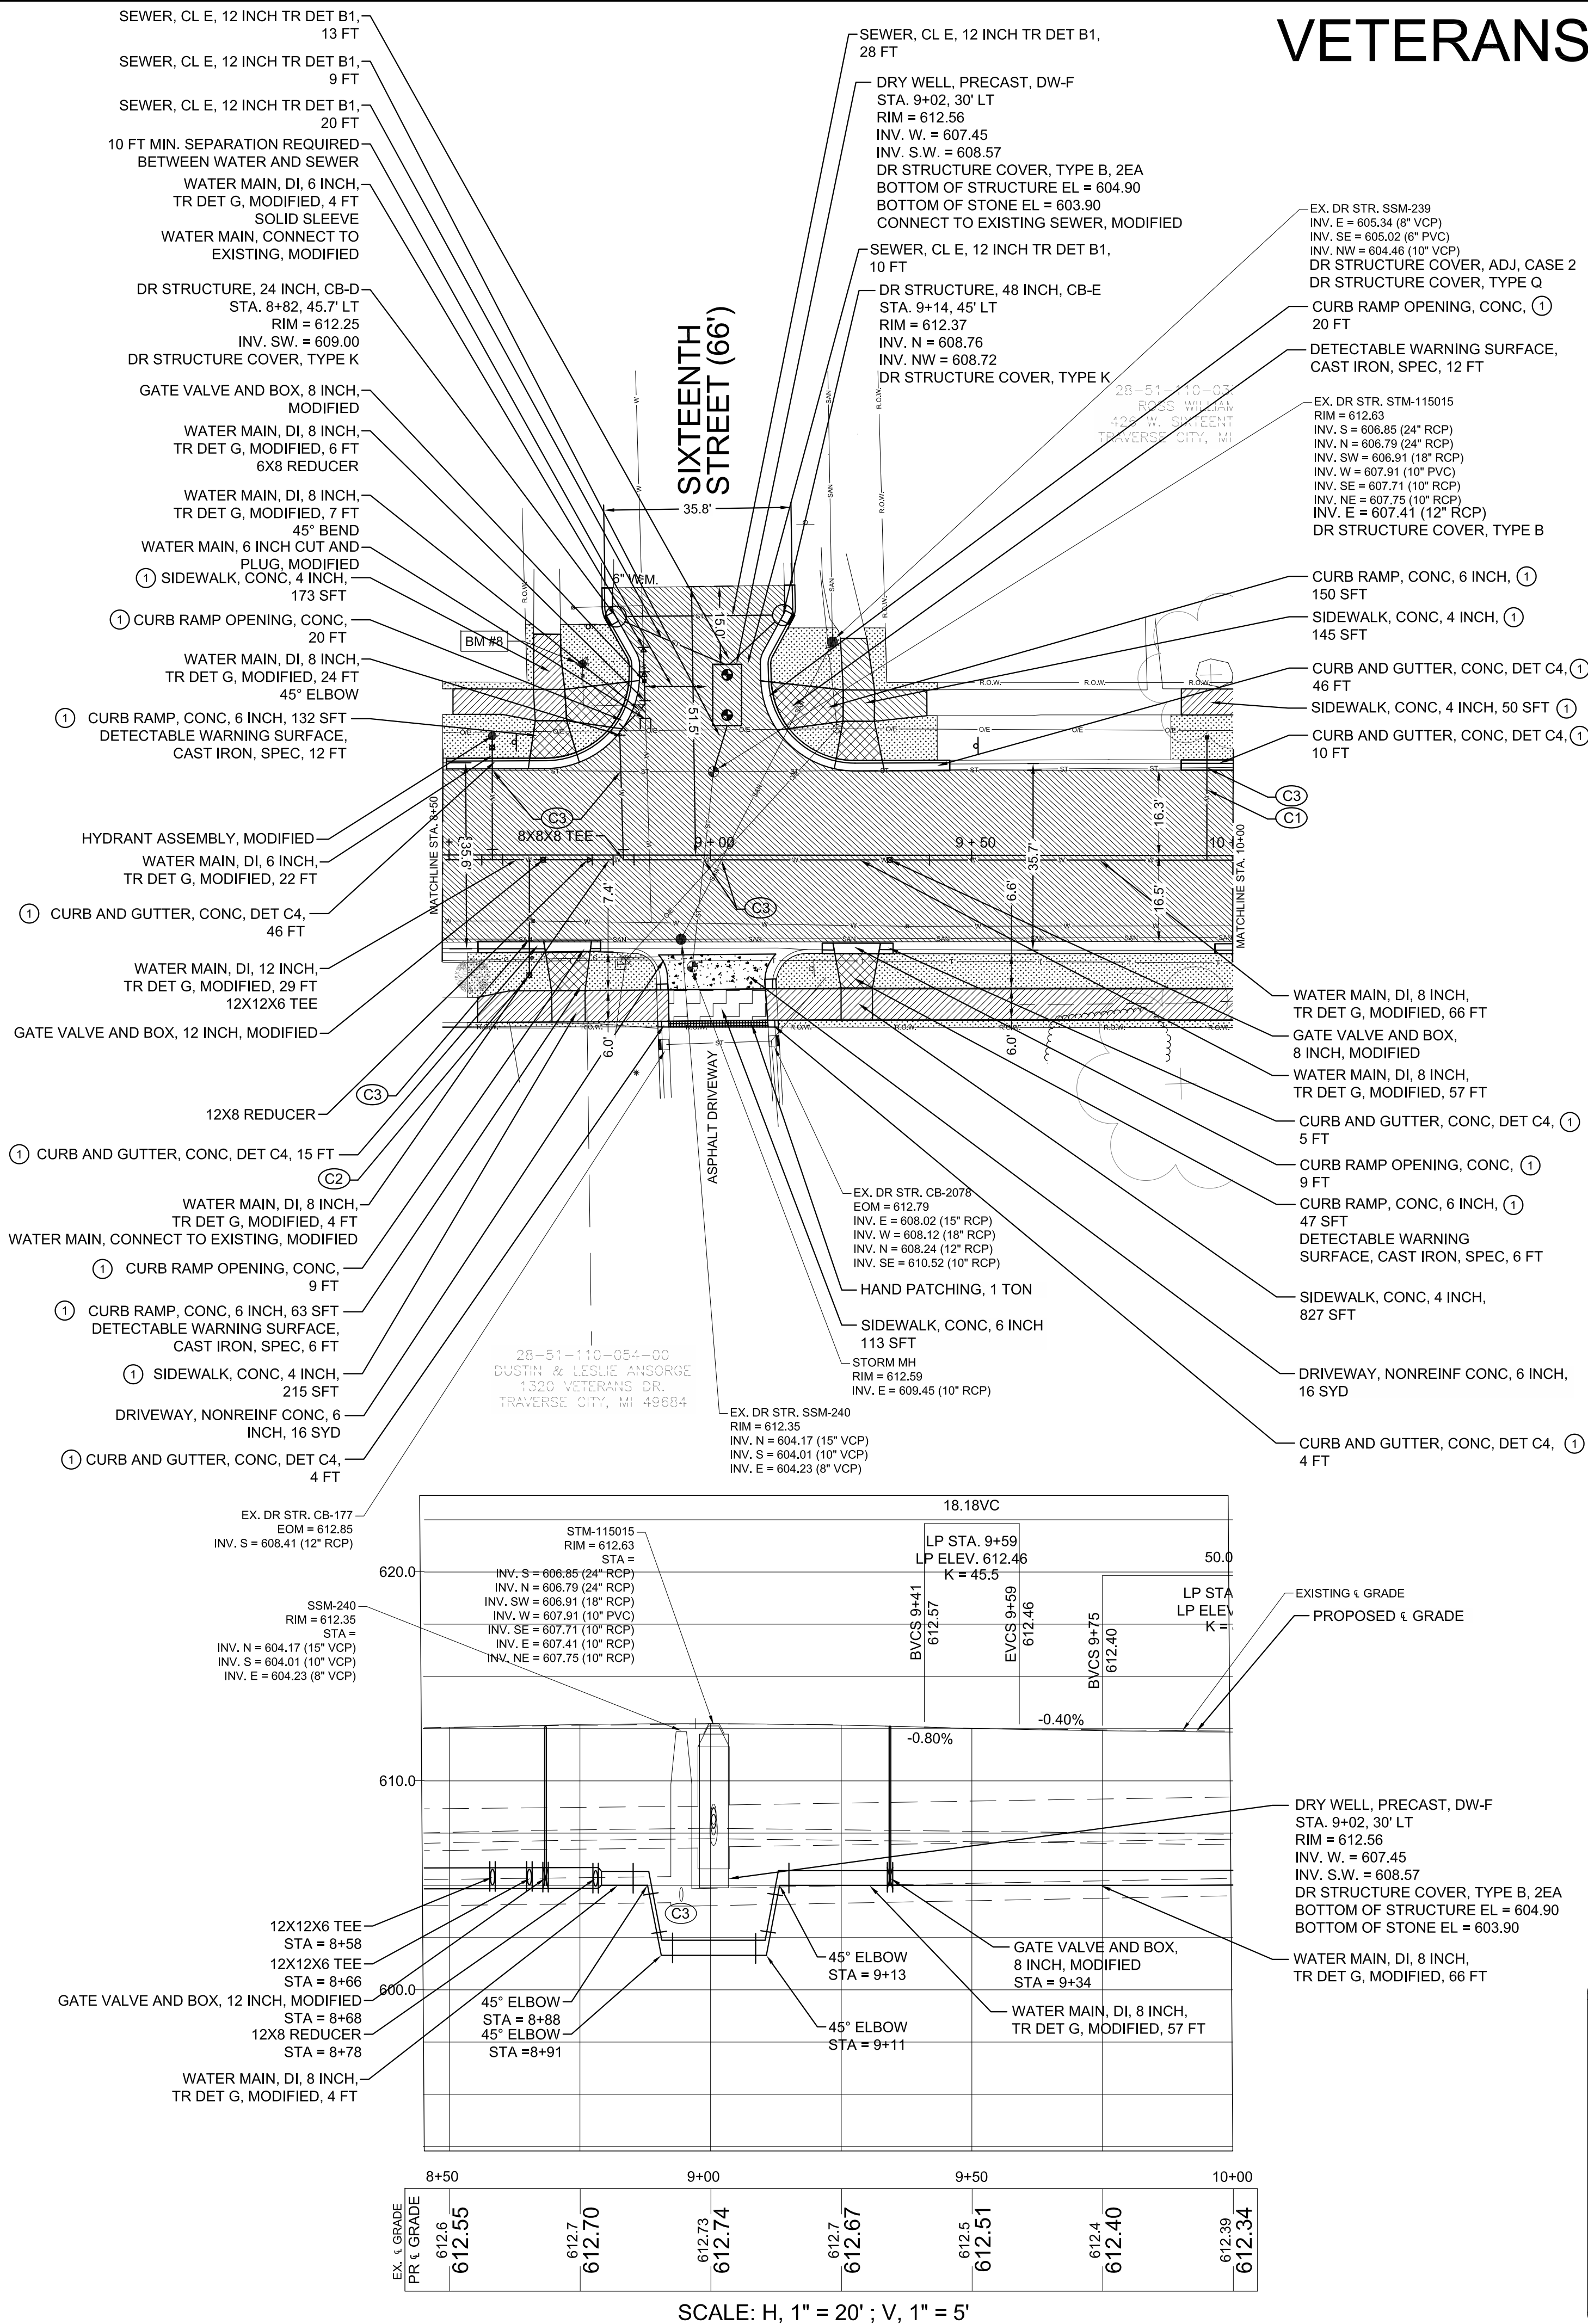


HATCH LEGEND


- SIDEWALK RAMP, CONC, 6 INCH
- SIDEWALK, CONC, 4 INCH
- HMA 4EL
- DRIVEWAY NON REINFORCED CONC, 6 INCH
- SIDEWALK, CONC, 6 INCH
- TOPSOIL REPLACEMENT INCLUDING FERTILIZER, CHEMICAL NUTRIENT, CL A, MULCH, MULCH ANCHORING, SEEDING MIXTURE TUF, TOPSOIL SURFACE, FURN, 4 INCH

CONSTRUCTION NOTES

- C1) WATER SERVICE, LONG SIDE, MODIFIED. CONTRACTOR SHALL PROVIDE ALL LABOR, MATERIALS AND EQUIPMENT NECESSARY TO INSTALL A NEW SERVICE TO A NEW CURB BOX. THIS ITEM SHALL INCLUDE THE SADDLE FOR TAPPING OF THE NEW MAIN, INSTALLING THE 1" OR 2" DIA. CORPORATION STOP, NEW 1" OR 2" DIA. TYPE K COPPER SERVICE LINE AND NEW CURB STOP & BOX & CONNECTION TO EXISTING SERVICE. NOTE: THESE SERVICES SHALL BE PUSH BORED AND HAND EXCAVATED IN PLACE A MIN. 5' DEEP, IF LOCATED WITHIN 15' OF EXISTING STREET TREE.
- C2) WATER SERVICE, SHORT SIDE, MODIFIED. CONTRACTOR SHALL PROVIDE ALL LABOR, MATERIALS AND EQUIPMENT NECESSARY TO INSTALL A NEW SERVICE TO A NEW CURB BOX. THIS ITEM SHALL INCLUDE THE SADDLE FOR TAPPING OF THE NEW MAIN, INSTALLING THE 1" OR 2" DIA. CORPORATION STOP, NEW 1" OR 2" DIA. TYPE K COPPER SERVICE LINE AND NEW CURB STOP & BOX & CONNECTION TO EXISTING SERVICE. NOTE: THESE SERVICES SHALL BE PUSH BORED AND HAND EXCAVATED IN PLACE A MIN. 5' DEEP, IF LOCATED WITHIN 15' OF EXISTING STREET TREE.
- C3) MAINTAIN 18" VERTICAL SEPARATION OF WATER MAIN FROM ALL SEWERS. LOWERING OF PROPOSED WATER MAIN REQUIRED TO MAINTAIN 18" VERTICAL SEPARATION FROM SEWERS SHALL BE INCLUDED IN PAY ITEM "WATER MAIN, DI, 12 INCH, TR DET G."

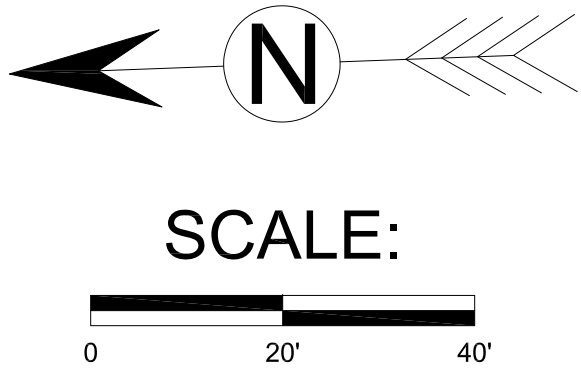

VETERANS DR (66' R.O.W.)

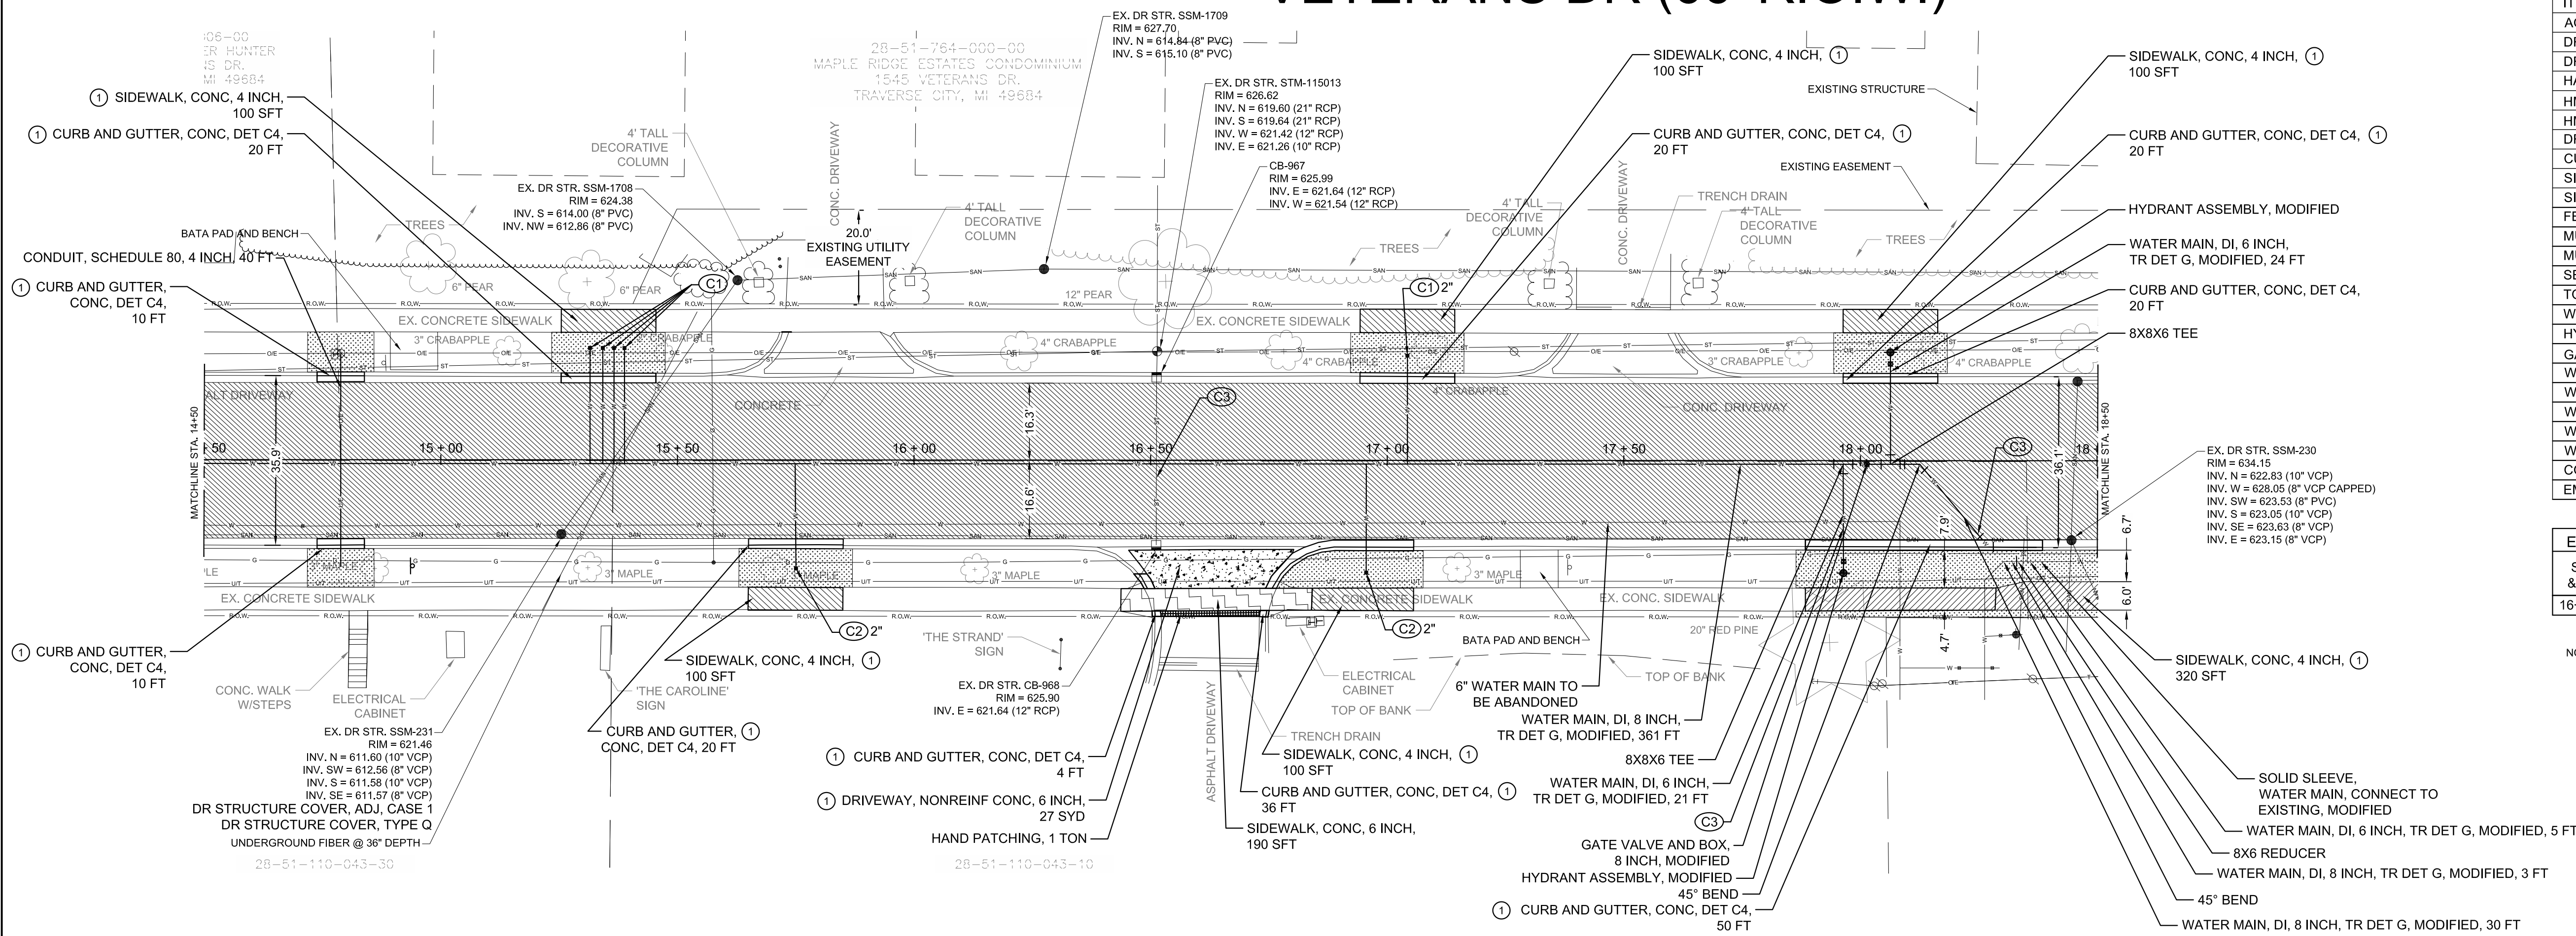

ESTIMATED QUANTITIES THIS SHEET			
ITEM DESCRIPTION	UNIT	QUANTITY	
AGGREGATE BASE, 8 INCH	SYD	1609	
DR STRUCTURE COVER, ADJ. CASE 1	EA	1	
DR STRUCTURE COVER, TYPE Q	EA	1	
HAND PATCHING	TON	1	
HMA, 4EL LEVELING (275 #/SYD)	TON	244	
HMA, 4EL TOP (220 #/SYD)	TON	195	
DRIVEWAY, NONREINF CONC, 6 INCH	SYD	27	
CURB AND GUTTER, CONC, DET C4	FT	190	
SIDEWALK, CONC, 4 INCH	SFT	820	
SIDEWALK, CONC, 6 INCH	SFT	170	
FERTILIZER, CHEMICAL NUTRIENT, CL A	LBS	7	
MULCH BLANKET	SYD	175	
MULCH ANCHORING	SYD	175	
SEEDING, MIXTURE TUF	LBS	7	
TOPSOIL SURFACE, FURN, 4 INCH	SYD	175	
WATER, SODDING/SEEDING	UNIT	1	
HYDRANT ASSEMBLY, MODIFIED	EA	2	
GATE VALVE AND BOX, 8 INCH, MODIFIED	EA	1	
WATER MAIN, DI, 6 INCH, TR DET G, MODIFIED	FT	50	
WATER MAIN, DI, 8 INCH, TR DET G, MODIFIED	FT	399	
WATER MAIN, CONNECT TO EXISTING, MODIFIED	EA	1	
WATER SERV. SHORT SIDE, MODIFIED	EA	2	
WATER SERV. LONG SIDE, MODIFIED	EA	5	
CONDUIT, SCHEDULE 80, 4 INCH	FT	40	
EMBANKMENT, CIP	CYD	20	


ESTIMATED DRIVEWAY/ADA RAMP QUANTITIES FOR THIS SHEET				
STATION & OFFSET	DRIVEWAY OPENING DETAIL "L" (FT)	CURB RAMP OPENING, CONC (FT)	DRIVEWAY, NON-REINFORCED, 6 INCH (SYD)	CURB RAMP, CONC 6 INCH (SFT)
16+60, 18.9 R	11.6	-	27	-

① L

(1) LOCATION AS DIRECTED BY ENGINEER

LEGEND

- | | |
|--|--------------------------|
| | FOUND EXERTY CORNER |
| | BENCHMARK |
| | SIGN |
| | GAS BOX |
| | UTILITY POLE |
| | GUY WIRE |
| | WATER VALVE |
| | PED LIGHT POLE |
| | ELECTRIC RISER |
| | TELEPHONE RISER/BOX |
| | FIRE HYDRANT |
| | CATCHBASIN |
| | BEEHIVE GRATE CATCHBASIN |
| | STORM MANHOLE |
| | SANITARY MANHOLE |
| | DECIDUOUS TREE |
| | CONIFEROUS TREE |
| | TREE LINE |
| | SHRUB LINE |
| | OVERHEAD ELECTRIC |
| | UNDERGROUND ELECTRIC |
| | OVERHEAD TELEPHONE |
| | UNDERGROUND TELEPHONE |
| | OVERHEAD CABLE TV |
| | UNDERGROUND CABLE TV |
| | SANITARY SEWER |
| | STORM SEWER |
| | WATER MAIN |
| | GUARDRAIL |
| | FENCE |
| | TOP/BOTTOM OF SLOPE |
| | RIGHT-OF-WAY |

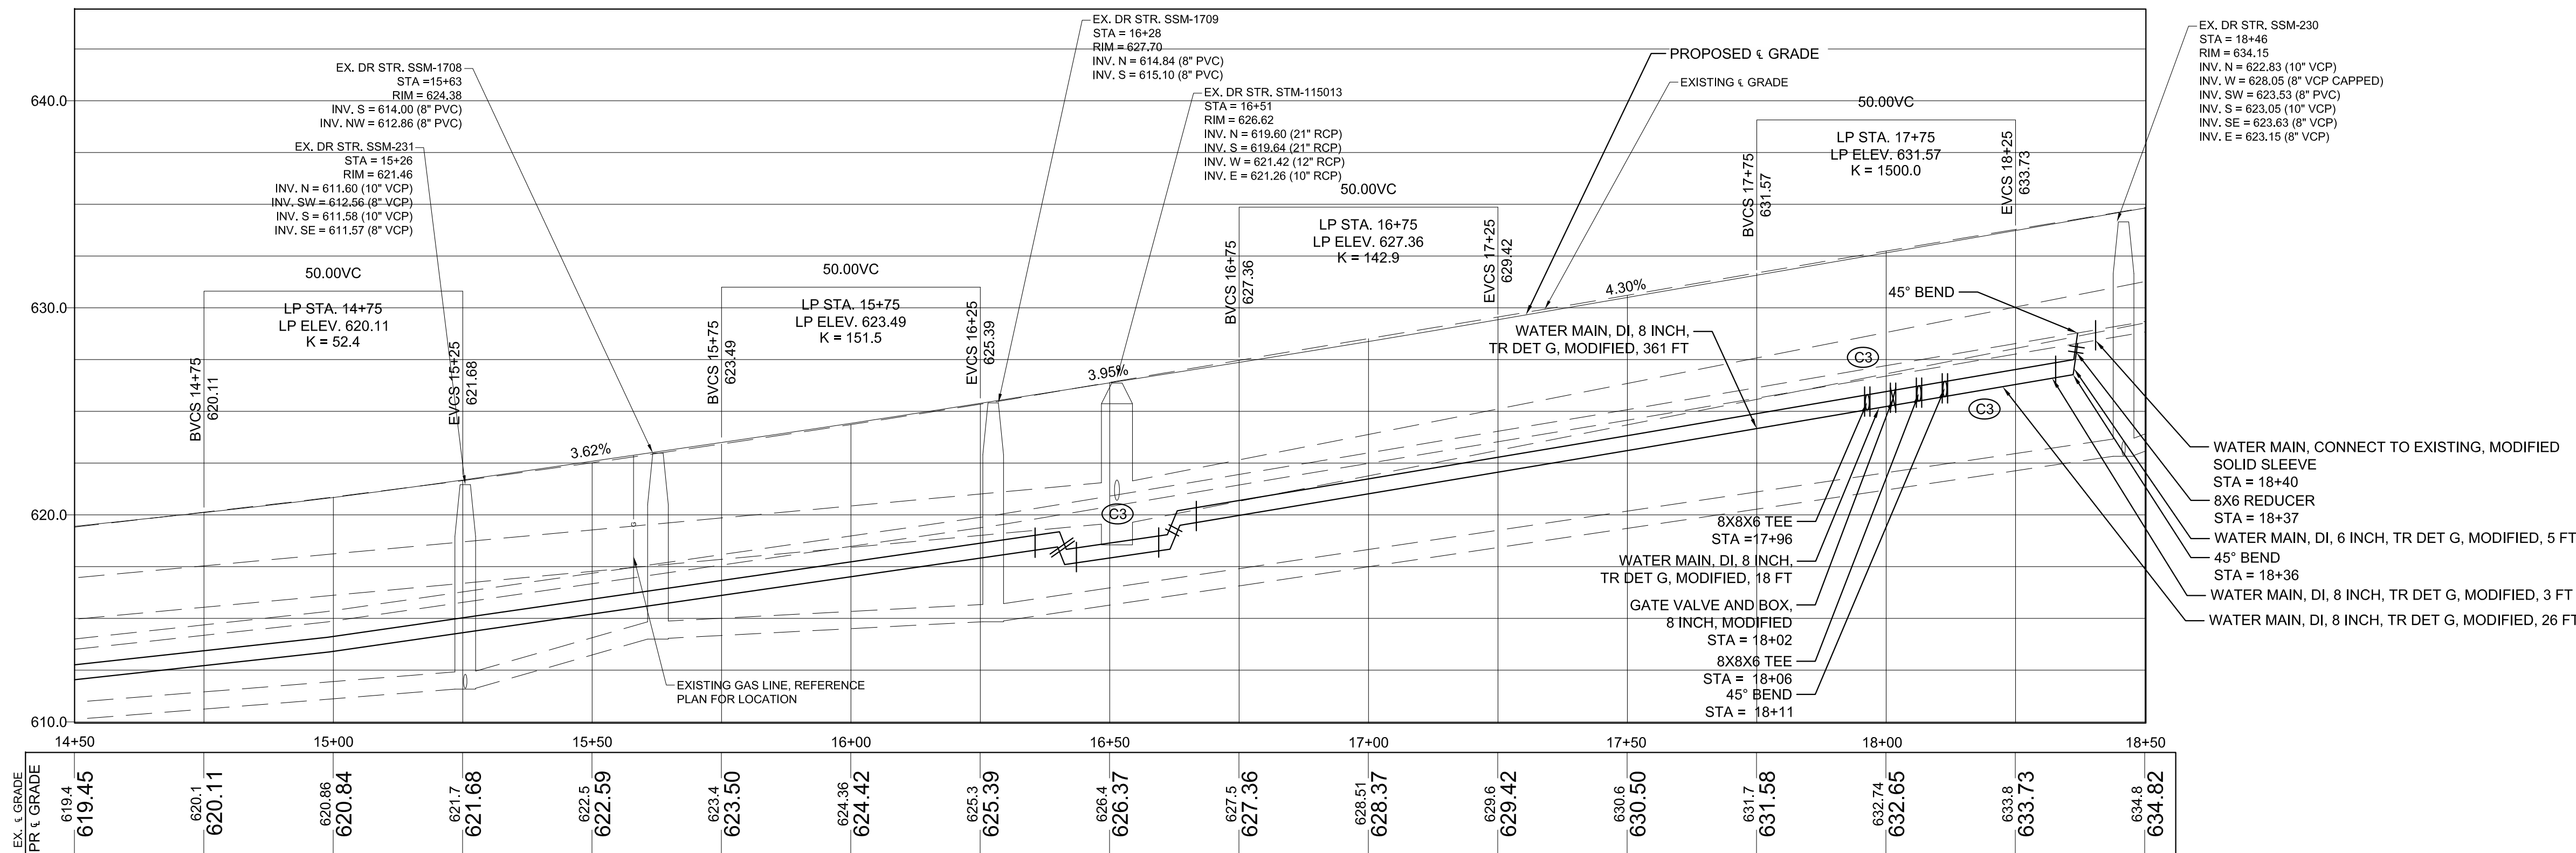


SCALE: H, 1" = 20' ; V, 1" = 5'

CONSTRUCTION NOTES

- (C1) WATER SERVICE, LOW SIDE, MODIFIED. CONTRACTOR SHALL PROVIDE ALL LABOR, MATERIALS AND EQUIPMENT NECESSARY TO INSTALL A NEW SERVICE TO A NEW CURB BOX. THIS ITEM SHALL INCLUDE THE SADDLE FOR TAPPING OF THE NEW MAIN, INSTALLING THE 1" OR 2" DIA. CORPORATION STOP, NEW 1" OR 2" DIA. TYPE K COPPER SERVICE LINE AND NEW CURB STOP & BOX & CONNECTION TO EXISTING SERVICE. NOTE: THESE SERVICES SHALL BE PUSH BORED AND HAND EXCAVATED IN PLACE A MIN. 5' DEEP, IF LOCATED WITHIN 15' OF EXISTING STREET TREE.
- (C2) WATER SERVICE, SHORT SIDE, MODIFIED. CONTRACTOR SHALL PROVIDE ALL LABOR, MATERIALS AND EQUIPMENT NECESSARY TO INSTALL A NEW SERVICE TO A NEW CURB BOX. THIS ITEM SHALL INCLUDE THE SADDLE FOR TAPPING OF THE NEW MAIN, INSTALLING THE 1" OR 2" DIA. CORPORATION STOP, NEW 1" OR 2" DIA. TYPE K COPPER SERVICE LINE AND NEW CURB STOP & BOX & CONNECTION TO EXISTING SERVICE. NOTE: THESE SERVICES SHALL BE PUSH BORED AND HAND EXCAVATED IN PLACE A MIN. 5' DEEP, IF LOCATED WITHIN 15' OF EXISTING STREET TREE.
- (C3) MAINTAIN 18" VERTICAL SEPARATION OF WATER MAIN FROM ALL SEWERS. LOWERING OF PROPOSED WATER MAIN REQUIRED TO MAINTAIN 18" VERTICAL SEPARATION FROM SEWERS SHALL BE INCLUDED IN PAY ITEM "WATER MAIN, DI. 8 INCH, TR DET G.

HATCH LEGEND

	SIDEWALK RAMP: CONC. 6 INCH		DRIVEWAY NON REINFORCED CONC. 6 INCH
	SIDEWALK, CONC. 4 INCH		SIDEWALK, CONC. 6 INCH
	HMA 4EL		TOPSOIL REPLACEMENT INCLUDING FERTILIZER, CHEMICAL NUTRIENT, CLAY MULCH, MULCH ANCHORING SEEDING MIXTURE TURN TOPSOIL SURFACE TURN 4 INCH

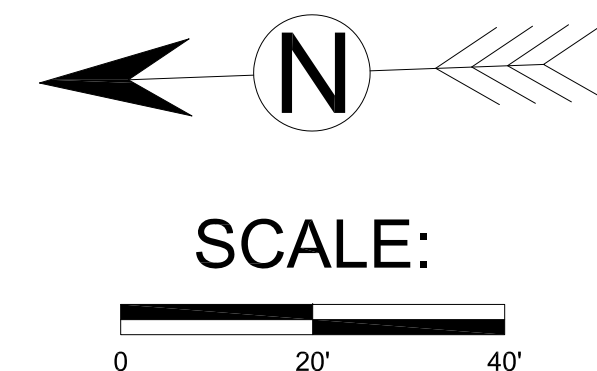

2	WATER PERMIT SUBMITTAL	ZRC	11-30-23
1	G.I. SUBMITTAL	ARY	11-6-23
NO.	REVISION DESCRIPTION:	BY:	DATE:



CITY OF TRAVERSE CITY
ENGINEERING DEPARTMENT
400 BOARDMAN AVE.
TRAVERSE CITY, MI. 49684

DRAWING TITLE:

VETERANS DRIVE PLAN & PROFILE
(14+50 TO STA. 18+50)


SCALES: VERTICAL: N / A HORIZONTAL: 1"=20'	
DATE:	FEBRUARY 2024
DESIGNED:	ZRC
DRAWN:	JAS
APPROVED:	ARY
JOB NO.	214685

SHEET

15

OF 30 SHEETS

VETERANS DR (66' R.O.W.)

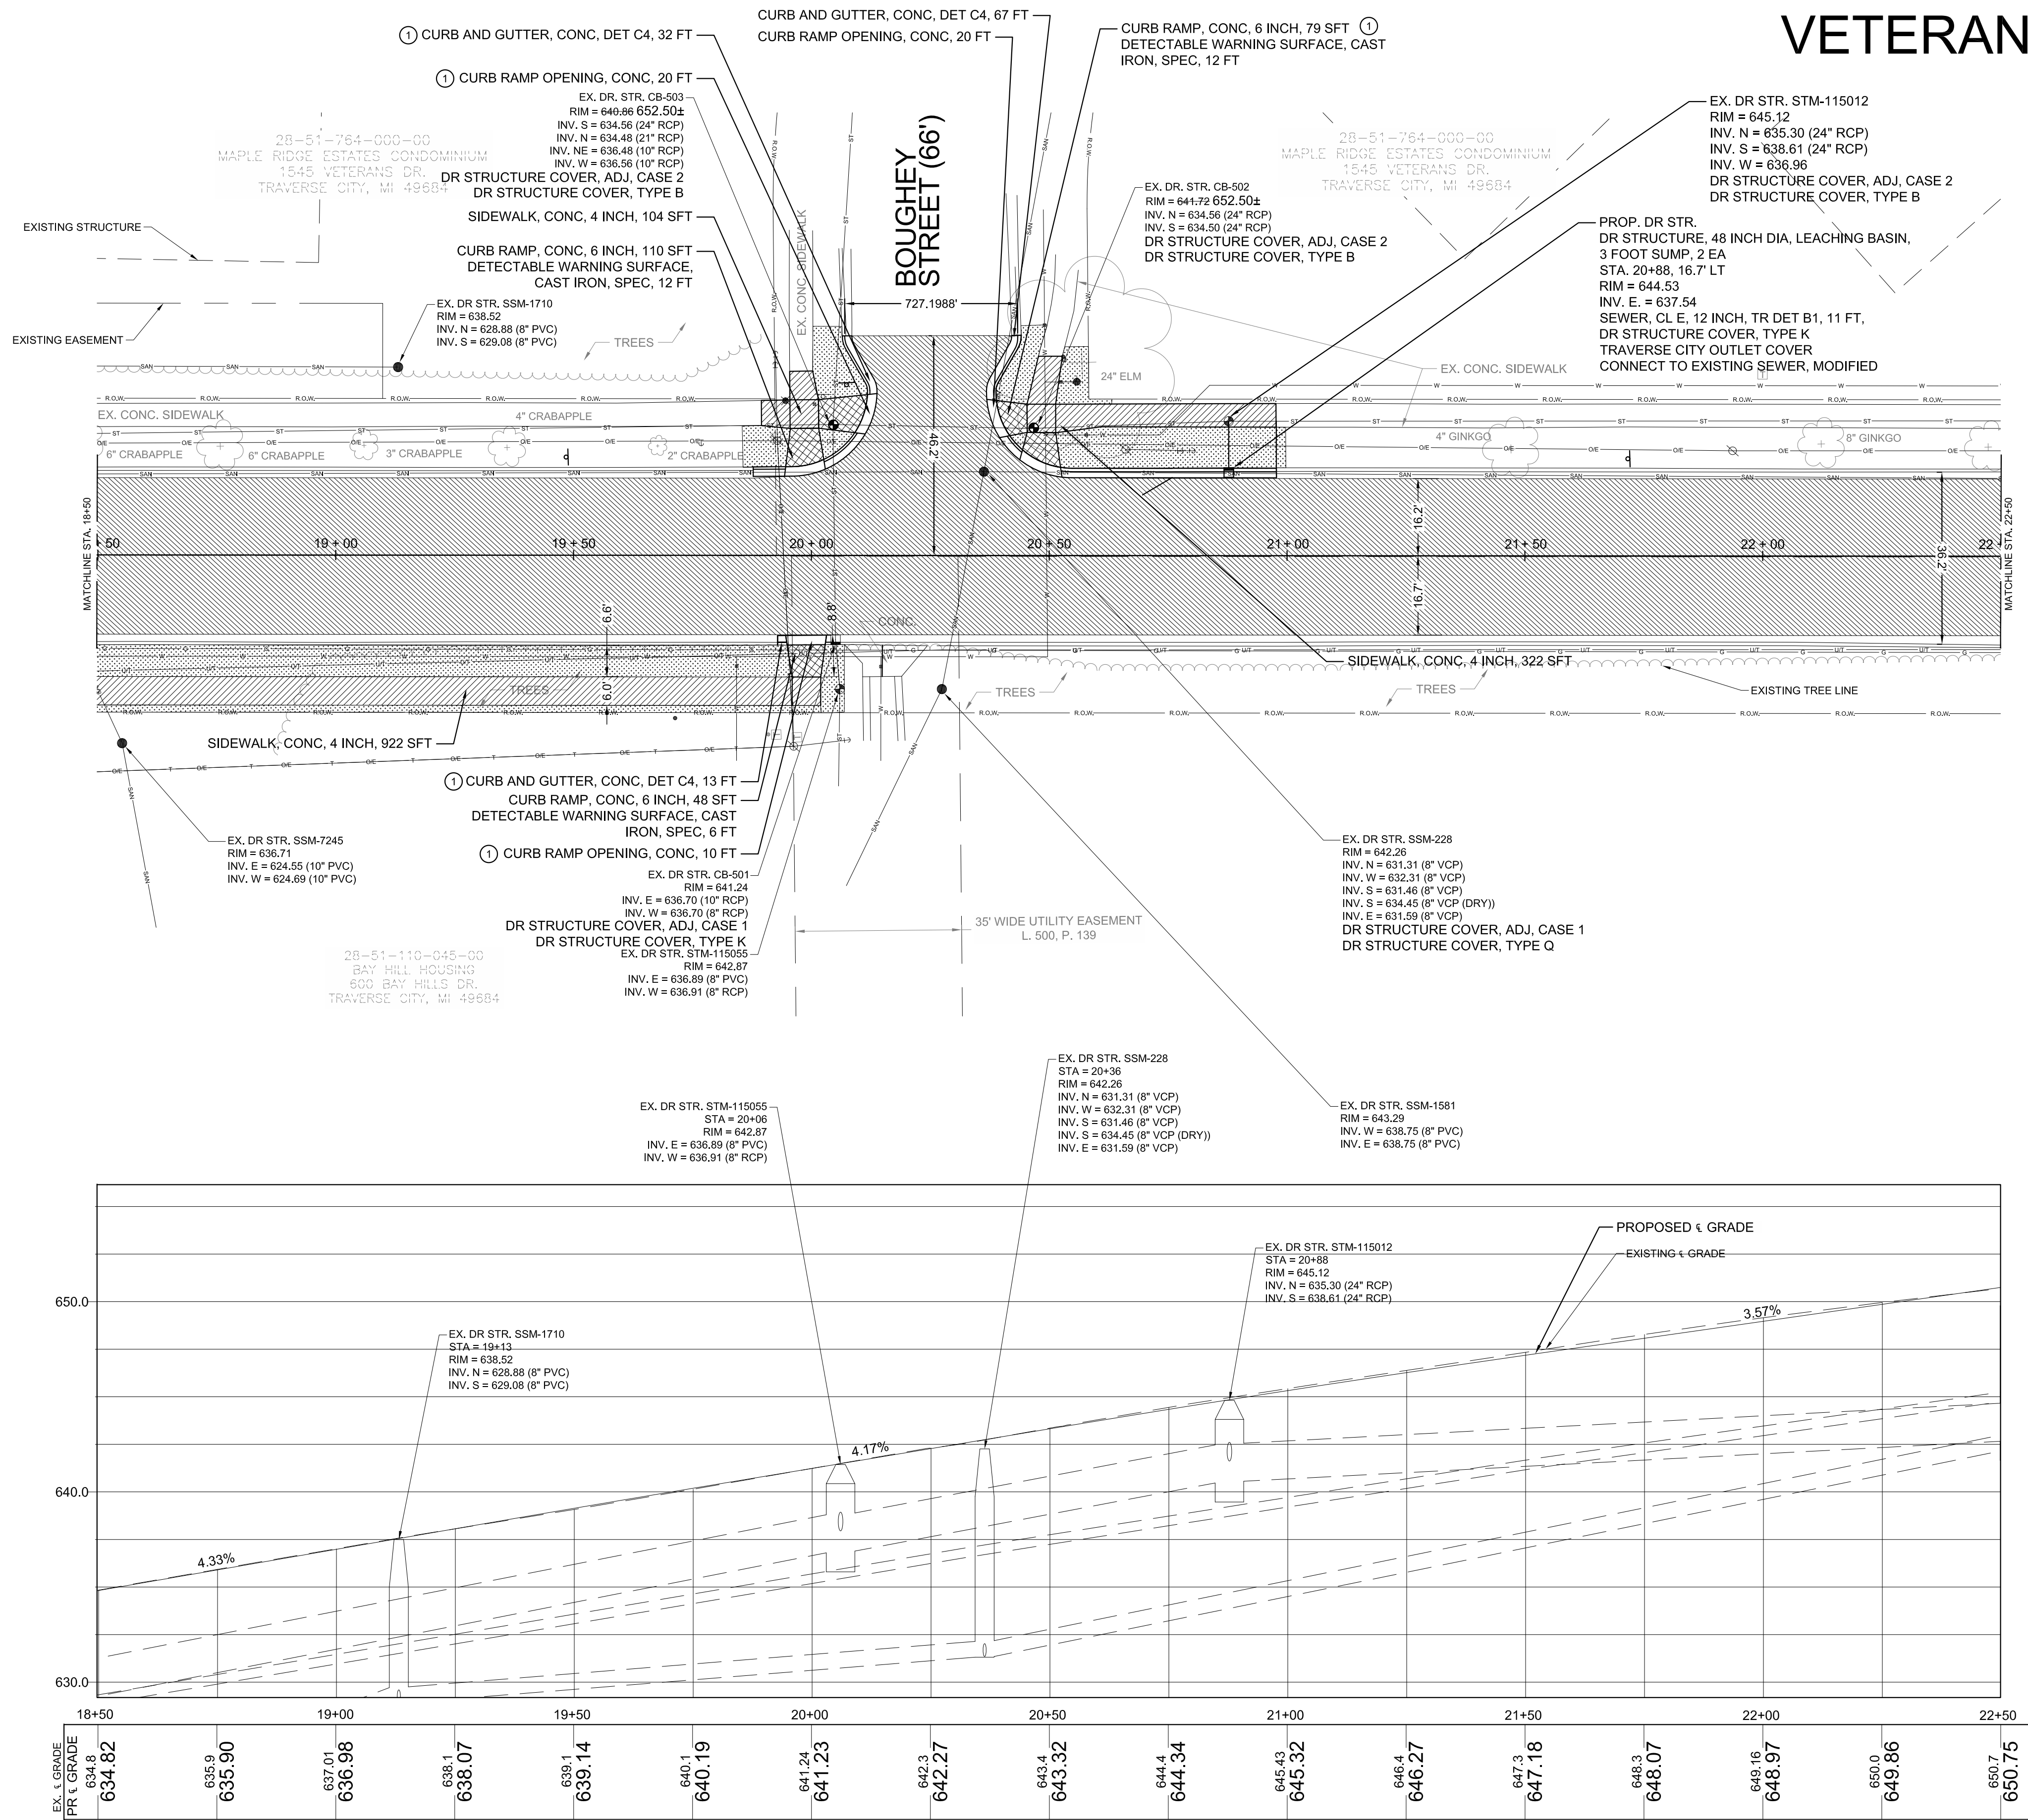

ESTIMATED QUANTITIES THIS SHEET		
ITEM DESCRIPTION	UNIT	QUANTITY
AGGREGATE BASE, 8 INCH	SYD	1719
VIDEO TAPING SEWER AND CULV PIPE	FT	11
SEWER, CL E, 12 INCH, TR DET B1	FT	11
CONNECT TO EXISTING SEWER, MODIFIED	EA	1
DR STRUCTURE COVER, ADJ. CASE 1	EA	2
DR STRUCTURE COVER, ADJ. CASE 2	EA	4
DR STRUCTURE COVER, TYPE B	EA	3
DR STRUCTURE COVER, TYPE K	EA	1
DR STRUCTURE COVER, TYPE Q	EA	1
TRAVERSE CITY OUTLET COVER	EA	1
HMA, 4EL LEVELING (275 #/SYD)	TON	260
HMA, 4EL TOP (220 #/SYD)	TON	208
CURB AND GUTTER, CONC, DET C4	FT	112
CURB RAMP OPENING, CONC	FT	50
SIDEWALK, CONC, 4 INCH	SFT	1348
CURB RAMP, CONC, 6 INCH	SFT	237
DETECTABLE WARNING SURFACE, CAST IRON, SPEC	FT	30
FERTILIZER, CHEMICAL NUTRIENT, CL A	LBS	10
MULCH BLANKET	SYD	255
MULCH ANCHORING	SYD	255
SEEDING, MIXTURE TUF	LBS	10
TOPSOIL SURFACE, FURN, 4 INCH	SYD	255
WATER, SODDING/SEEDING	UNIT	1
DR STRUCTURE, 48 INCH DIA, LEACHING BASIN, 3 FOOT SUMP	EA	1
EMBANKMENT, CIP	CYD	20

ESTIMATED DRIVEWAY/ADA RAMP QUANTITIES FOR THIS SHEET				
STATION & OFFSET	DRIVEWAY OPENING DETAIL "L" (FT)	CURB RAMP OPENING, CONC (FT)	DRIVEWAY, NON-REINFORCED, 6 INCH (SYD)	CURB RAMP, CONC, 6 INCH (SFT)
19+99, 19 L	-	8	-	54
19+99, 18.9 R	-	8	-	47
20+11, 29.6 L	-	8	-	66
20+16, 18.9 R	17.4	-	10	-
20+40, 28.7 L	-	8	-	37
20+48, 19.8 L	-	8	-	42
20+49, 18.9 R	-	8	-	46

NOTES:
① LOCATION AS DIRECTED BY ENGINEER

LEGEND

- FOUND EXERTY CORNER
- BENCHMARK
- SIGN
- GAS BOX
- UTILITY POLE
- GUY WIRE
- WATER VALVE
- PED LIGHT POLE
- ELECTRIC RISER
- TELEPHONE RISER/BOX
- FIRE HYDRANT
- CATCHBASIN
- BEEHIVE GRATE CATCHBASIN
- STORM MANHOLE
- SANITARY MANHOLE
- DECIDUOUS TREE
- CONIFEROUS TREE
- TREE LINE
- SHRUB LINE
- OVERHEAD ELECTRIC
- UNDERGROUND ELECTRIC
- OVERHEAD TELEPHONE
- UNDERGROUND TELEPHONE
- OVERHEAD CABLE TV
- UNDERGROUND CABLE TV
- SANITARY SEWER
- STORM SEWER
- WATERMAIN
- GUARDRAIL
- FENCE
- TOP/BOTTOM OF SLOPE
- RIGHT-OF-WAY


CONSTRUCTION NOTES

- ① WATER SERVICE, LONG SIDE, MODIFIED. CONTRACTOR SHALL PROVIDE ALL LABOR, MATERIALS AND EQUIPMENT NECESSARY TO INSTALL A NEW SERVICE TO A NEW CURB BOX. THIS ITEM SHALL INCLUDE THE SADDLE FOR TAPPING OF THE NEW MAIN, INSTALLING THE 1" OR 2" DIA. CORPORATION STOP, NEW 1" OR 2" DIA. TYPE K COPPER SERVICE LINE AND NEW CURB STOP & BOX & CONNECTION TO EXISTING SERVICE. NOTE: THESE SERVICES SHALL BE PUSH BORED AND HAND EXCAVATED IN PLACE A MIN. 5' DEEP, IF LOCATED WITHIN 15' OF EXISTING STREET TREE.
- ② WATER SERVICE, SHORT SIDE, MODIFIED. CONTRACTOR SHALL PROVIDE ALL LABOR, MATERIALS AND EQUIPMENT NECESSARY TO INSTALL A NEW SERVICE TO A NEW CURB BOX. THIS ITEM SHALL INCLUDE THE SADDLE FOR TAPPING OF THE NEW MAIN, INSTALLING THE 1" OR 2" DIA. CORPORATION STOP, NEW 1" OR 2" DIA. TYPE K COPPER SERVICE LINE AND NEW CURB STOP & BOX & CONNECTION TO EXISTING SERVICE. NOTE: THESE SERVICES SHALL BE PUSH BORED AND HAND EXCAVATED IN PLACE A MIN. 5' DEEP, IF LOCATED WITHIN 15' OF EXISTING STREET TREE.
- ③ MAINTAIN 18" VERTICAL SEPARATION OF WATER MAIN FROM ALL SEWERS. LOWERING OF PROPOSED WATER MAIN REQUIRED TO MAINTAIN 18" VERTICAL SEPARATION FROM SEWERS SHALL BE INCLUDED IN PAY ITEM "WATER MAIN, DI, 12 INCH, TR DET G.

SCALE: H, 1" = 20' ; V, 1" = 5'

HATCH LEGEND



- SIDEWALK RAMP, CONC, 6 INCH
- DRIVEWAY, NON REINFORCED CONC, 6 INCH
- SIDEWALK, CONC, 4 INCH
- SIDEWALK, CONC, 6 INCH
- HMA 4EL
- TOPSOIL, REPLACEMENT INCLUDING FERTILIZER, CHEMICAL NUTRIENT, CL A
- MULCH, MULCH ANCHORING
- SEEDING, MIXTURE TUF
- TOPSOIL SURFACE, FURN, 4 INCH

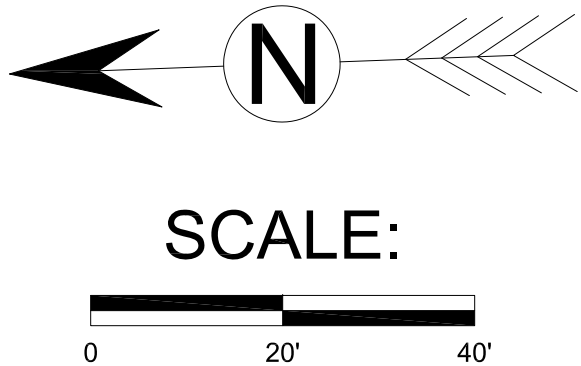

2	WATER PERMIT SUBMITTAL	ZRC	11-30-23
1	G.I. SUBMITTAL	ARY	11-6-23
NO.	REVISION DESCRIPTION:	BY:	DATE:
CITY OF TRAVERSE CITY ENGINEERING DEPARTMENT 400 BOARDMAN AVE. TRAVERSE CITY, MI. 49684			
DRAWING TITLE: VETERANS DRIVE PLAN & PROFILE (18+50 TO STA. 22+50)			
SCALES: VERTICAL: N/A HORIZONTAL: 1"=20'		SHEET 16 OF 30 SHEETS	
DATE: FEBRUARY 2024		DESIGNED: ZRC	
DRAWN: JAS		APPROVED: ARY	
JOB NO. 214685			

VETERANS DR (66' R.O.W.)

ESTIMATED QUANTITIES THIS SHEET		
ITEM DESCRIPTION	UNIT	QUANTITY
AGGREGATE BASE, 8 INCH	SYD	1417
DR STRUCTURE COVER, ADJ. CASE 1	EA	1
DR STRUCTURE COVER, TYPE B	EA	1
HMA, 4EL LEVELING (275 #/SYD)	TON	215
HMA, 4EL TOP (220 #/SYD)	TON	172
EMBANKMENT, CIP	CYD	10

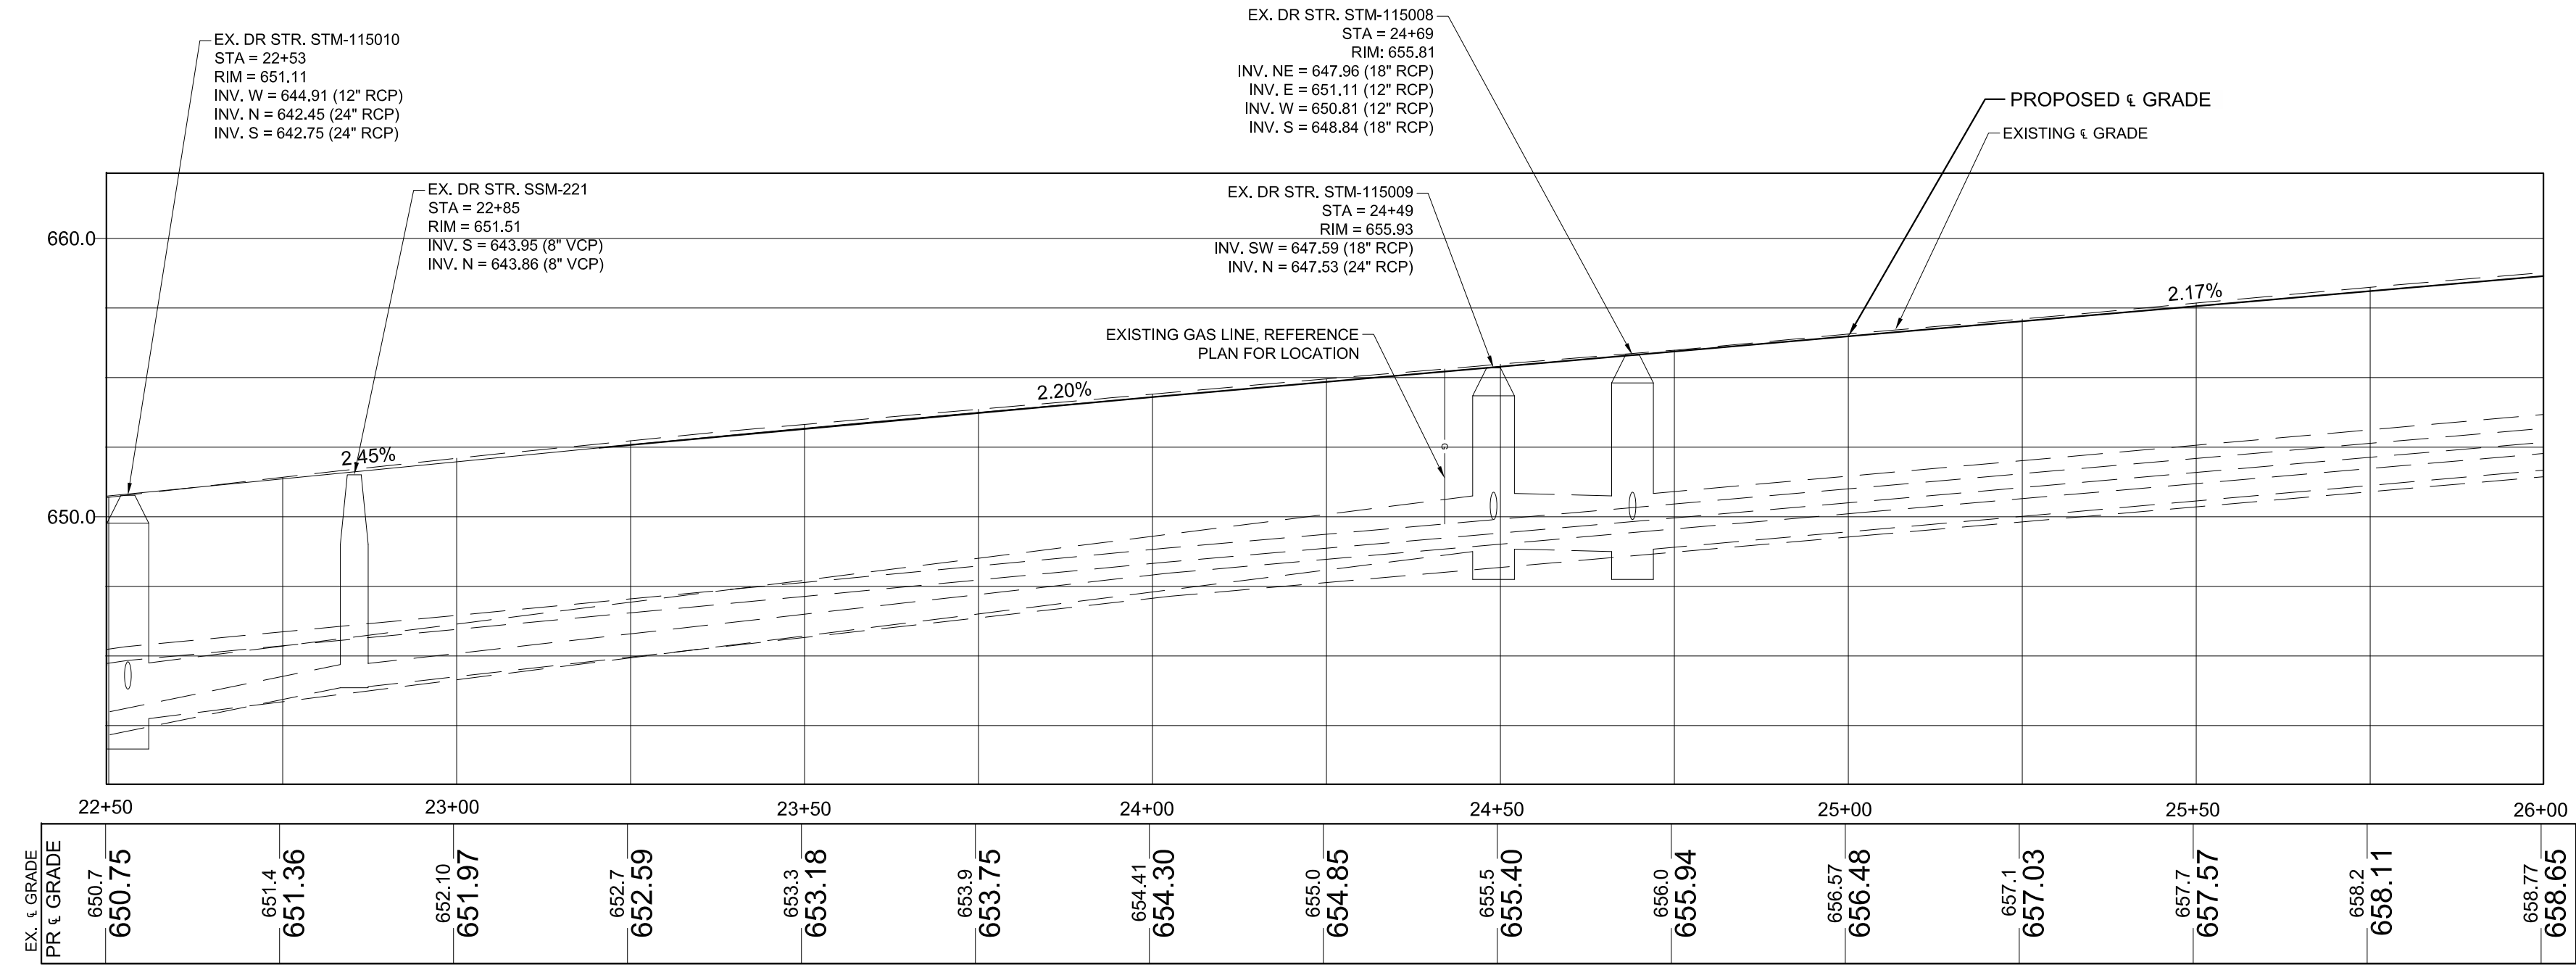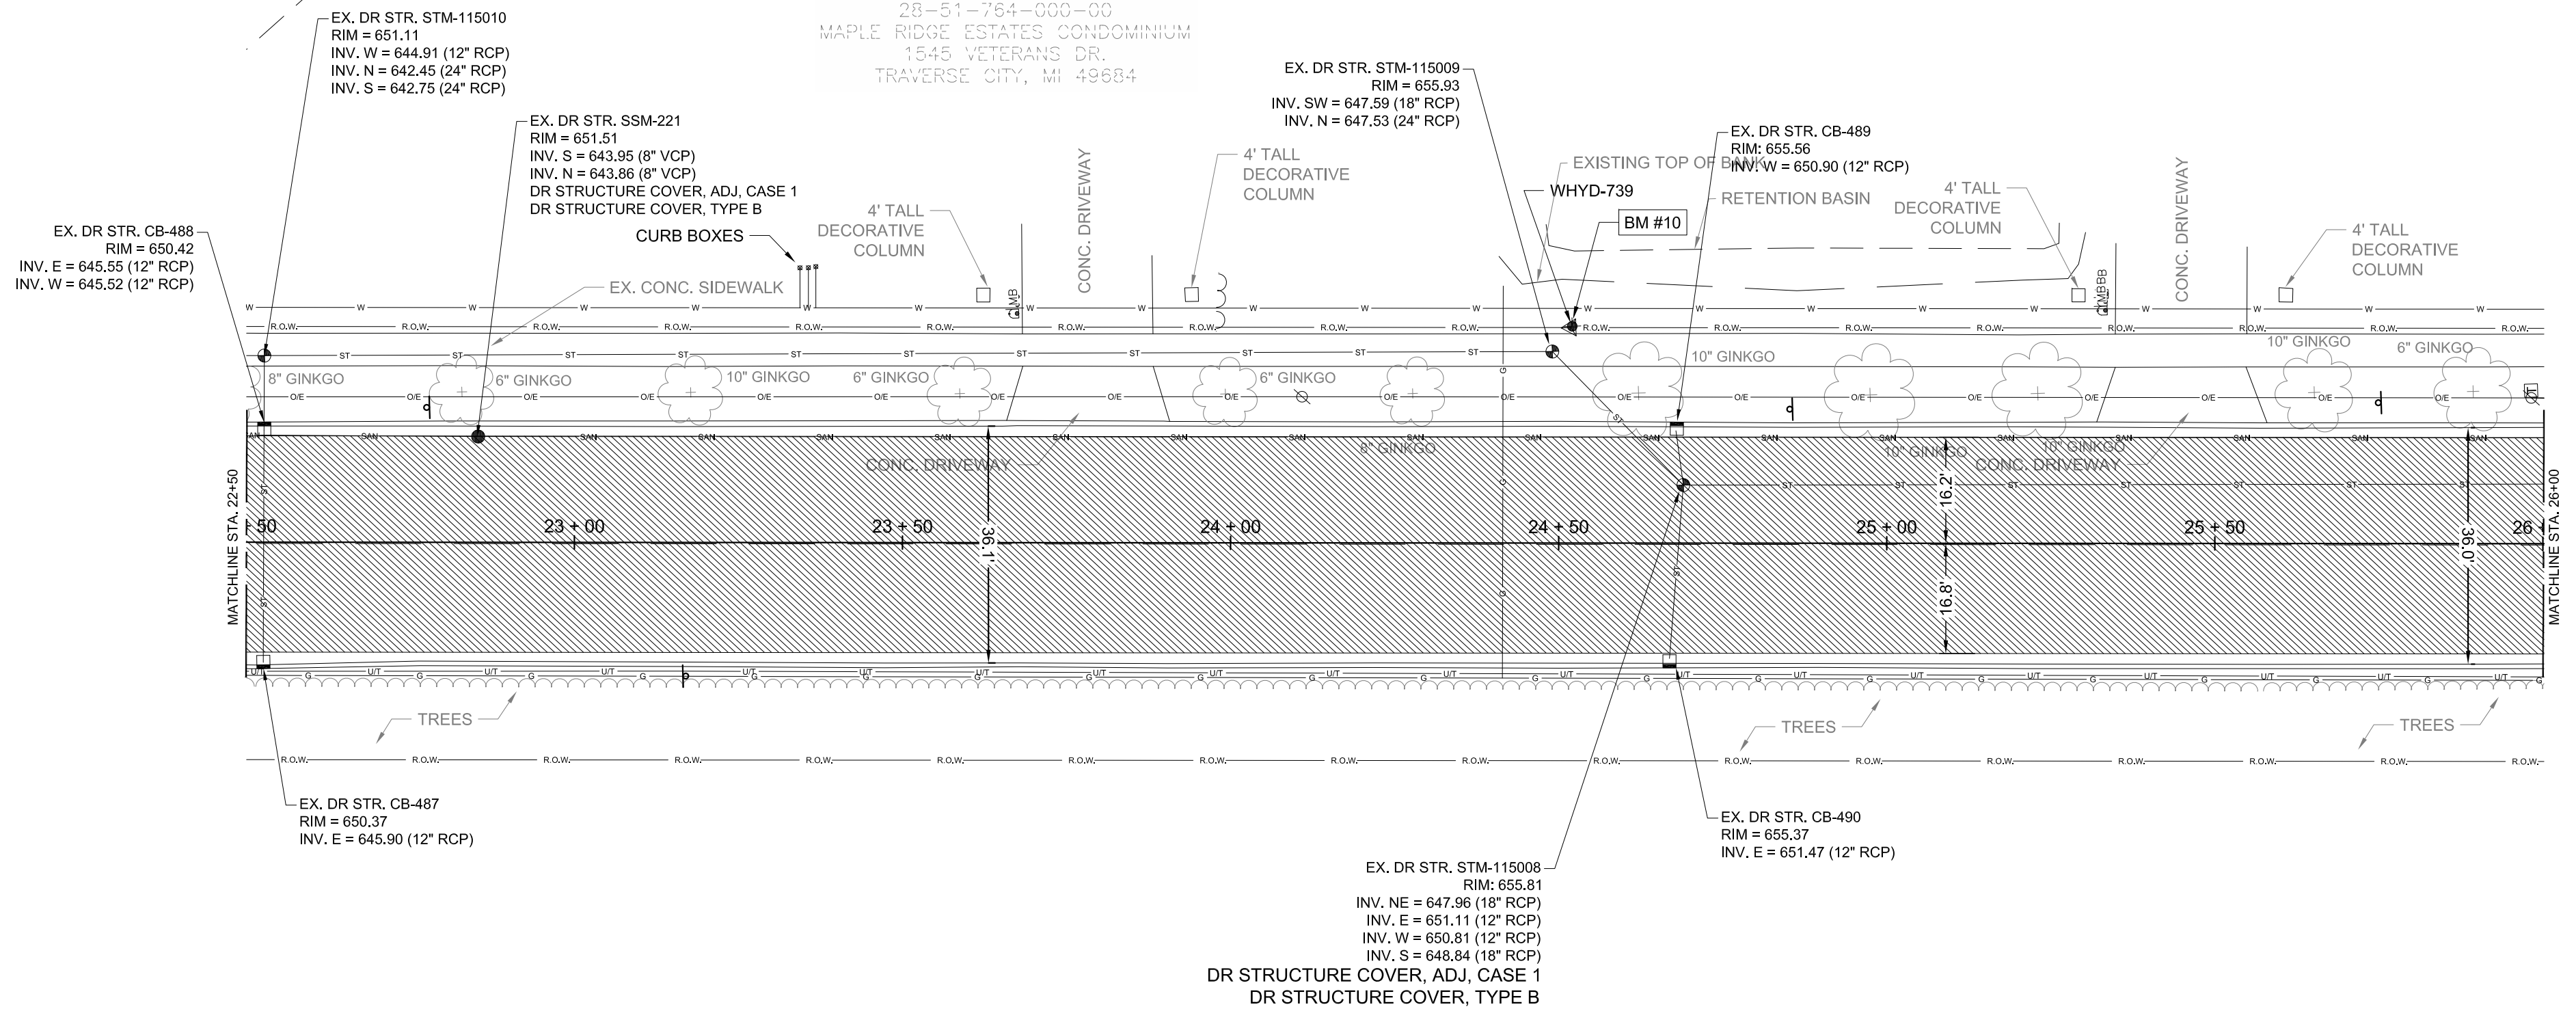


CONSTRUCTION NOTES

- C1) WATER SERVICE, LONG SIDE, MODIFIED. CONTRACTOR SHALL PROVIDE ALL LABOR, MATERIALS AND EQUIPMENT NECESSARY TO INSTALL A NEW SERVICE TO A NEW CURB BOX. THIS ITEM SHALL INCLUDE THE SADDLE FOR TAPPING OF THE NEW MAIN, INSTALLING THE 1" OR 2" DIA. CORPORATION STOP, NEW 1" OR 2" DIA. TYPE K COPPER SERVICE LINE AND NEW CURB STOP & BOX & CONNECTION TO EXISTING SERVICE. NOTE: THESE SERVICES SHALL BE PUSH BORED AND HAND EXCAVATED IN PLACE A MIN. 5' DEEP, IF LOCATED WITHIN 15' OF EXISTING STREET TREE.
- C2) WATER SERVICE, SHORT SIDE, MODIFIED. CONTRACTOR SHALL PROVIDE ALL LABOR, MATERIALS AND EQUIPMENT NECESSARY TO INSTALL A NEW SERVICE TO A NEW CURB BOX. THIS ITEM SHALL INCLUDE THE SADDLE FOR TAPPING OF THE NEW MAIN, INSTALLING THE 1" OR 2" DIA. CORPORATION STOP, NEW 1" OR 2" DIA. TYPE K COPPER SERVICE LINE AND NEW CURB STOP & BOX & CONNECTION TO EXISTING SERVICE. NOTE: THESE SERVICES SHALL BE PUSH BORED AND HAND EXCAVATED IN PLACE A MIN. 5' DEEP, IF LOCATED WITHIN 15' OF EXISTING STREET TREE.
- C3) MAINTAIN 18" VERTICAL SEPARATION OF WATER MAIN FROM ALL SEWERS. LOWERING OF PROPOSED WATER MAIN REQUIRED TO MAINTAIN 18" VERTICAL SEPARATION FROM SEWERS SHALL BE INCLUDED IN PAY ITEM "WATER MAIN, DI, 12 INCH, TR DET G.

HATCH LEGEND

	SIDEWALK RAMP, CONC. 6 INCH		DRIVEWAY, NON REINFORCED CONC. 6 INCH
	SIDEWALK, CONC. 4 INCH		SIDEWALK, CONC. 6 INCH
	HMA 4EL		TOPSOIL REPLACEMENT INCLUDING FERTILIZER, CHEMICAL NUTRIENT, CL A MULCH, MULCH CHEMICAL ANCHORING SEEDLING MIXTURE TOPSOIL SURFACE, FURN. 4 INCH

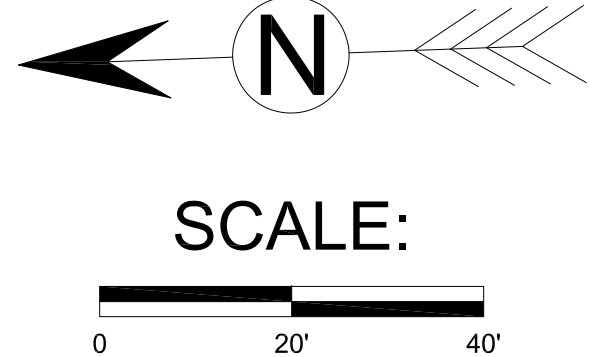

LEGEND



- FOUND EXERTY CORNER
- BENCHMARK
- SIGN
- GAS BOX
- UTILITY POLE
- GUY WIRE
- WATER VALVE
- PED LIGHT POLE
- ELECTRIC RISER
- TELEPHONE RISER/BOX
- FIRE HYDRANT
- CATCHBASIN
- BEEHIVE GRATE CATCHBASIN
- STORM MANHOLE
- SANITARY MANHOLE
- DECIDUOUS TREE
- CONIFEROUS TREE

- TREE LINE
- SHRUB LINE
- OVERHEAD ELECTRIC
- UNDERGROUND ELECTRIC
- OVERHEAD TELEPHONE
- UNDERGROUND TELEPHONE
- OVERHEAD CABLE TV
- UNDERGROUND CABLE TV
- SANITARY SEWER
- STORM SEWER
- WATERMAIN
- GUARDRAIL
- FENCE
- TOP/BOTTOM OF SLOPE
- RIGHT-OF-WAY

BENCHMARK DATA
BENCHMARK # 10
TOP OF 4" NOZZLE ON
HYDRANT WHYD-739
W SIDE OF VETERANS DRIVE
ELEV. = 658.02 (NAVD88)

2	WATER PERMIT SUBMITTAL	ZRC	11-30-23
1	G.I. SUBMITTAL	ARY	11-6-23
NO.	REVISION DESCRIPTION:	BY:	DATE:
CITY OF TRAVERSE CITY ENGINEERING DEPARTMENT 400 BOARDMAN AVE. TRAVERSE CITY, MI. 49684			
DRAWING TITLE: VETERANS DRIVE PLAN & PROFILE (22+50 TO STA. 26+00)			
SCALES: VERTICAL: N/A HORIZONTAL: 1"=20'		SHEET 17 OF 30 SHEETS	
DATE: FEBRUARY 2024		DESIGNED: ZRC	
DRAWN: JAS		APPROVED: ARY	
JOB NO. 214685			

VETERANS DR (66' R.O.W.)

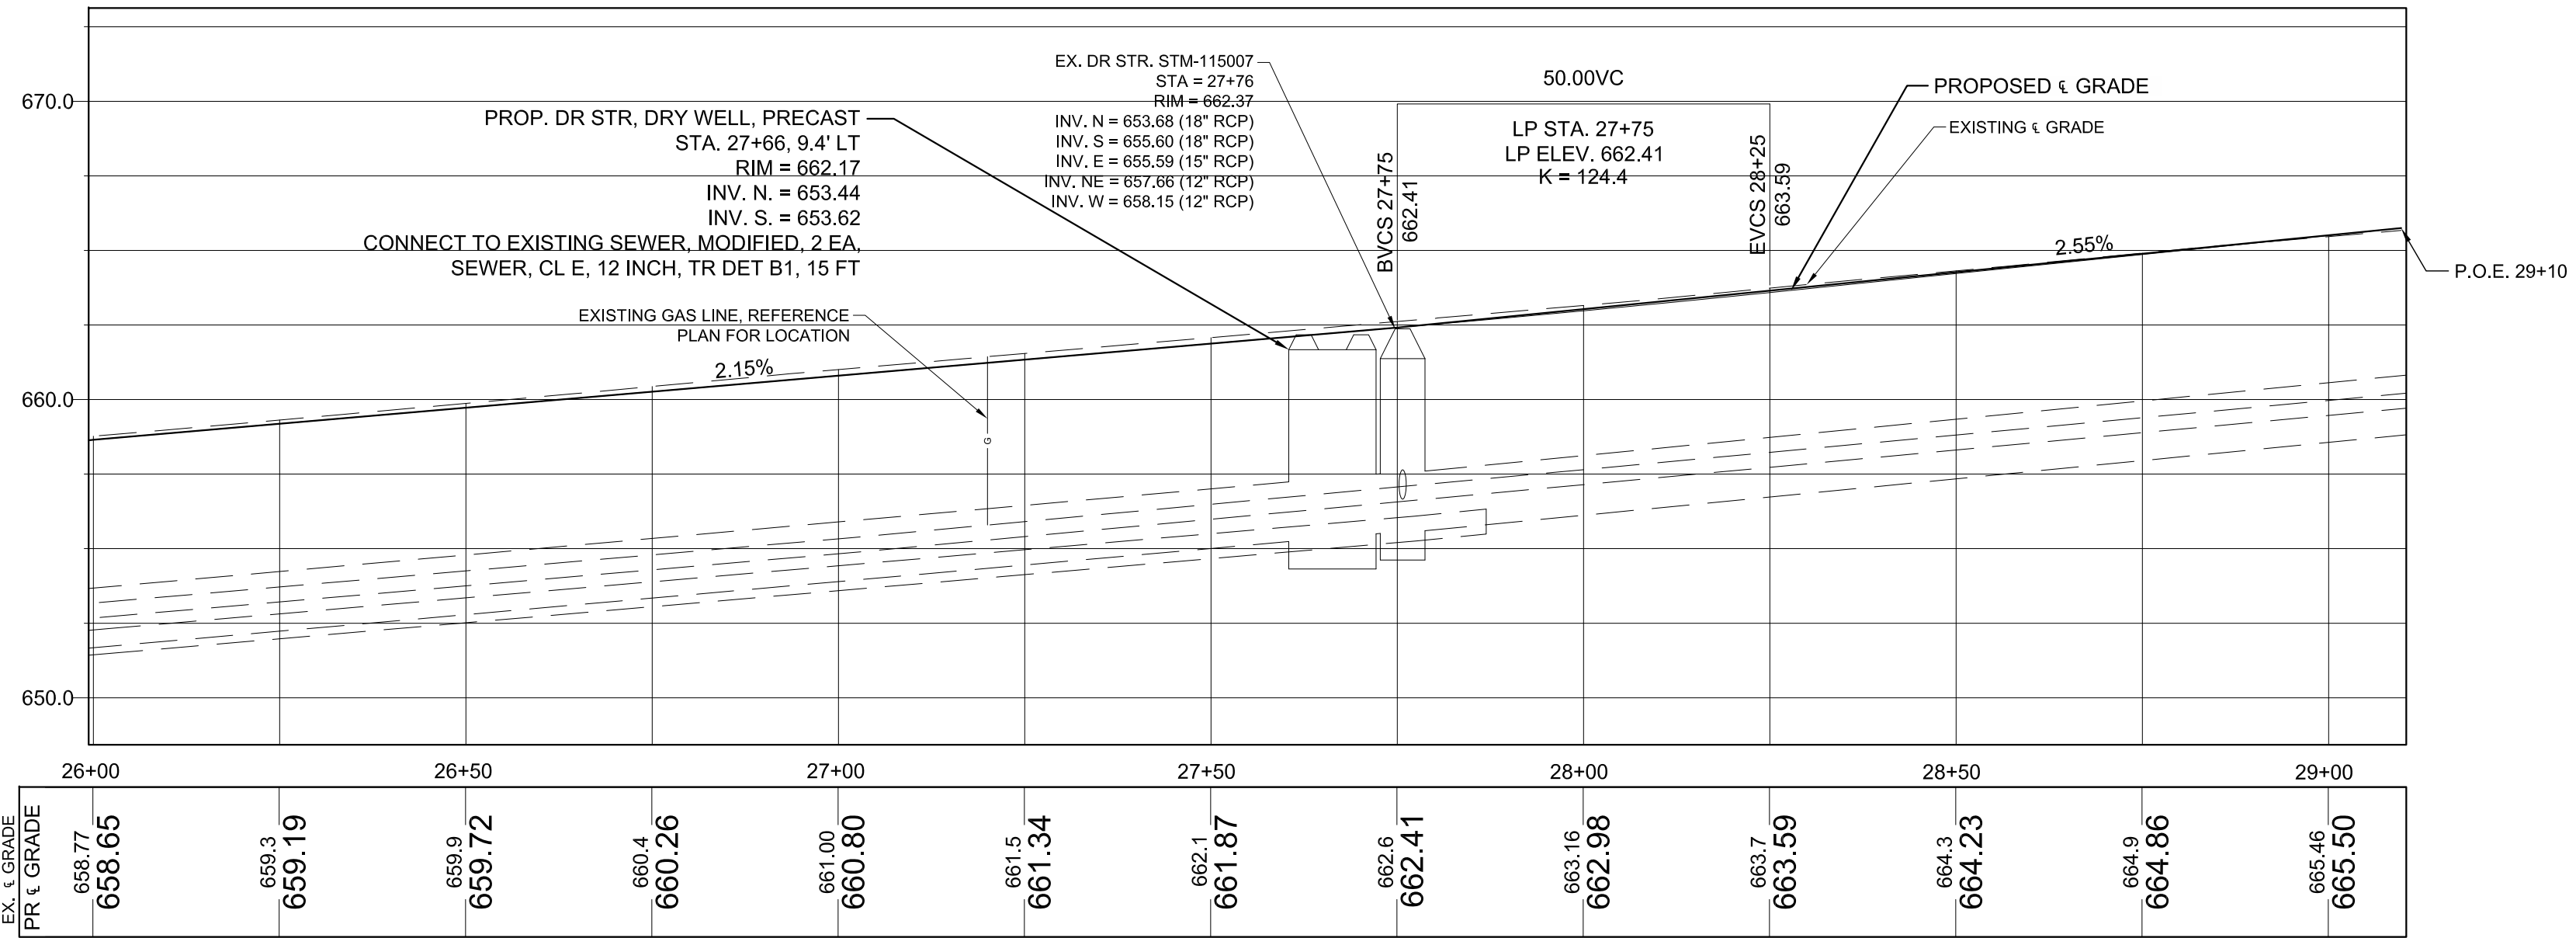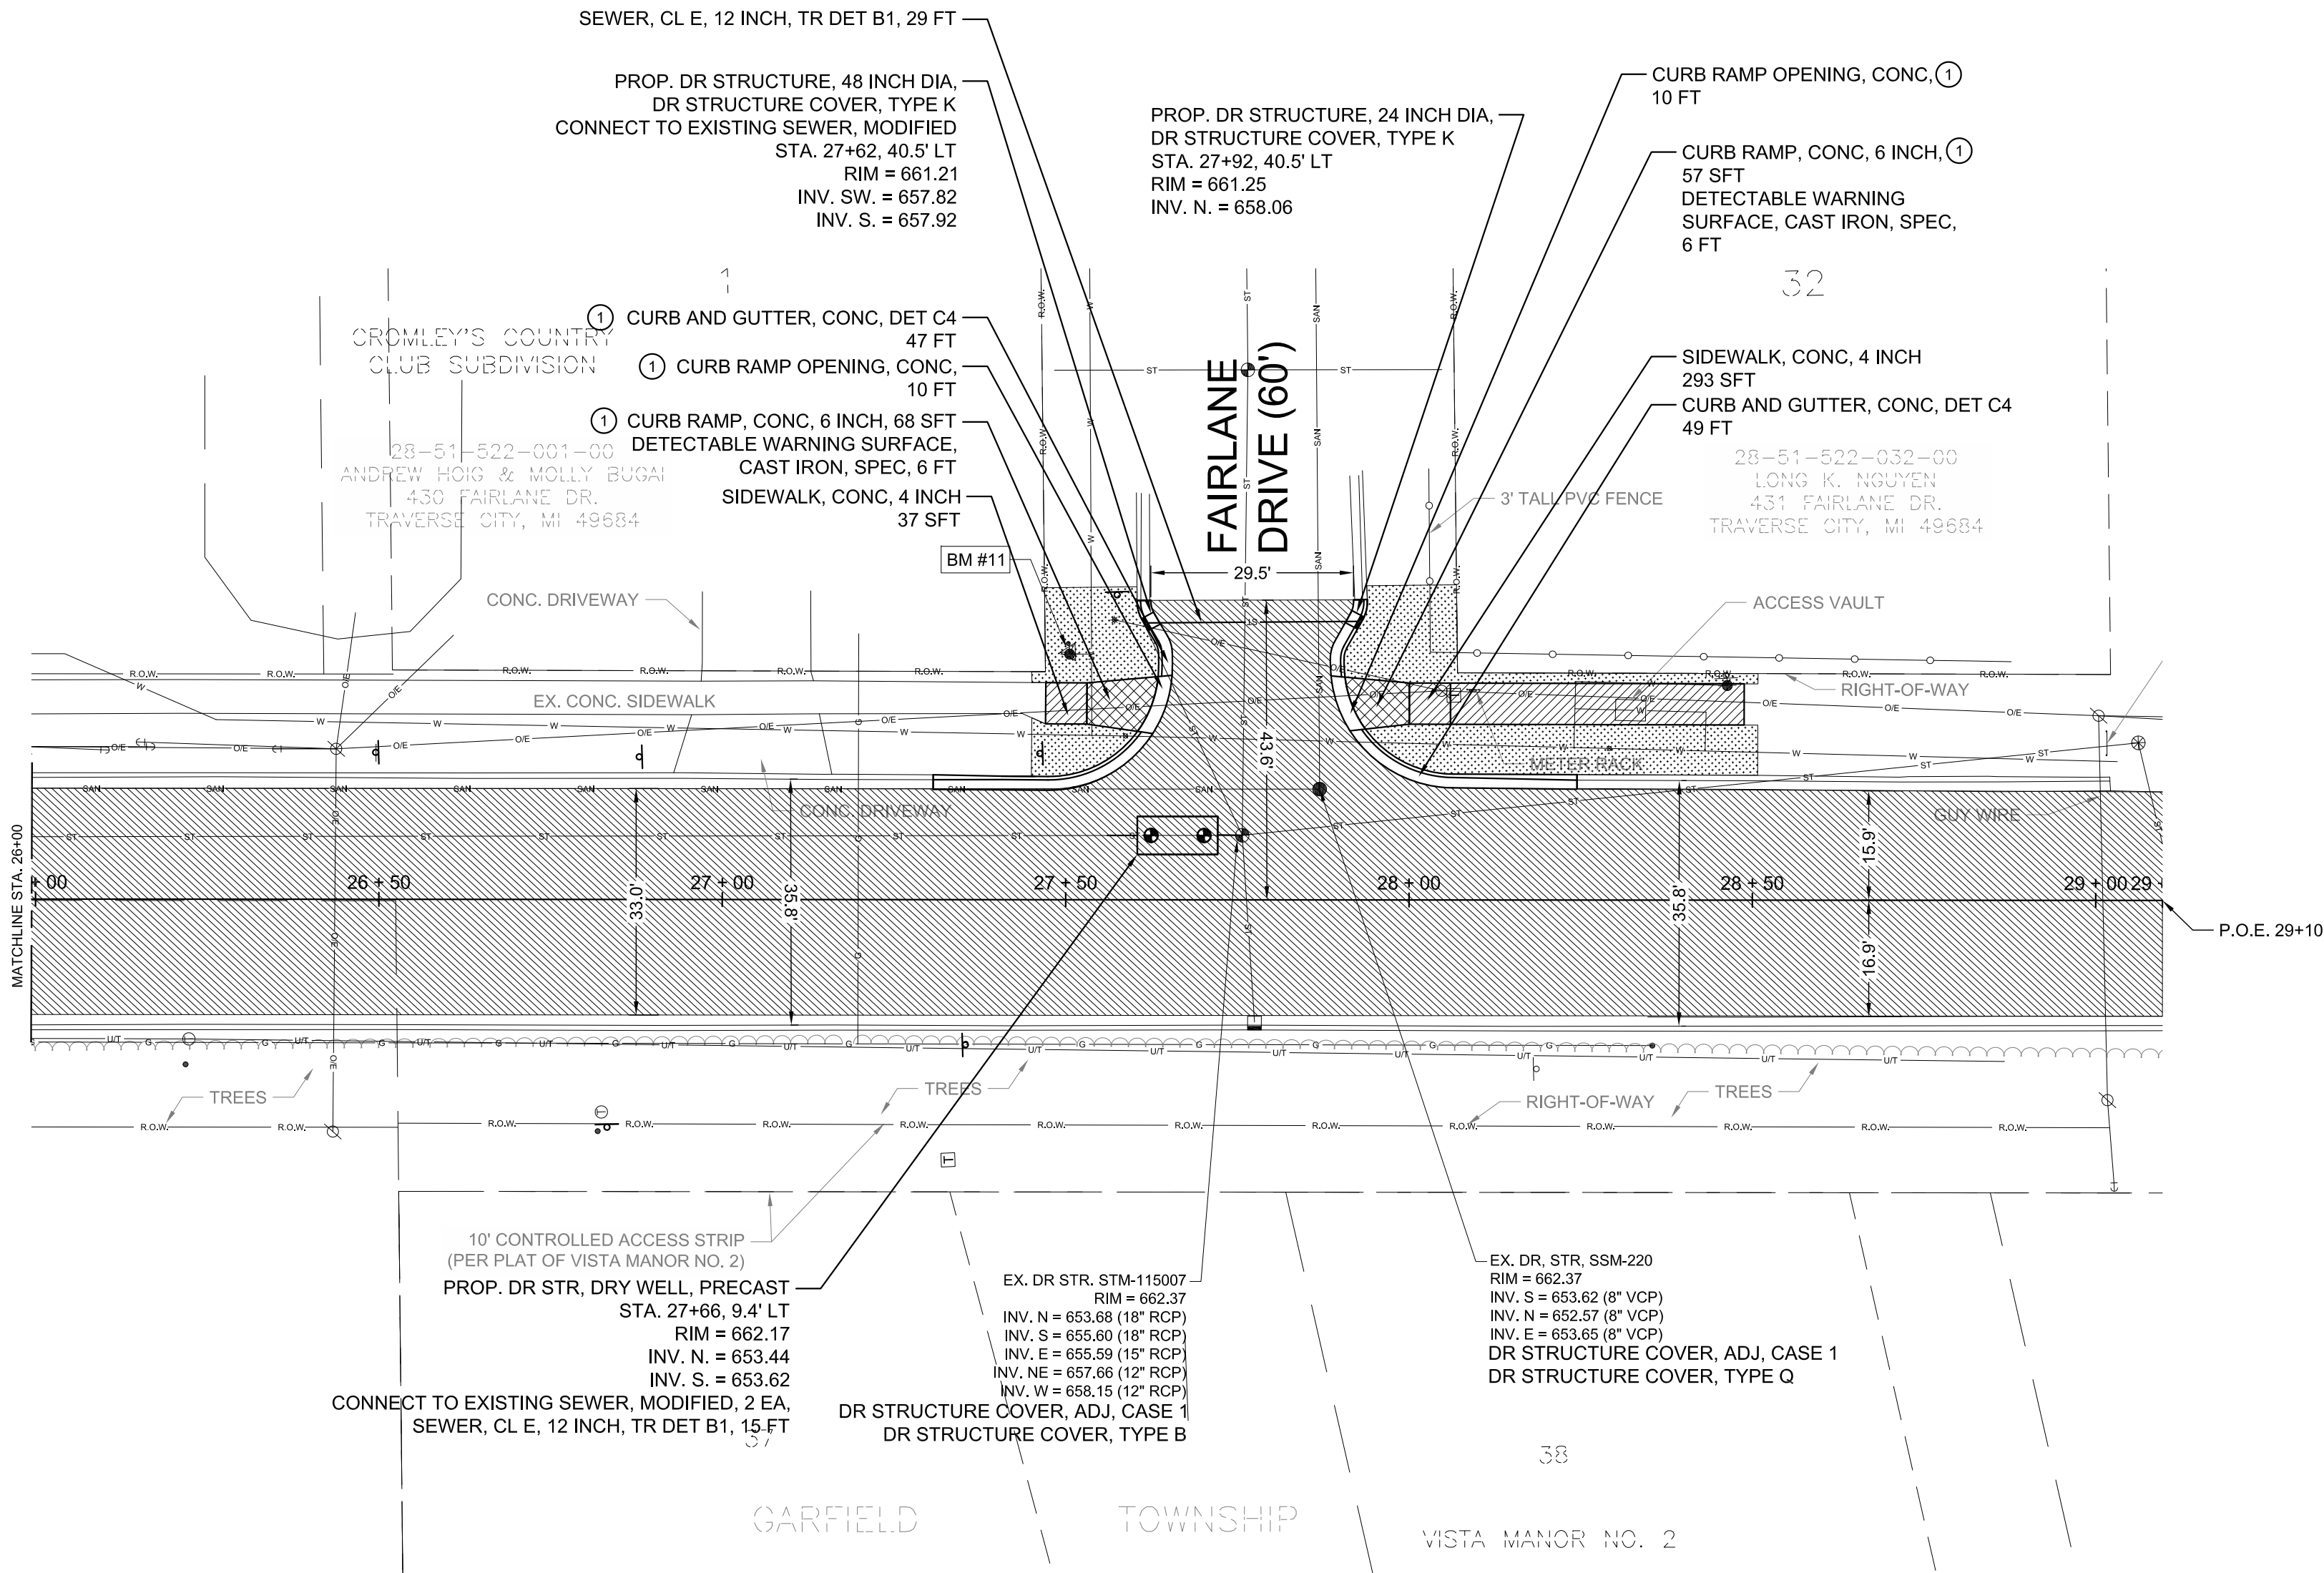

SCALE: H, 1" = 20' ; V, 1" = 5'

CONSTRUCTION NOTES

- (C1) WATER SERVICE, LONG SIDE, MODIFIED. CONTRACTOR SHALL PROVIDE ALL LABOR, MATERIALS AND EQUIPMENT NECESSARY TO INSTALL A NEW SERVICE TO A NEW CURB BOX. THIS ITEM SHALL INCLUDE THE SADDLE FOR TAPPING OF THE NEW MAIN, INSTALLING THE 1" OR 2" DIA. CORPORATION STOP, NEW 1" OR 2" DIA. TYPE K COPPER SERVICE LINE AND NEW CURB STOP & BOX & CONNECTION TO EXISTING SERVICE. NOTE: THESE SERVICES SHALL BE PUSH BORED AND HAND EXCAVATED IN PLACE A MIN. 5' DEEP, IF LOCATED WITHIN 15' OF EXISTING STREET TREE.
- (C2) WATER SERVICE, SHORT SIDE, MODIFIED. CONTRACTOR SHALL PROVIDE ALL LABOR, MATERIALS AND EQUIPMENT NECESSARY TO INSTALL A NEW SERVICE TO A NEW CURB BOX. THIS ITEM SHALL INCLUDE THE SADDLE FOR TAPPING OF THE NEW MAIN, INSTALLING THE 1" OR 2" DIA. CORPORATION STOP, NEW 1" OR 2" DIA. TYPE K COPPER SERVICE LINE AND NEW CURB STOP & BOX & CONNECTION TO EXISTING SERVICE. NOTE: THESE SERVICES SHALL BE PUSH BORED AND HAND EXCAVATED IN PLACE A MIN. 5' DEEP, IF LOCATED WITHIN 15' OF EXISTING STREET TREE.
- (C3) MAINTAIN 18" VERTICAL SEPARATION OF WATER MAIN FROM ALL SEWERS. LOWERING OF PROPOSED WATER MAIN REQUIRED TO MAINTAIN 18" VERTICAL SEPARATION FROM SEWERS SHALL BE INCLUDED IN PAY ITEM "WATER MAIN, DI, 12 INCH, TR DET G.

HATCH LEGEND

	SIDEWALK RAMP, CONC, 6 INCH		DRIVEWAY, NON REINFORCED CONC, 6 INCH
	SIDEWALK, CONC, 4 INCH		SIDEWALK, CONC, 6 INCH
	HMA 4EL		TOPSOIL REPLACEMENT INCLUDING FERTILIZER, CHEMICAL NUTRIENT, CL A MULCH, MULCH ANCHORING SEEDING, MIXTURE TUF TOPSOIL SURFACE, FURN, 4 INCH

ESTIMATED QUANTITIES THIS SHEET		
ITEM DESCRIPTION	UNIT	QUANTITY
AGGREGATE BASE, 8 INCH	SYD	1350
VIDEO TAPING SEWER AND CULV PIPE	FT	44
SEWER, CL E, 12 INCH, TR DET B1	FT	44
DR STRUCTURE COVER, ADJ, CASE 1	EA	2
DR STRUCTURE COVER, TYPE B	EA	3
DR STRUCTURE COVER, TYPE K	EA	2
DR STRUCTURE COVER, TYPE Q	EA	1
DR STRUCTURE, 24 INCH DIA	EA	1
DR STRUCTURE, 48 INCH DIA	EA	1
DRY WELL, PRECAST	EA	1
HMA, 4EL LEVELING (275 #/SYD)	TON	205
HMA, 4EL TOP (220 #/SYD)	TON	164
CURB AND GUTTER, CONC, DET C4	FT	96
CURB RAMP OPENING, CONC	FT	20
SIDEWALK, CONC, 4 INCH	SFT	330
CURB RAMP, CONC, 4 INCH	SFT	125
DETECTABLE WARNING SURFACE, CAST IRON, SPEC	FT	12
FERTILIZER, CHEMICAL NUTRIENT, CL A	LBS	6
MULCH	SYD	150
MULCH ANCHORING	SYD	150
SEEDING, MIXTURE TUF	LBS	6
TOPSOIL SURFACE, FURN, 4 INCH	SYD	150
WATER, SODDING/SEEDING	UNIT	1
CONNECT TO EXISTING SEWER, MODIFIED	EA	3
EMBANKMENT, CIP	CYD	10

ESTIMATED DRIVEWAY/ADA RAMP QUANTITIES FOR THIS SHEET				
STATION & OFFSET	DRIVEWAY OPENING DETAIL "L" (FT)	CURB RAMP OPENING, CONC (FT)	DRIVEWAY, NON-REINFORCED, 6 INCH (SYD)	CURB RAMP, CONC, 6 INCH (SFT)
27+62, 25.7 L	-	10	-	68
27+92, 25.7 L	-	10	-	57

NOTES:
① LOCATION AS DIRECTED BY ENGINEER

LEGEND

	FOUND EXERTY CORNER
	BENCHMARK SIGN
	GAS BOX
	UTILITY POLE
	GUY WIRE
	WATER VALVE
	PED LIGHT POLE
	ELECTRIC RISER
	TELEPHONE RISER/BOX
	FIRE HYDRANT
	CATCHBASIN
	BEEHIVE GRATE CATCHBASIN
	STORM MANHOLE
	SANITARY MANHOLE
	DECIDUOUS TREE
	CONIFEROUS TREE
	TREE LINE
	SHRUB LINE
	OVERHEAD ELECTRIC
	UNDERGROUND ELECTRIC
	OVERHEAD TELEPHONE
	UNDERGROUND TELEPHONE
	OVERHEAD CABLE TV
	UNDERGROUND CABLE TV
	SANITARY SEWER
	STORM SEWER
	WATERMAIN
	GUARDRAIL
	FENCE
	TOP/BOTTOM OF SLOPE
	RIGHT-OF-WAY

△ BENCHMARK DATA
BENCHMARK # 11
TOP OF 'A' IN TRAVERSE CITY
ON HYDRANT WHYD-593
NE CORNER OF VETERANS
AND FAIRLANE
ELEV. = 664.32 (NAVD88)

NO.	REVISION DESCRIPTION:	BY:	DATE:
2	WATER PERMIT SUBMITTAL	ZRC	11-30-23
1	G.I. SUBMITTAL	ARY	11-6-23


CITY OF TRAVERSE CITY
ENGINEERING DEPARTMENT
400 BOARDMAN AVE.
TRAVERSE CITY, MI. 49684

DRAWING TITLE:



VETERANS DRIVE PLAN & PROFILE
(26+00 TO P.O.E.)

SCALES: VERTICAL: N/A HORIZONTAL: 1"=20'	SHEET 18 OF 30 SHEETS
DATE: FEBRUARY 2024	
DESIGNED: ZRC	
DRAWN: JAS	
APPROVED: ARY	
JOB NO. 214685	

VETERANS DR (66' R.O.W.)

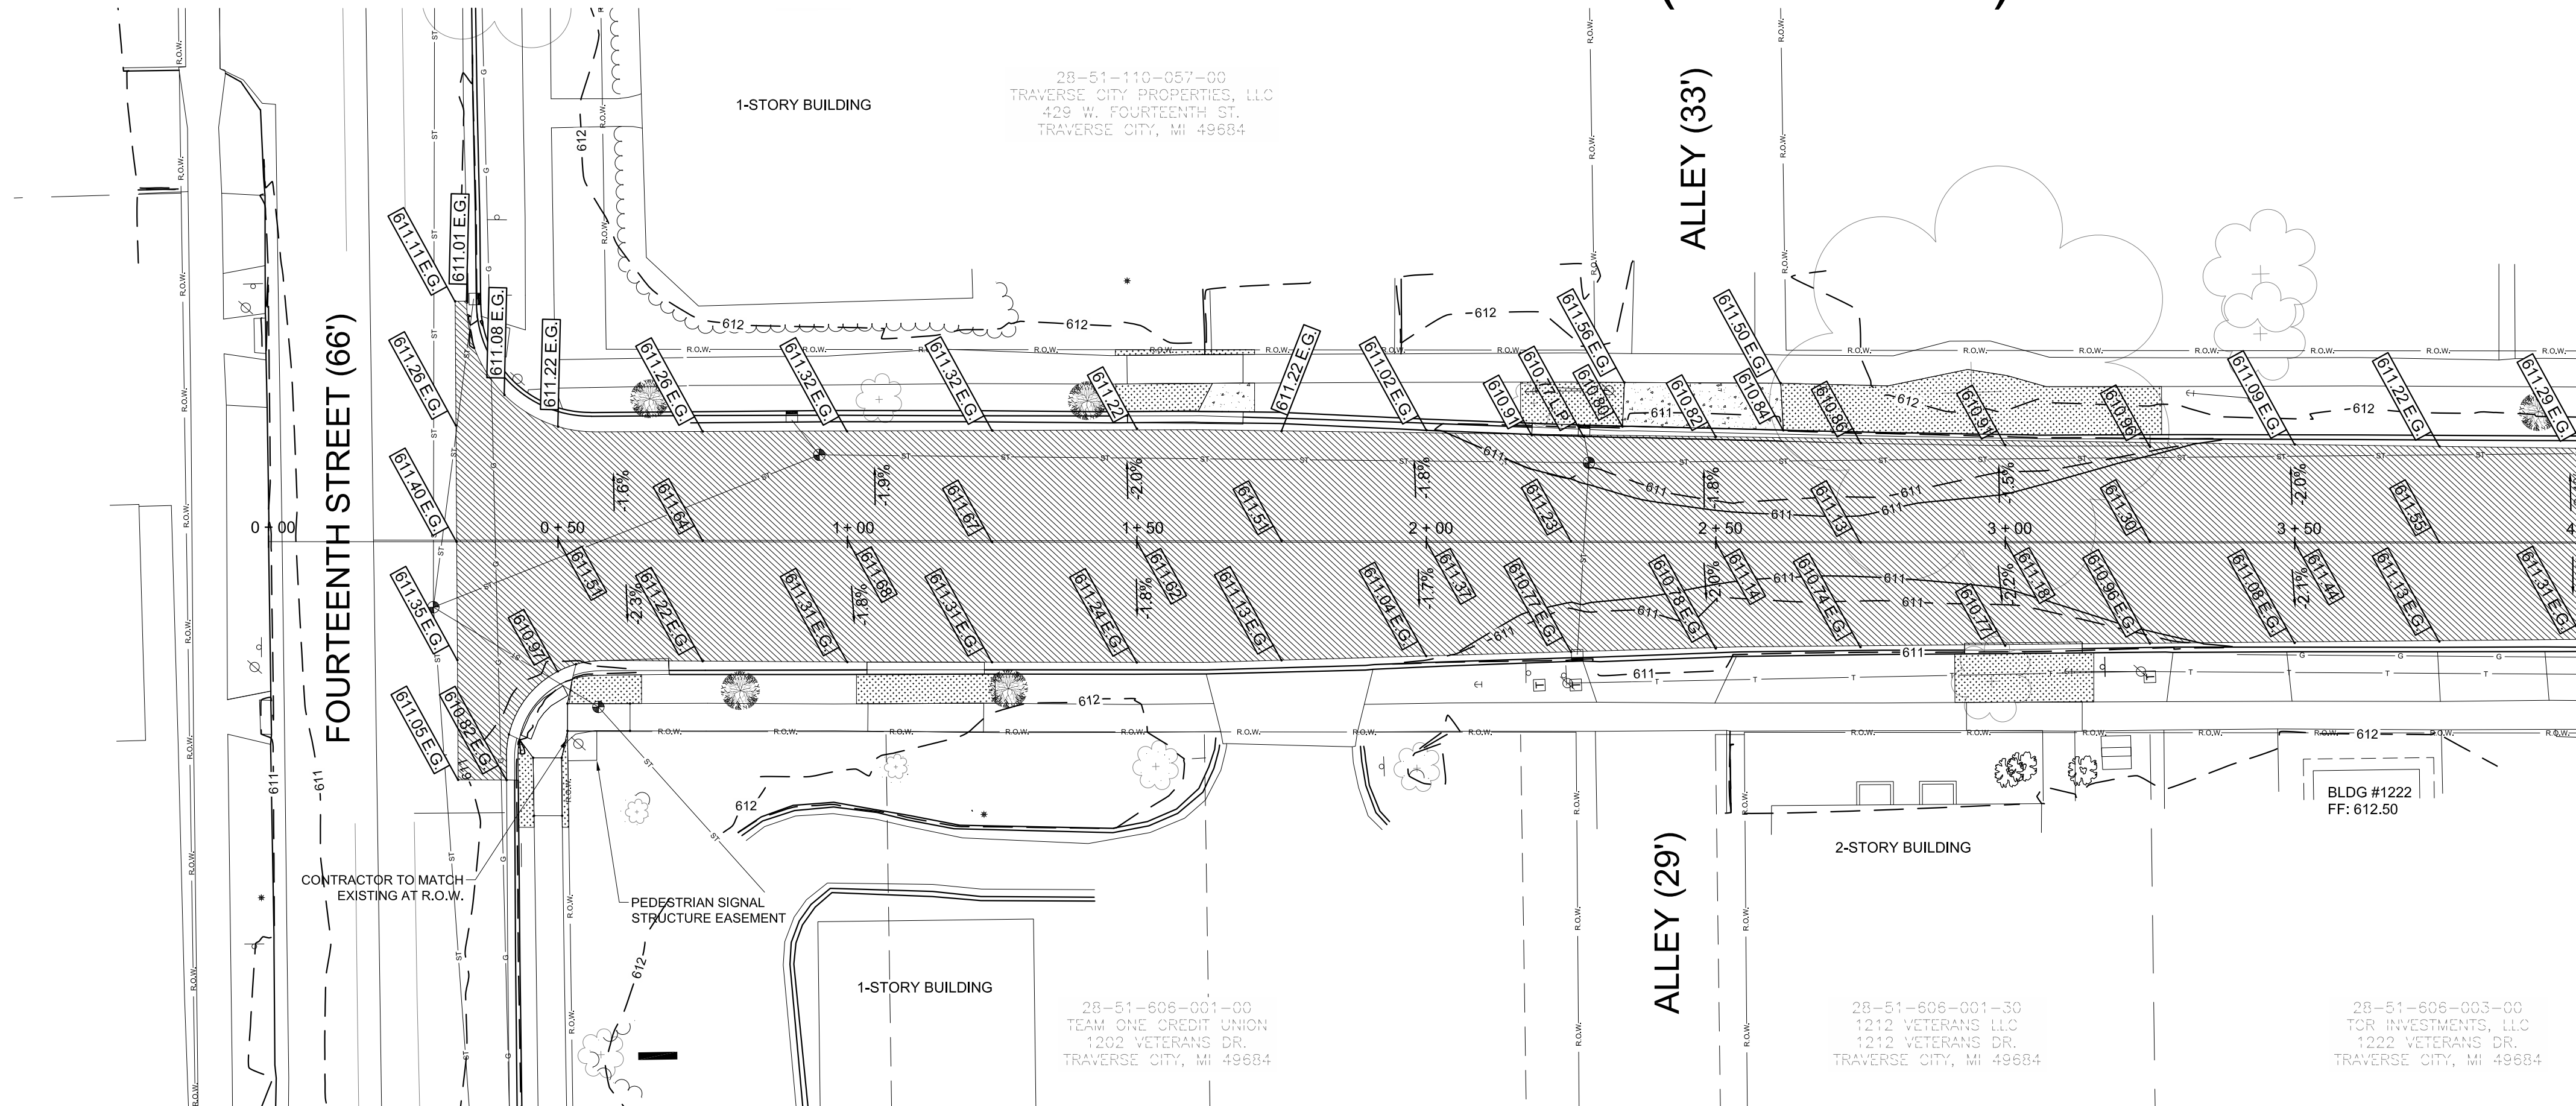

- LEGEND**
- FOUND EXERTY CORNER
 - BENCHMARK
 - SIGN
 - GAS BOX
 - UTILITY POLE
 - GUY WIRE
 - WATER VALVE
 - PED LIGHT POLE
 - ELECTRIC RISER
 - TELEPHONE RISER/BOX
 - FIRE HYDRANT
 - CATCHBASIN
 - BEEHIVE GRATE CATCHBASIN
 - STORM MANHOLE
 - SANITARY MANHOLE
 - DECIDUOUS TREE
 - CONIFEROUS TREE
 - TREE LINE
 - SHRUB LINE
 - OE OVERHEAD ELECTRIC
 - UE UNDERGROUND ELECTRIC
 - T OVERHEAD TELEPHONE
 - UT UNDERGROUND TELEPHONE
 - OC OVERHEAD CABLE TV
 - UC UNDERGROUND CABLE TV
 - SAN SANITARY SEWER
 - ST STORM SEWER
 - W WATERMAIN
 - GUARDRAIL
 - FENCE
 - TOP/BOTTOM OF SLOPE
 - RIGHT-OF-WAY
 - EXISTING ELEVATIONS
 - PROPOSED ELEVATIONS

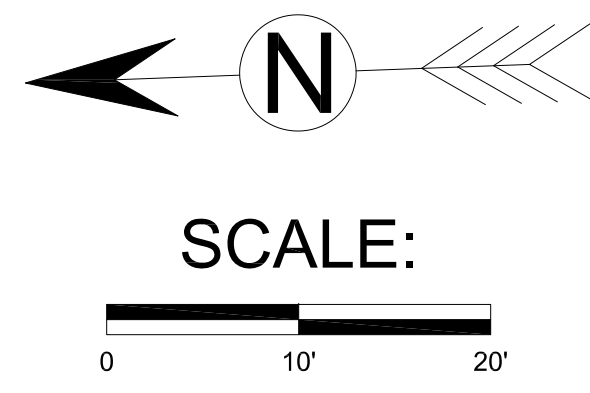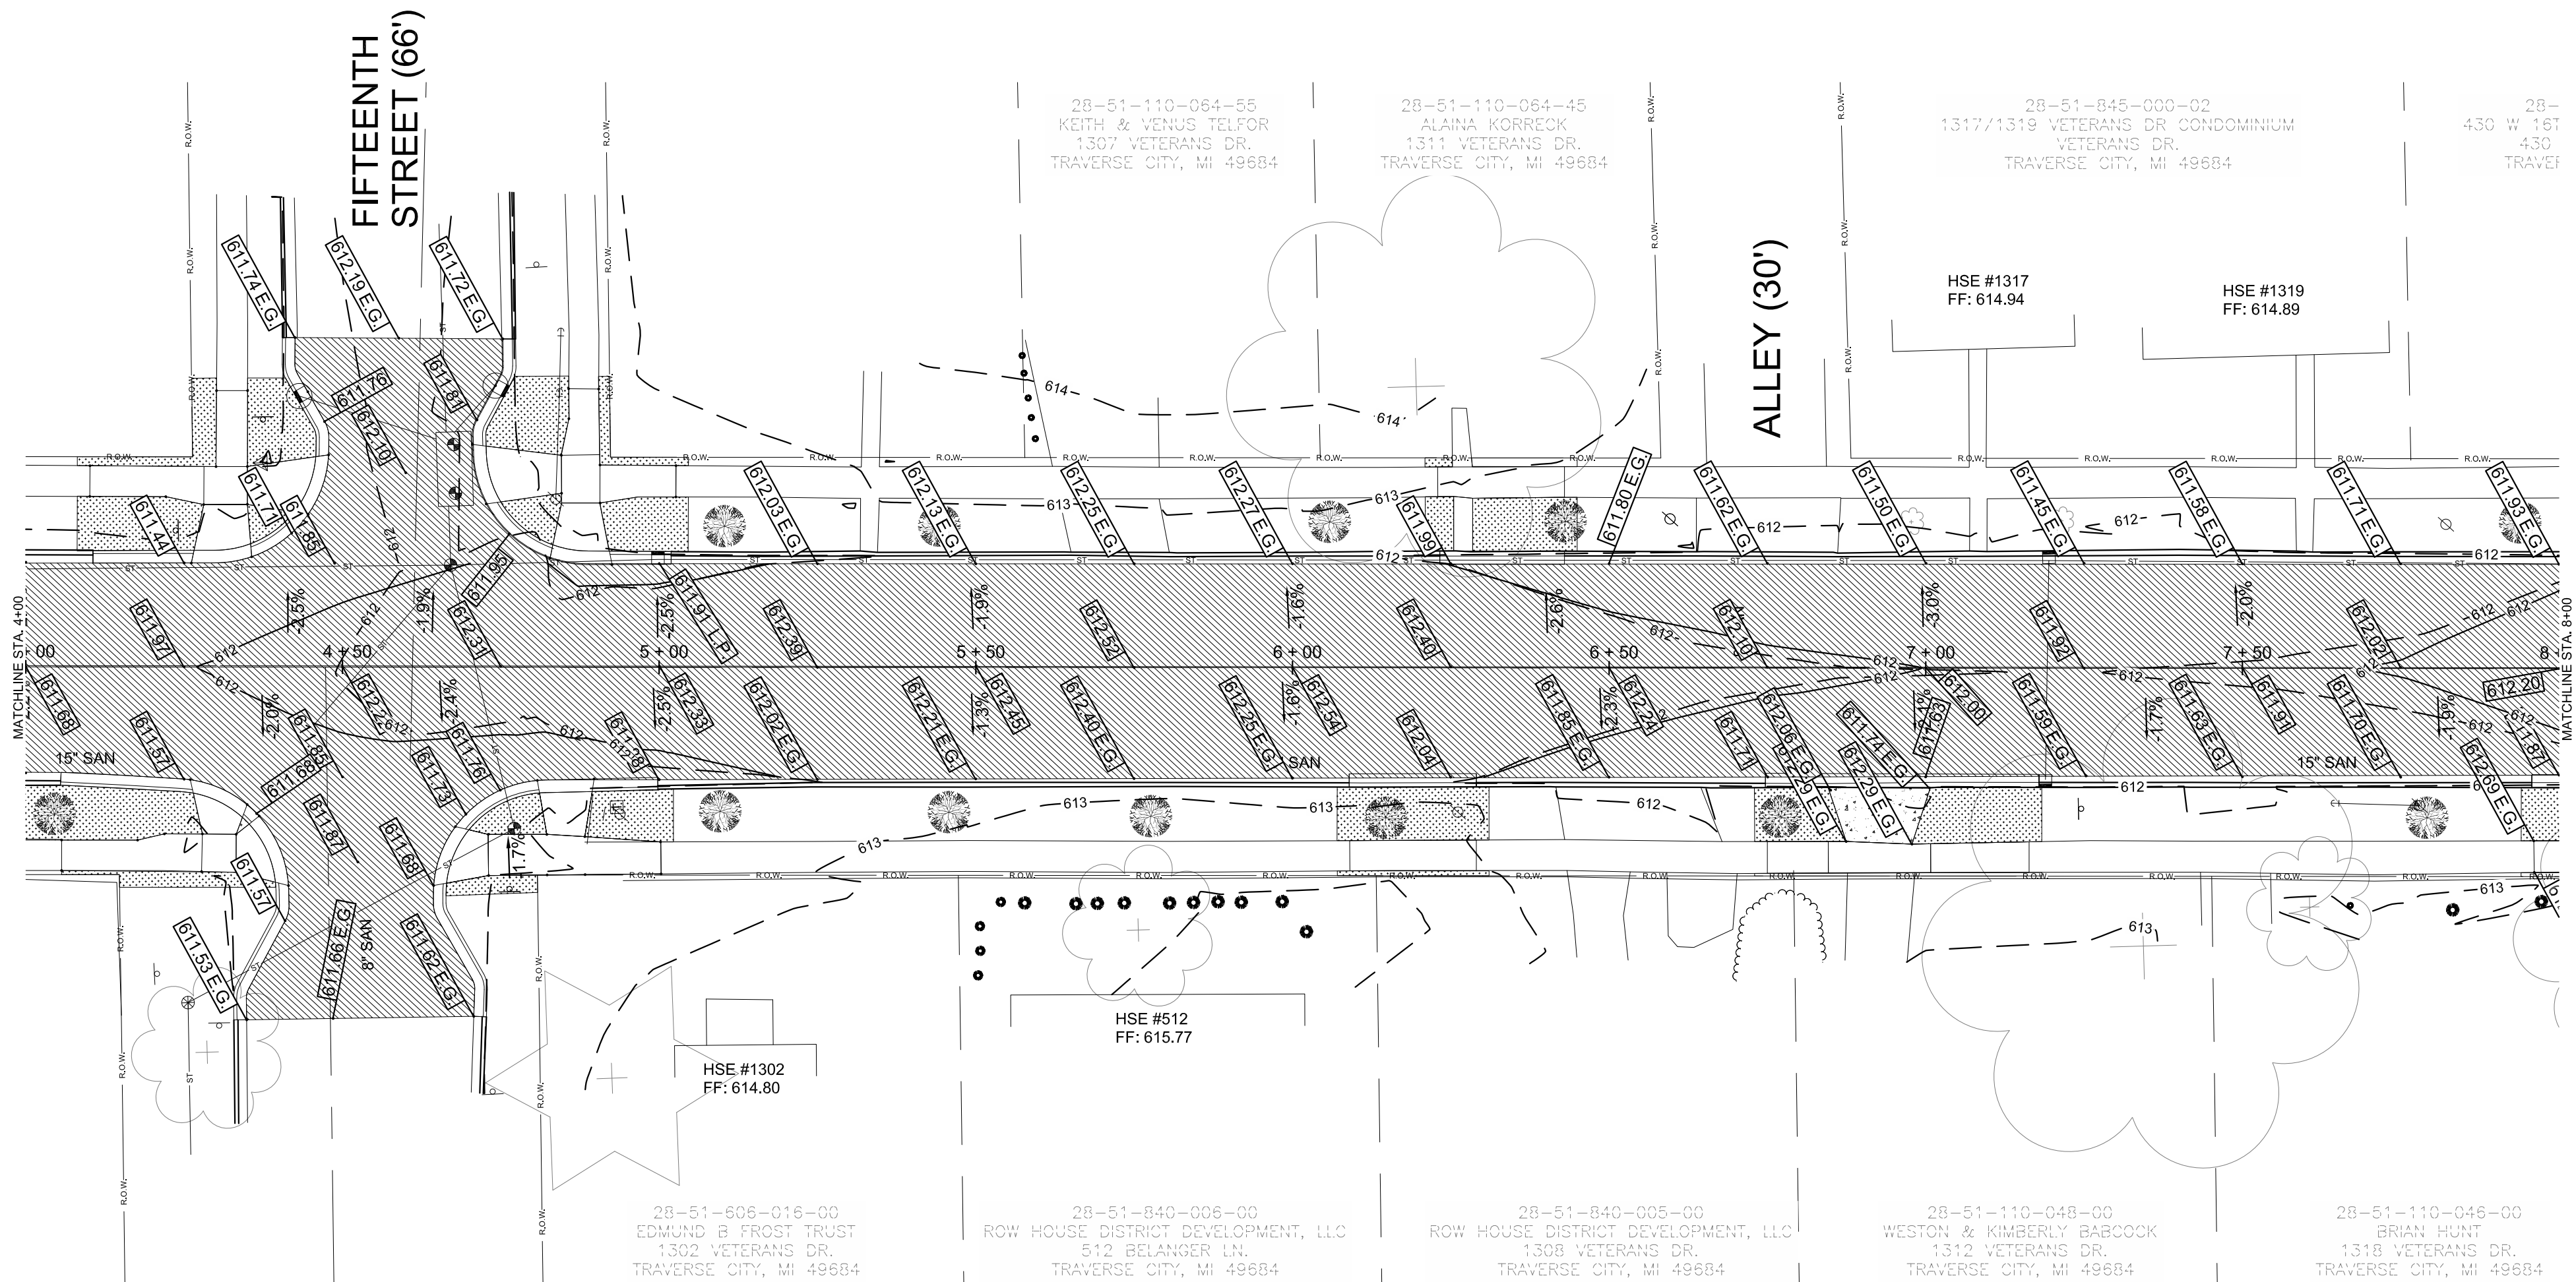

1	G.I. SUBMITTAL	ARY	11-6-23
NO.	REVISION DESCRIPTION:	BY:	DATE:





CITY OF TRAVERSE CITY
ENGINEERING DEPARTMENT
400 BOARDMAN AVE.
TRAVERSE CITY, MI. 49684

DRAWING TITLE:











GRADING PLAN
(P.O.B. TO STA. 8+00)

	SCALES:	SHEET
	VERTICAL: N / A	
	HORIZONTAL: 1"=20'	
	DATE: FEBRUARY 2024	
	DESIGNED: ZRC	
	DRAWN: JAS	
	APPROVED: ARY	
JOB NO. 214685	OF 30 SHEETS	

VETERANS DR (66' R.O.W.)

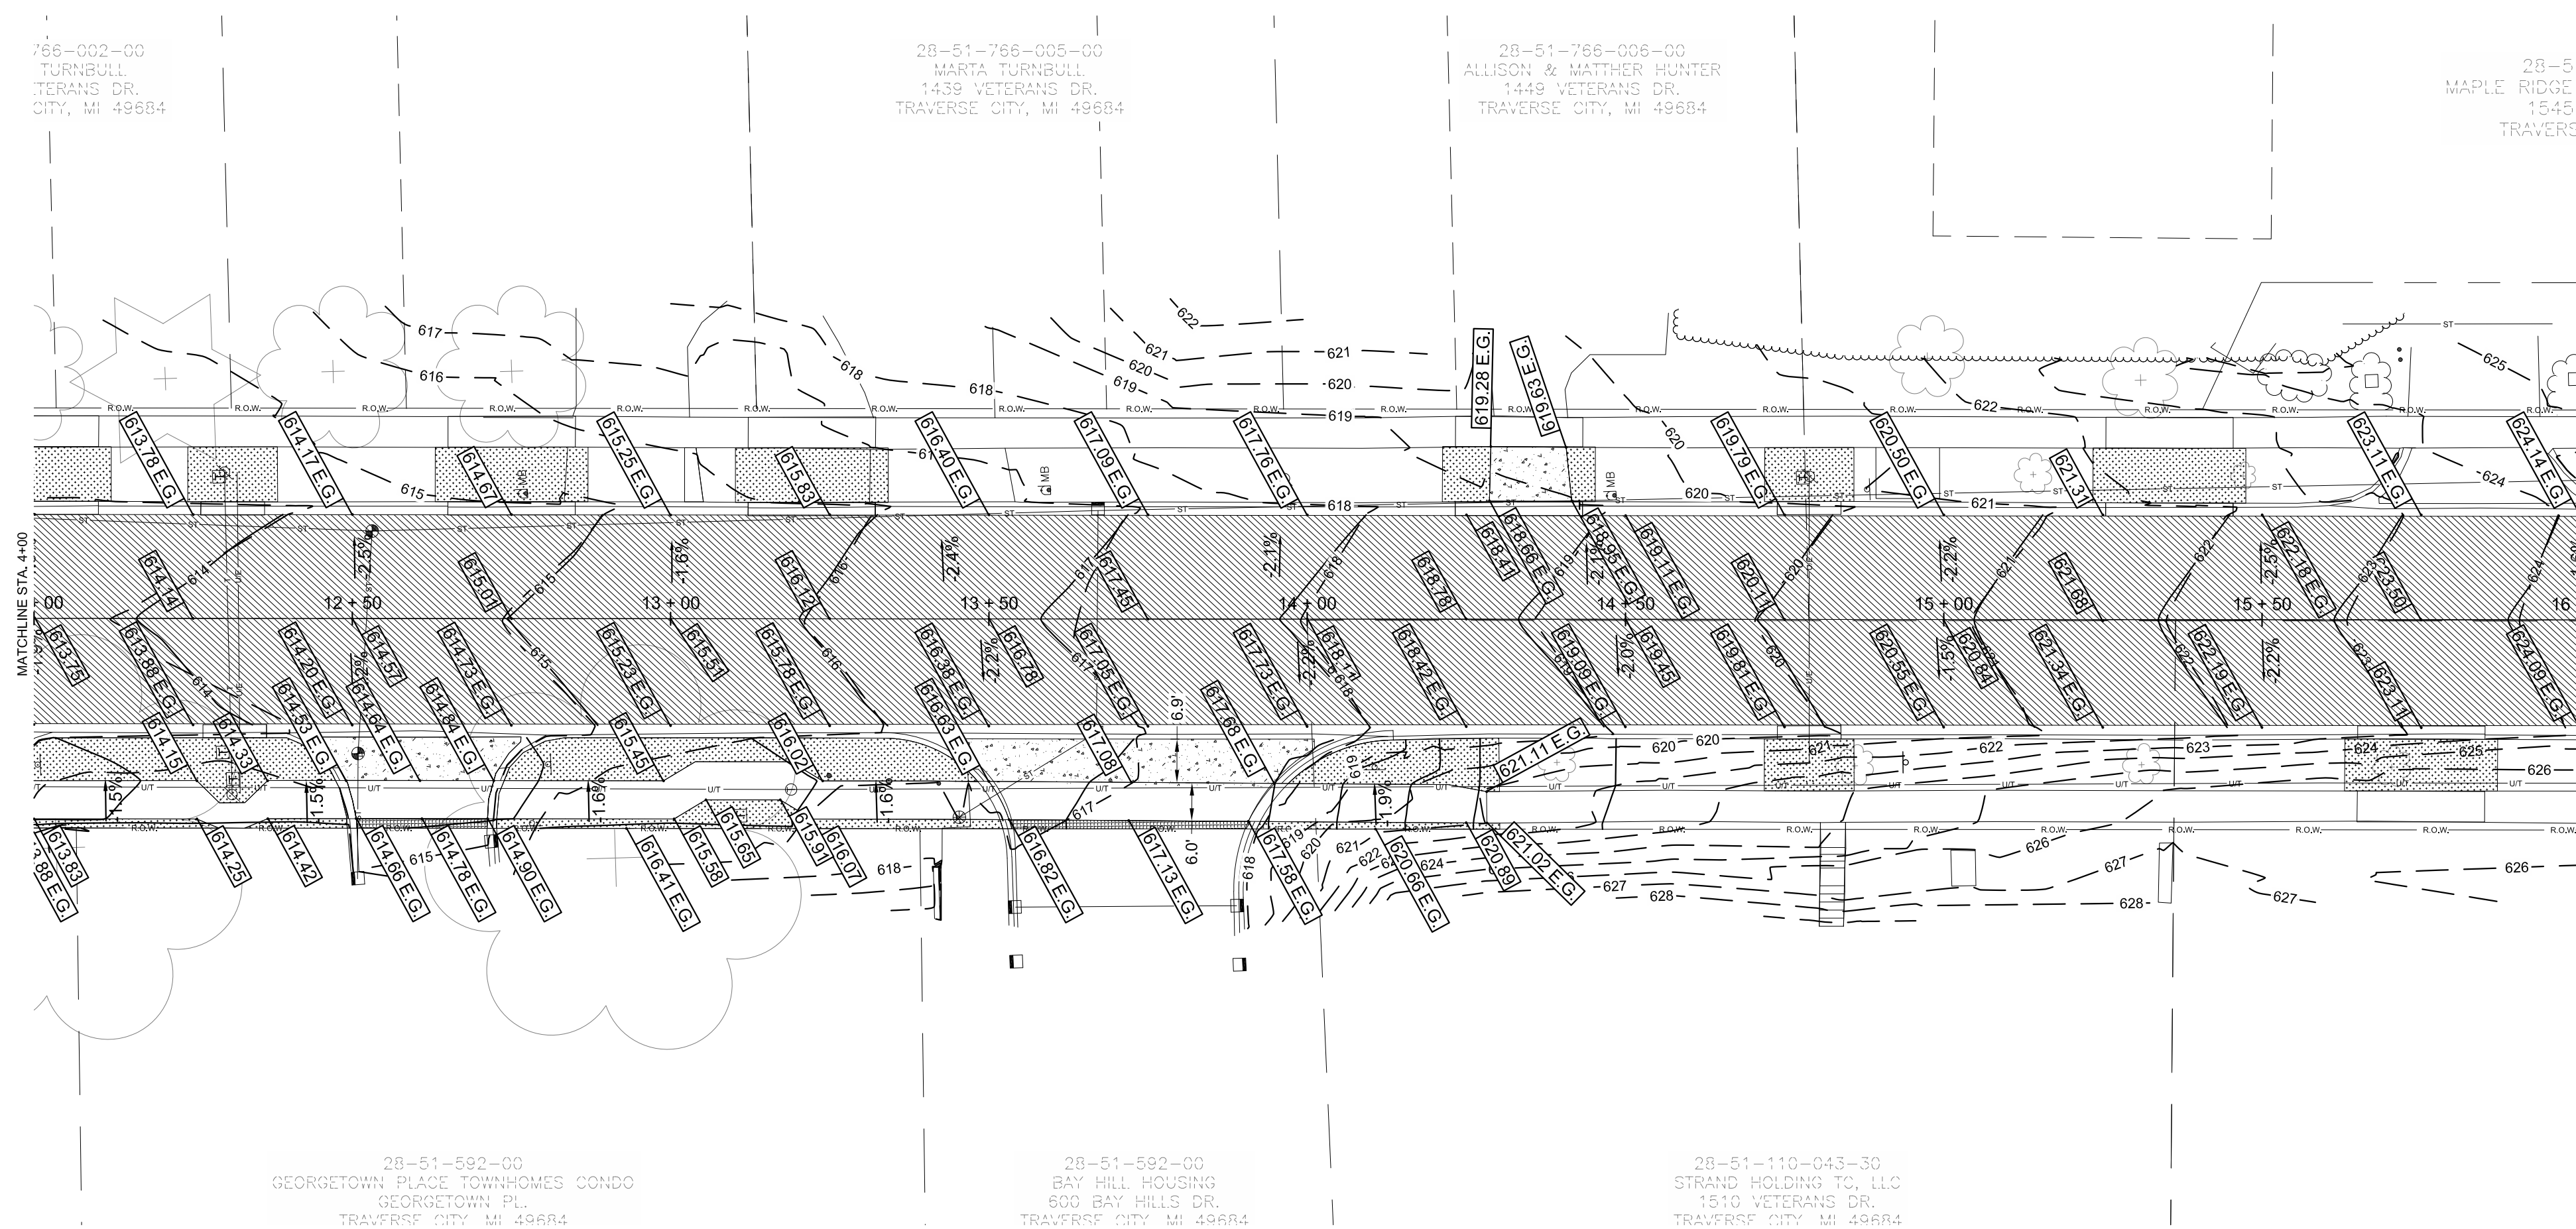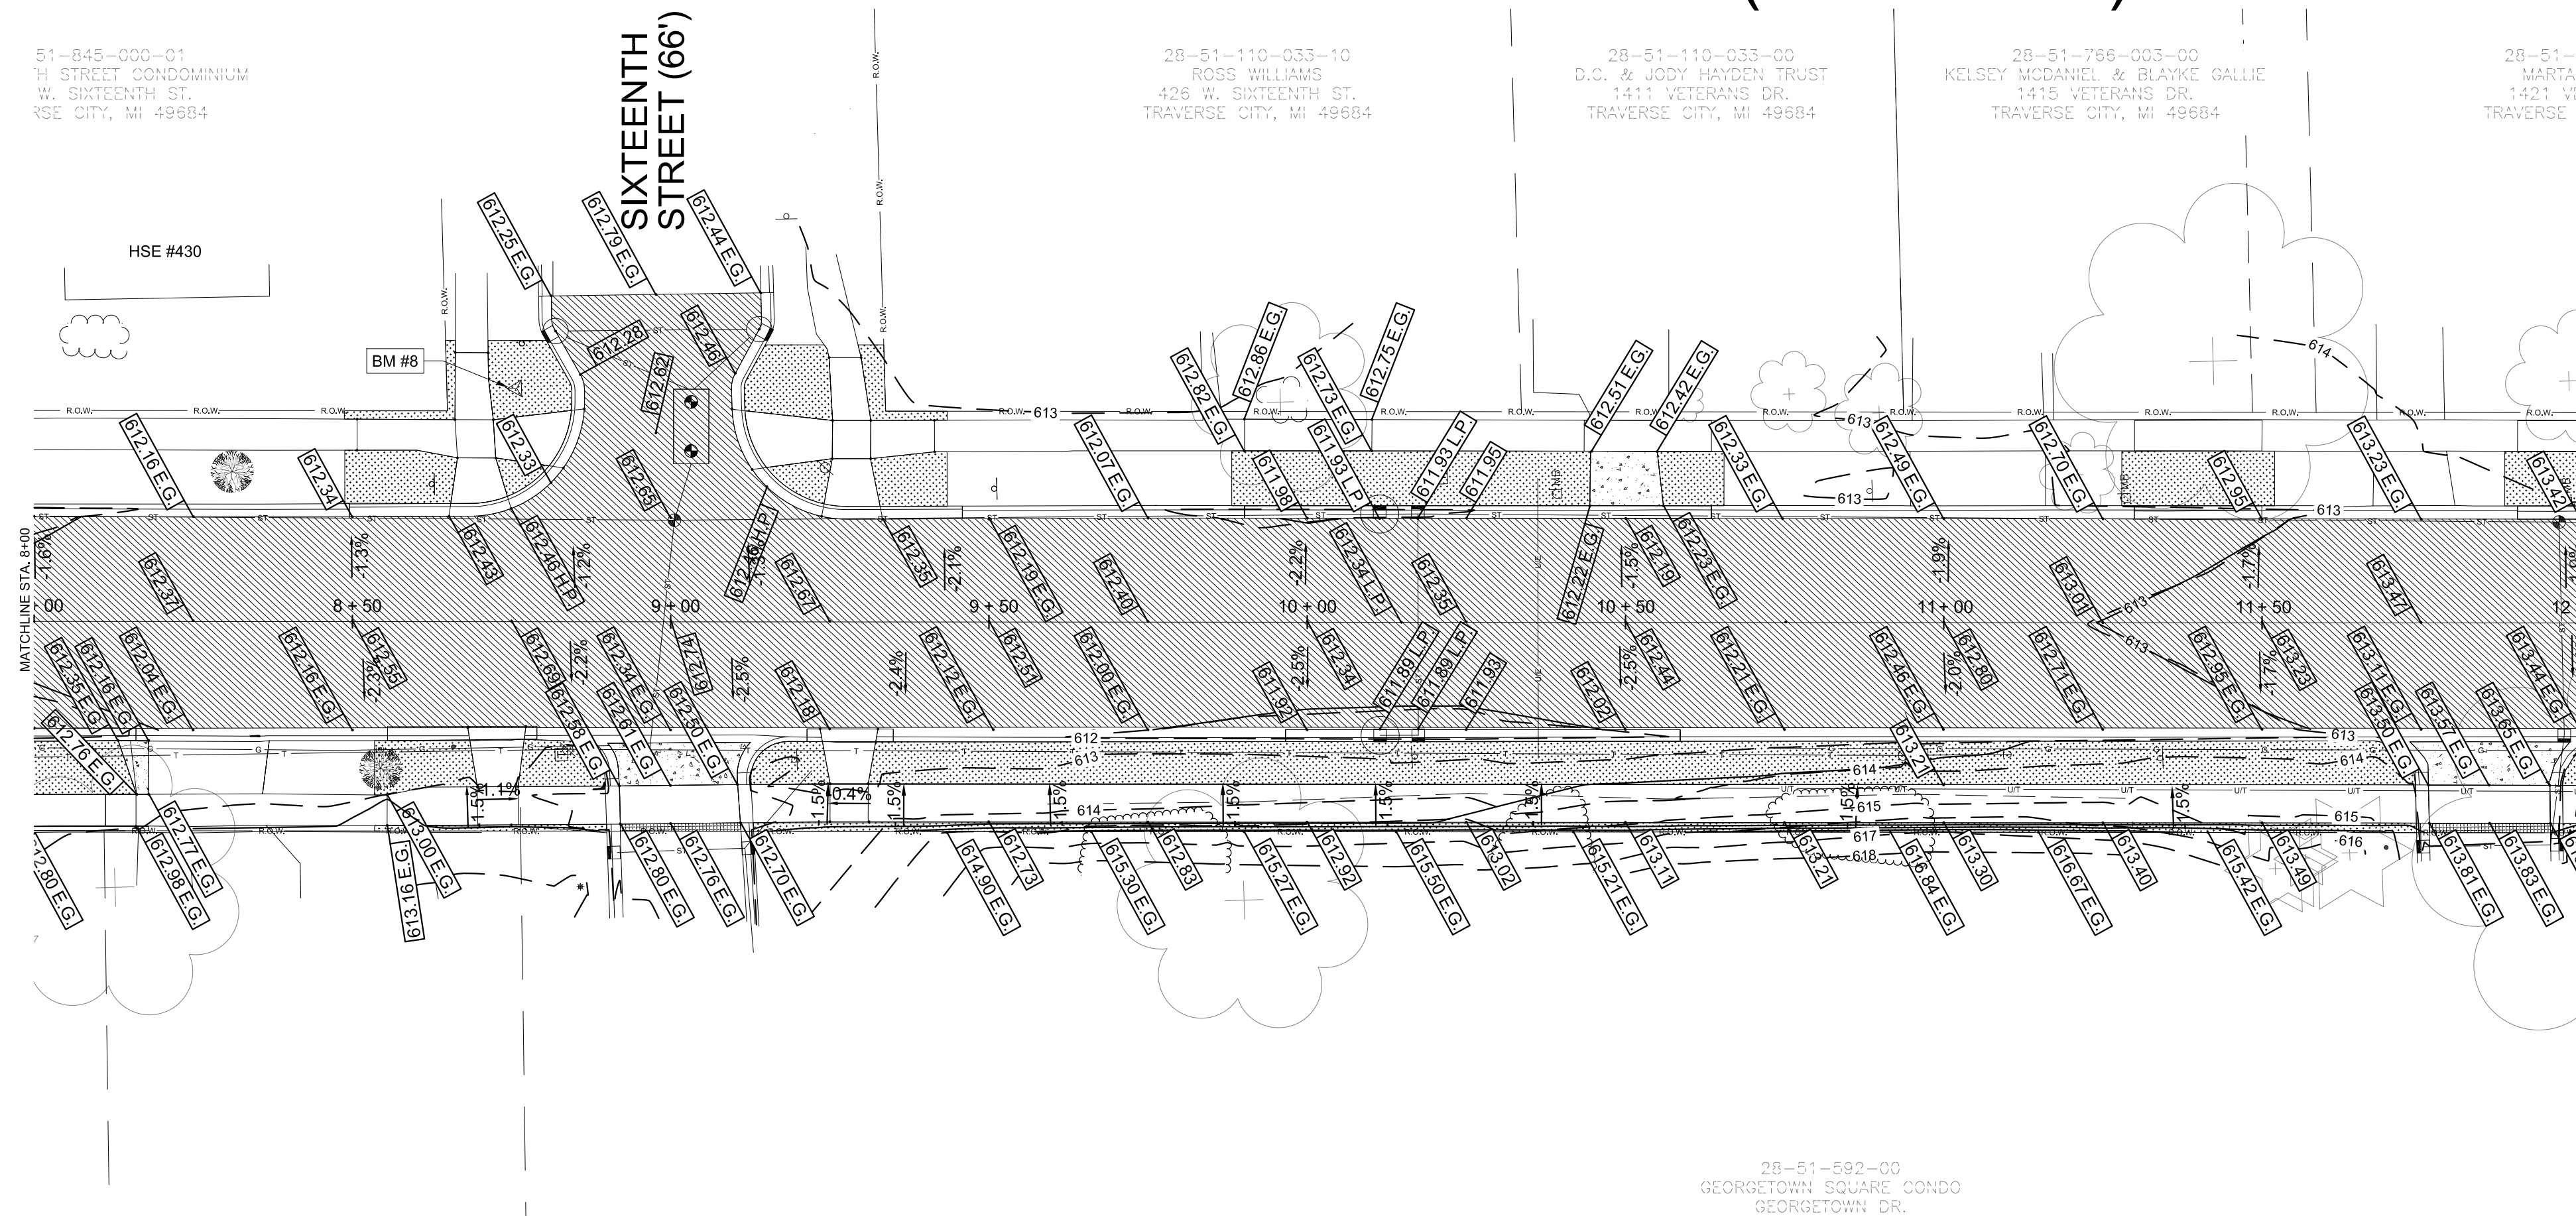


LEGEND

         
 
- | | |
|---|--------------------------|
|  | FOUND EXERTY CORNER |
|  | BENCHMARK |
|  | SIGN |
|  | GAS BOX |
|  | UTILITY POLE |
|  | GUY WIRE |
|  | WATER VALVE |
|  | PED LIGHT POLE |
|  | ELECTRIC RISER |
|  | TELEPHONE RISER/BOX |
|  | FIRE HYDRANT |
|  | CATCHBASIN |
|  | BEEHIVE GRATE CATCHBASIN |
|  | STORM MANHOLE |
|  | SANITARY MANHOLE |
|  | DECIDUOUS TREE |
|  | CONIFEROUS TREE |
|  | TREE LINE |
|  | SHRUB LINE |
|  | OVERHEAD ELECTRIC |
|  | UNDERGROUND ELECTRIC |
|  | OVERHEAD TELEPHONE |
|  | UNDERGROUND TELEPHONE |
|  | OVERHEAD CABLE TV |
|  | UNDERGROUND CABLE TV |
|  | SANITARY SEWER |
|  | STORM SEWER |
|  | WATERMAIN |
|  | GUARDRAIL |
|  | FENCE |
|  | TOP/BOTTOM OF SLOPE |
|  | RIGHT-OF-WAY |
|  | EXISTING ELEVATIONS |
| | PROPOSED ELEVATIONS |

1	G.I. SUBMITTAL	ARY	11-6-23
NO.	REVISION DESCRIPTION:	BY:	DATE:
 CITY OF TRAVERSE CITY ENGINEERING DEPARTMENT 200 BOARDMAN AVE. TRAVERSE CITY, MI. 49684			
DRAWING TITLE:			
GRADING PLAN (8+00 TO STA. 16+00)			
SCALES: VERTICAL: N / A HORIZONTAL: 1"=20' DATE: FEBRUARY 2024 DESIGNED: ARY DRAWN: JAS APPROVED: ZRC JOB NO. 214685		SHEET 20 OF 30 SHEETS	

VETERANS DR (66' R.O.W.)

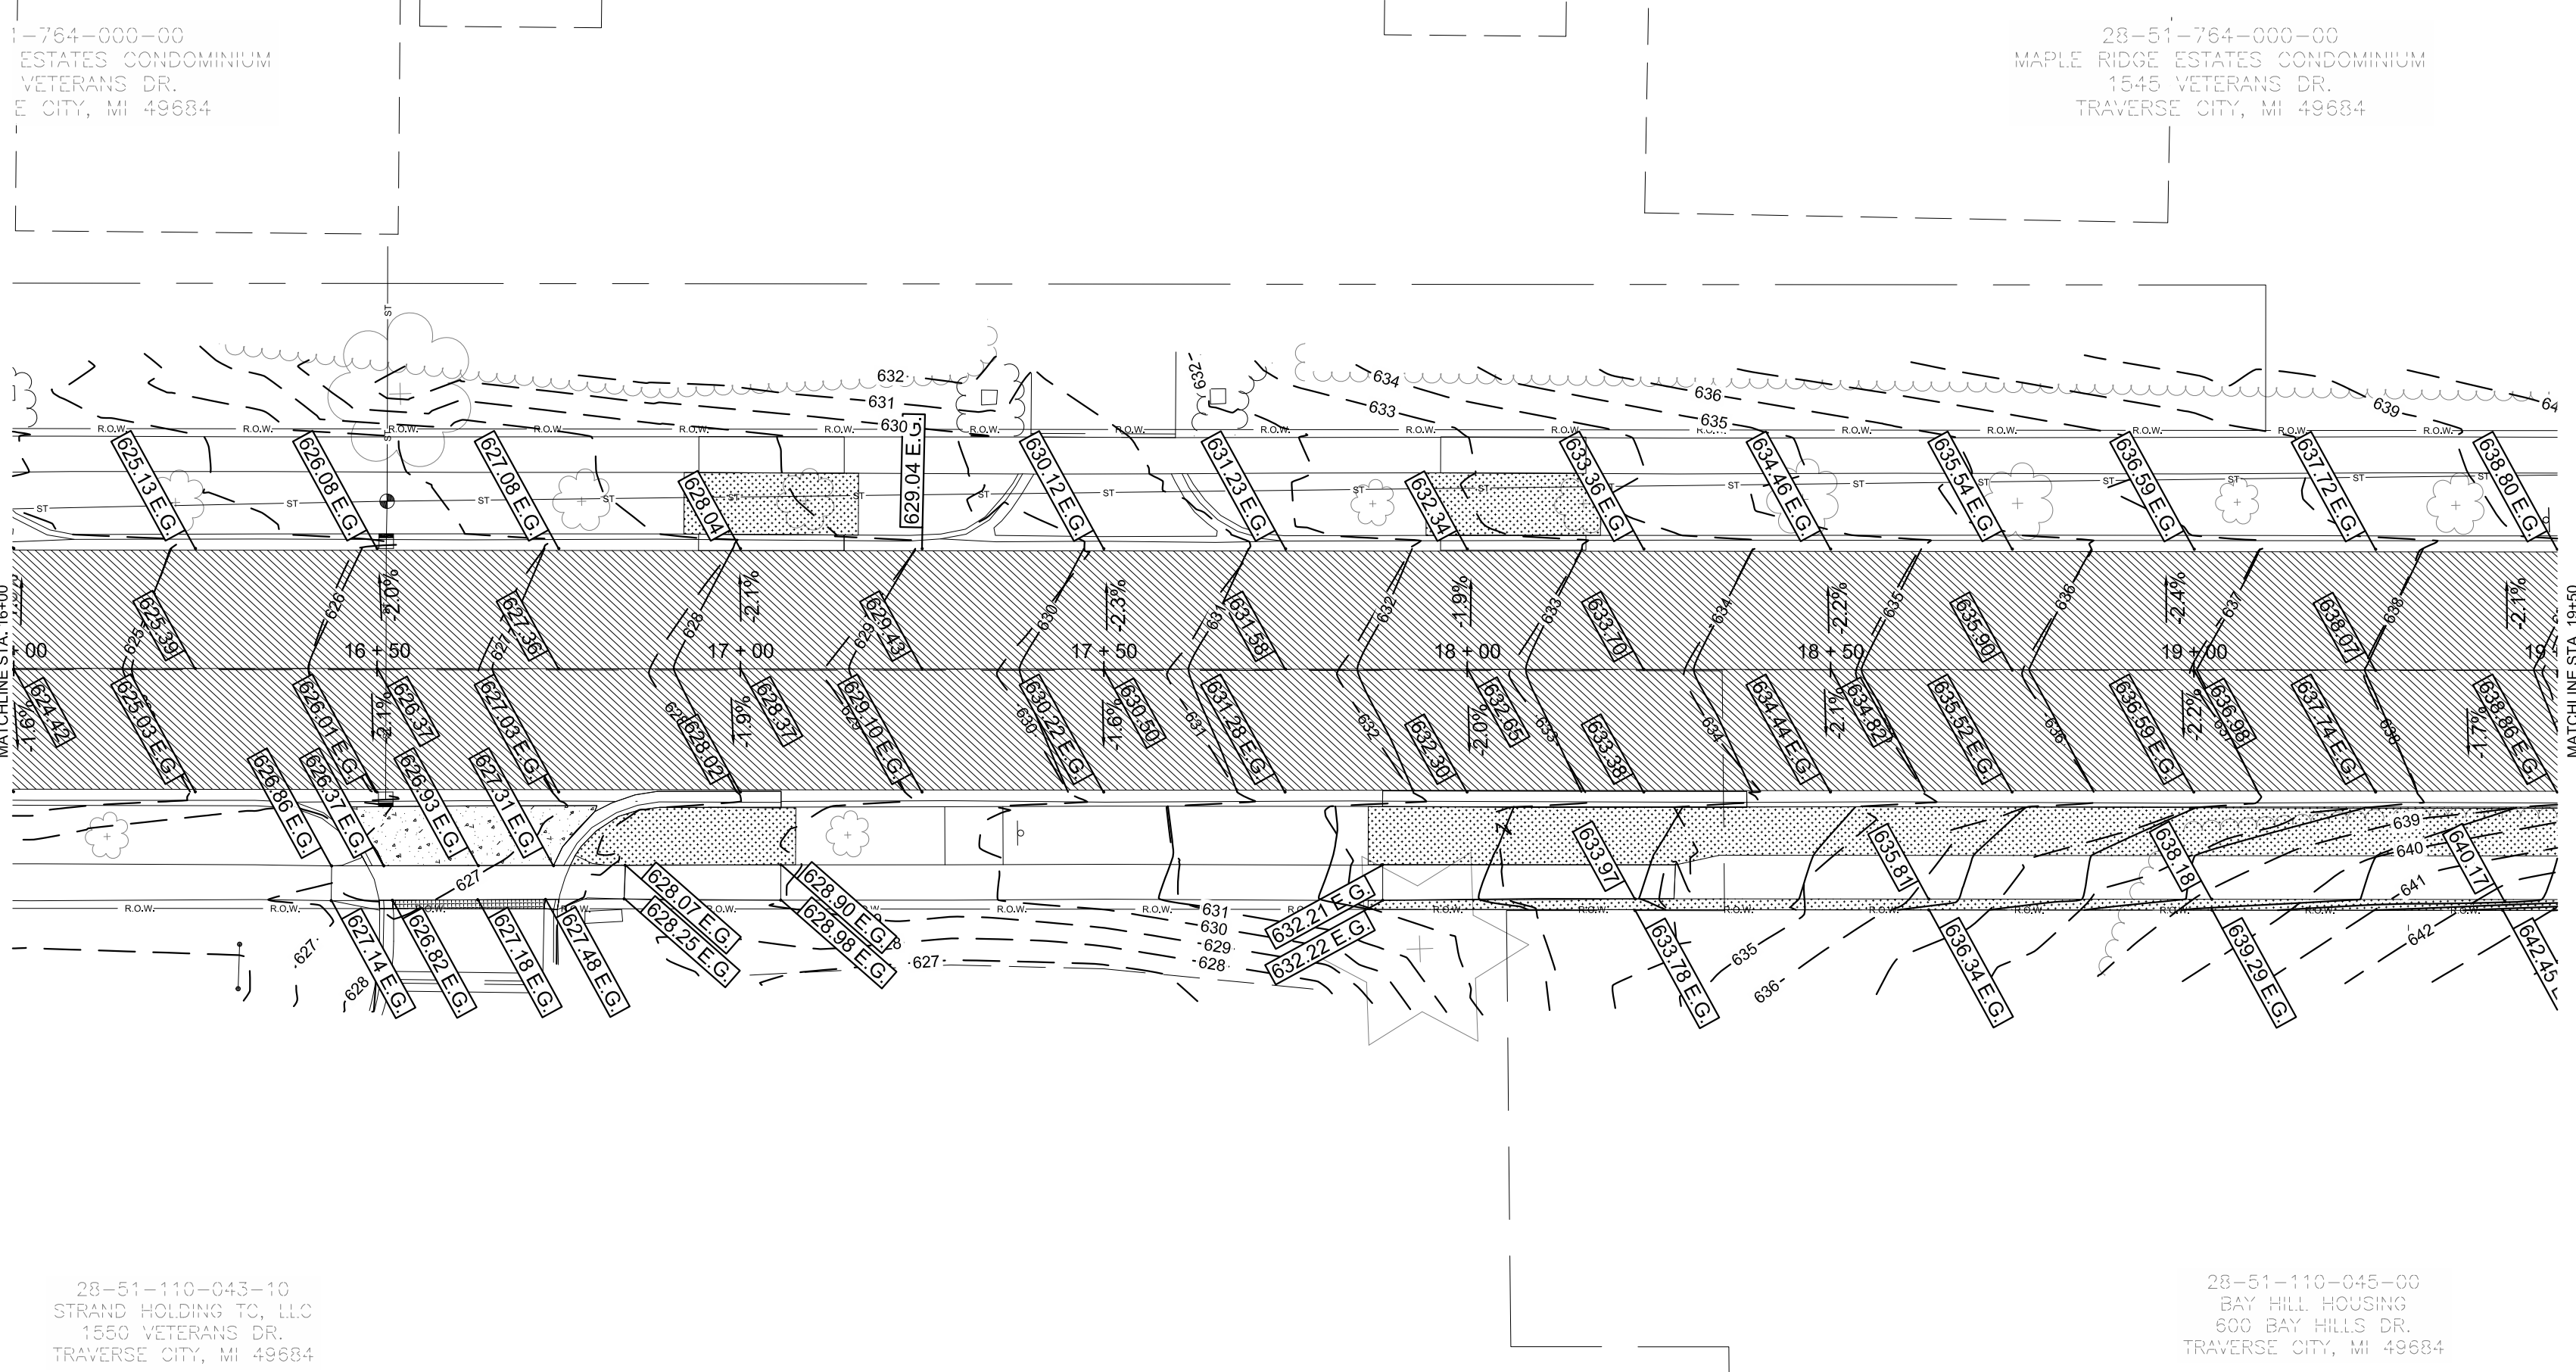


- LEGEND**
- ✱ FOUND EXERTY CORNER
 - △ BENCHMARK
 - SIGN
 - ⊞ GAS BOX
 - ⊞ UTILITY POLE
 - ⊞ GUY WIRE
 - ⊞ WATER VALVE
 - ⊞ PED LIGHT POLE
 - ⊞ ELECTRIC RISER
 - ⊞ TELEPHONE RISER/BOX
 - FIRE HYDRANT
 - ⊞ CATCHBASIN
 - ⊞ BEEHIVE GRATE CATCHBASIN
 - ⊞ STORM MANHOLE
 - ⊞ SANITARY MANHOLE
 - ⊞ DECIDUOUS TREE
 - ⊞ CONIFEROUS TREE
 - ⊞ TREE LINE
 - ⊞ SHRUB LINE
 - ⊞ OVERHEAD ELECTRIC
 - ⊞ UNDERGROUND ELECTRIC
 - ⊞ OVERHEAD TELEPHONE
 - ⊞ UNDERGROUND TELEPHONE
 - ⊞ OVERHEAD CABLE TV
 - ⊞ UNDERGROUND CABLE TV
 - ⊞ SANITARY SEWER
 - ⊞ STORM SEWER
 - ⊞ WATERMAIN
 - ⊞ GUARDRAIL
 - ⊞ FENCE
 - ⊞ TOP/BOTTOM OF SLOPE
 - ⊞ RIGHT-OF-WAY
 - ⊞ EXISTING ELEVATIONS
 - ⊞ PROPOSED ELEVATIONS

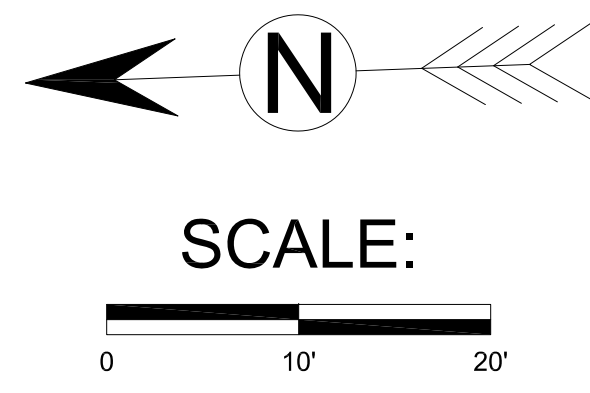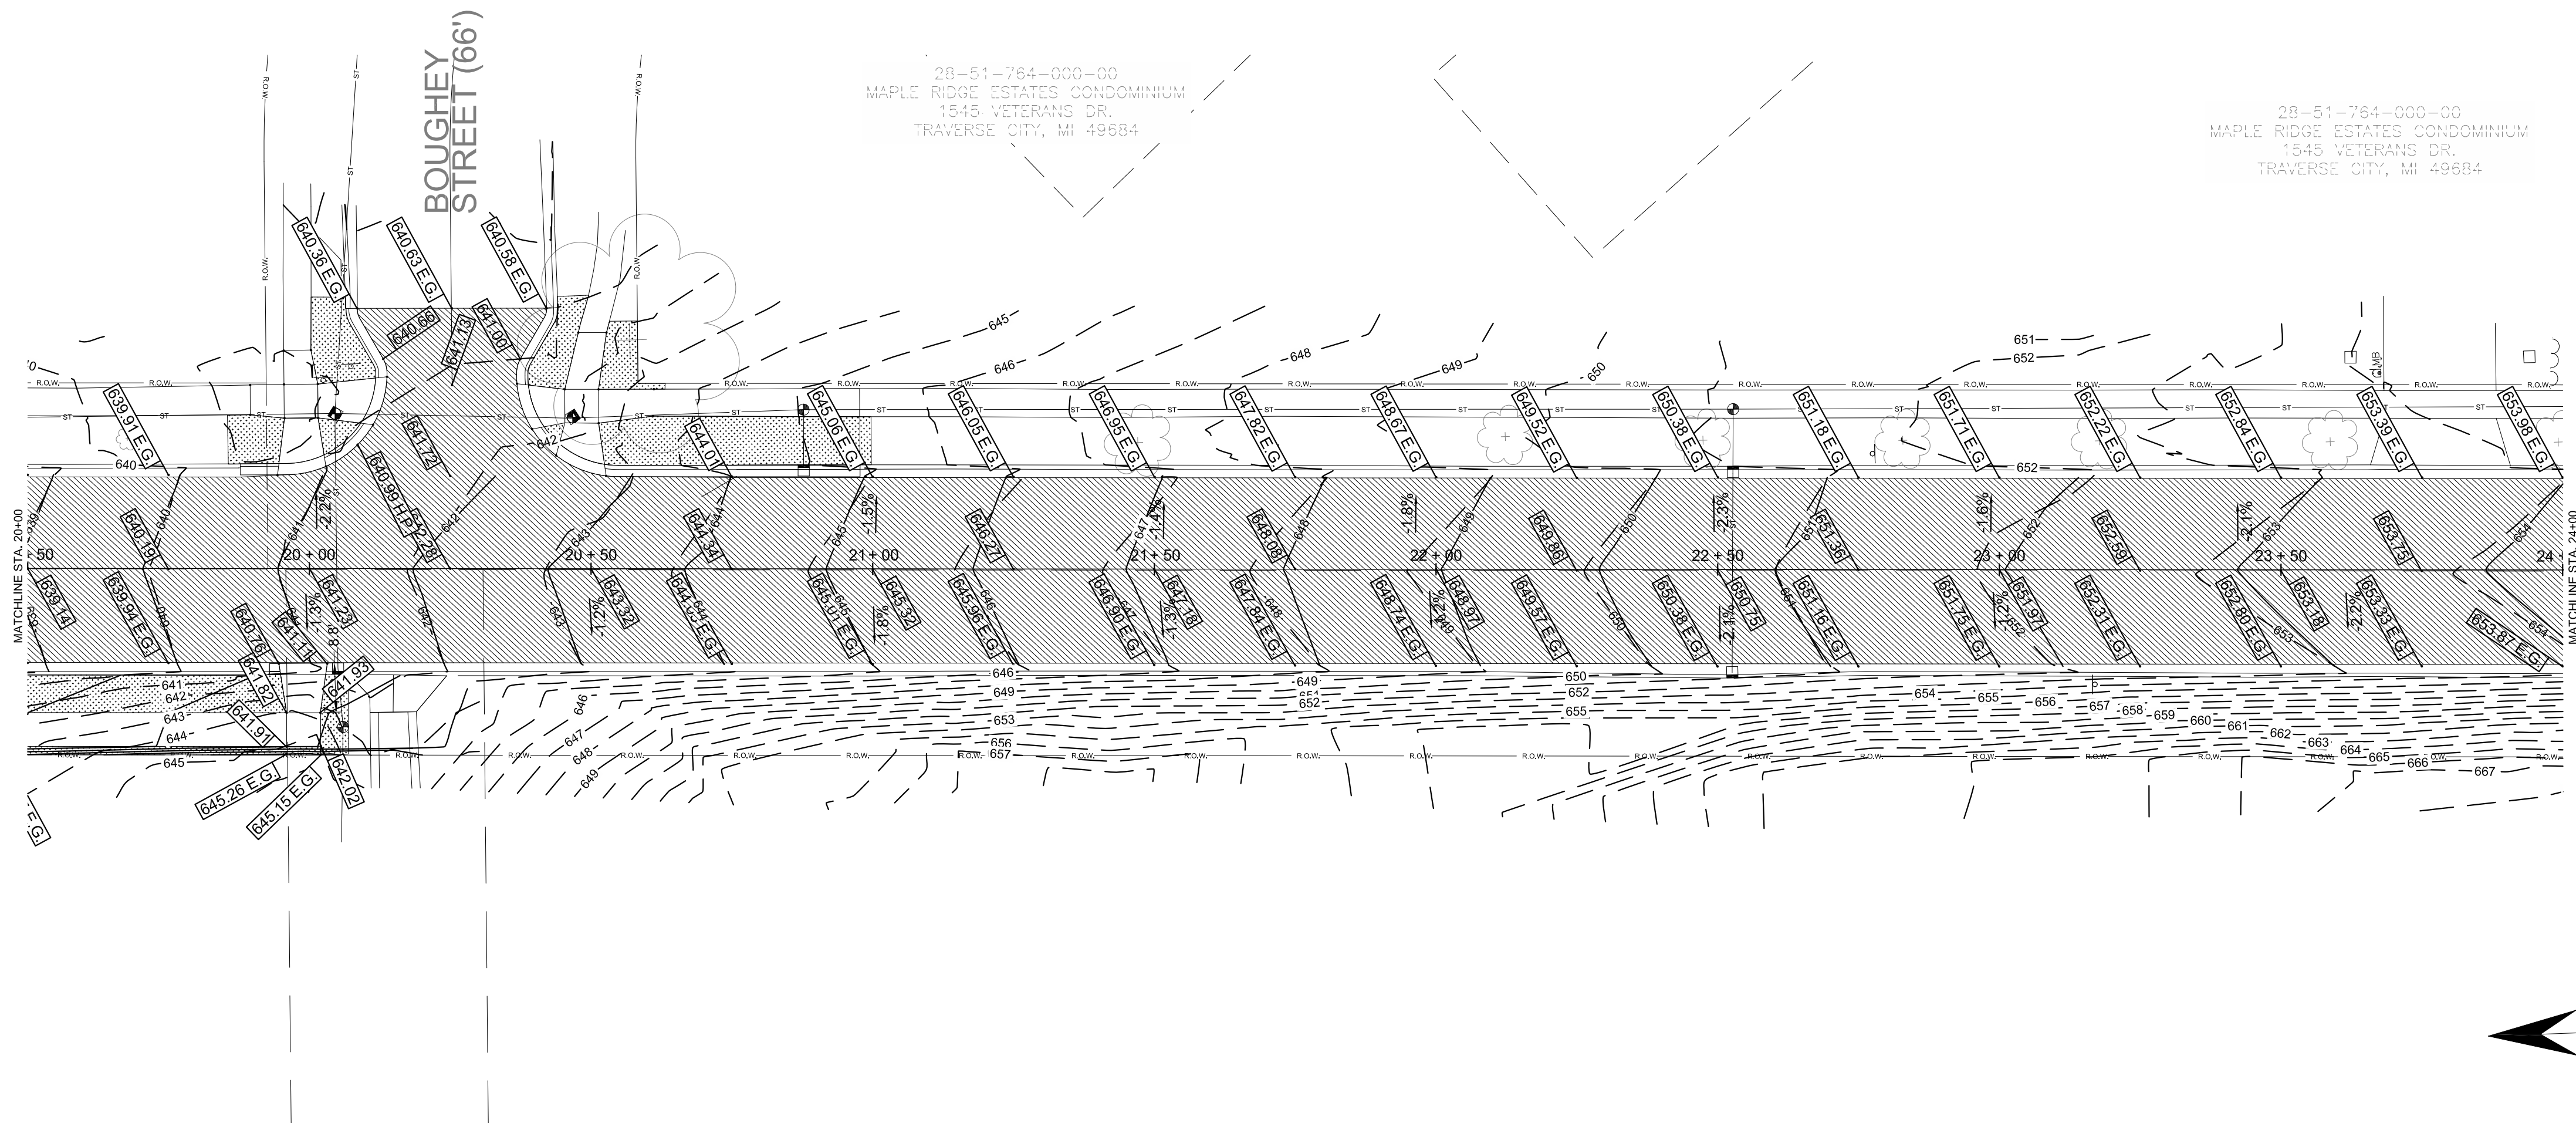


1	G.I. SUBMITTAL	ARY	11-6-23
NO.	REVISION DESCRIPTION:	BY:	DATE:
 CITY OF TRAVERSE CITY ENGINEERING DEPARTMENT 400 BOARDMAN AVE. TRAVERSE CITY, MI. 49684			
DRAWING TITLE:			
GRADING PLAN (16+00 TO STA. 24+00)			
SCALES: VERTICAL: N / A HORIZONTAL: 1"=20' DATE: FEBRUARY 2024 DESIGNED: ZRC DRAWN: JAS APPROVED: ARY JOB NO. 214685		SHEET 21 OF 30 SHEETS	




VETERANS DR (66' R.O.W.)

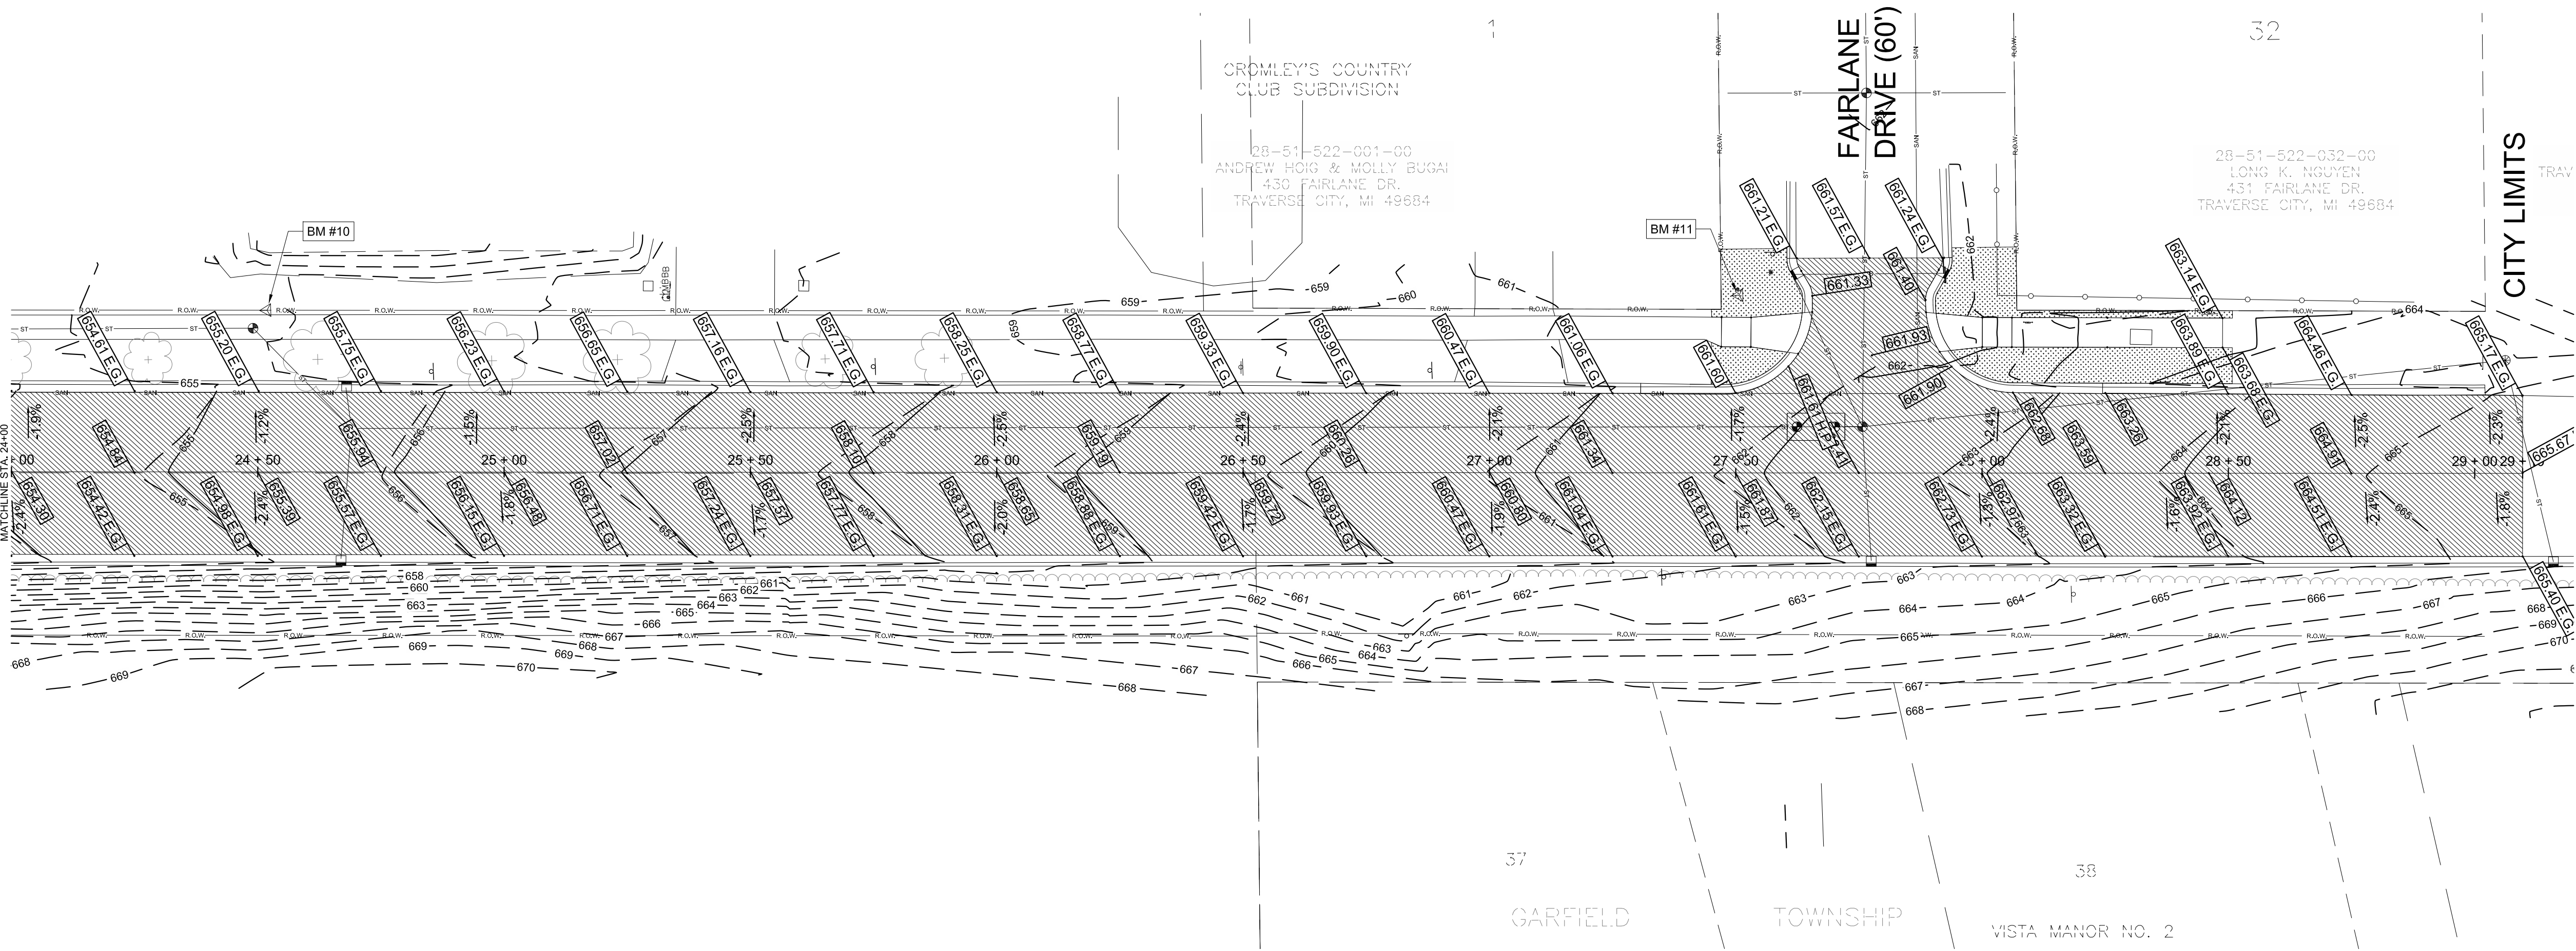

- LEGEND**
- FOUND EXERTY CORNER
 - BENCHMARK
 - SIGN
 - GAS BOX
 - UTILITY POLE
 - GUY WIRE
 - WATER VALVE
 - PED LIGHT POLE
 - ELECTRIC RISER
 - TELEPHONE RISER/BOX
 - FIRE HYDRANT
 - CATCHBASIN
 - BEEHIVE GRATE CATCHBASIN
 - STORM MANHOLE
 - SANITARY MANHOLE
 - DECIDUOUS TREE
 - CONIFEROUS TREE
 - TREE LINE
 - SHRUB LINE
 - OE OVERHEAD ELECTRIC
 - UE UNDERGROUND ELECTRIC
 - OT OVERHEAD TELEPHONE
 - UT UNDERGROUND TELEPHONE
 - OC OVERHEAD CABLE TV
 - UC UNDERGROUND CABLE TV
 - SAW SANITARY SEWER
 - ST STORM SEWER
 - W WATERMAIN
 - GUARDRAIL
 - FENCE
 - TOP/BOTTOM OF SLOPE
 - RIGHT-OF-WAY
 - EXISTING ELEVATIONS
 - PROPOSED ELEVATIONS



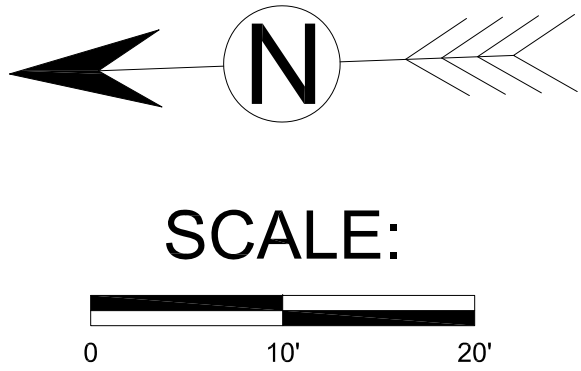


1	G.I. SUBMITTAL	ARY	11-6-23
NO.	REVISION DESCRIPTION:	BY:	DATE:
 CITY OF TRAVERSE CITY ENGINEERING DEPARTMENT 400 BOARDMAN AVE. TRAVERSE CITY, MI. 49684			
DRAWING TITLE:			
GRADING PLAN (24+00 TO P.O.E.)			
SCALES: VERTICAL: N / A HORIZONTAL: 1"=20' DATE: FEBRUARY 2024 DESIGNED: ZRC DRAWN: JAS APPROVED: ZRC JOB NO. 214685			SHEET 22 OF 30 SHEETS

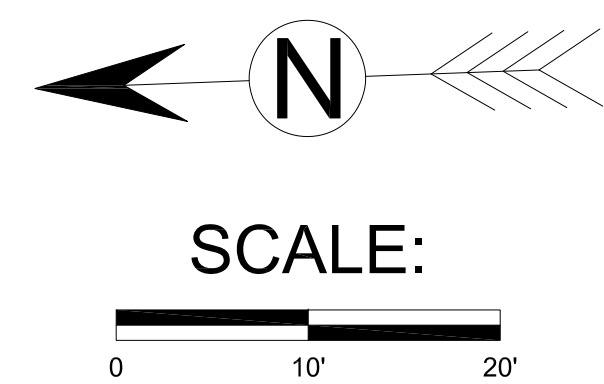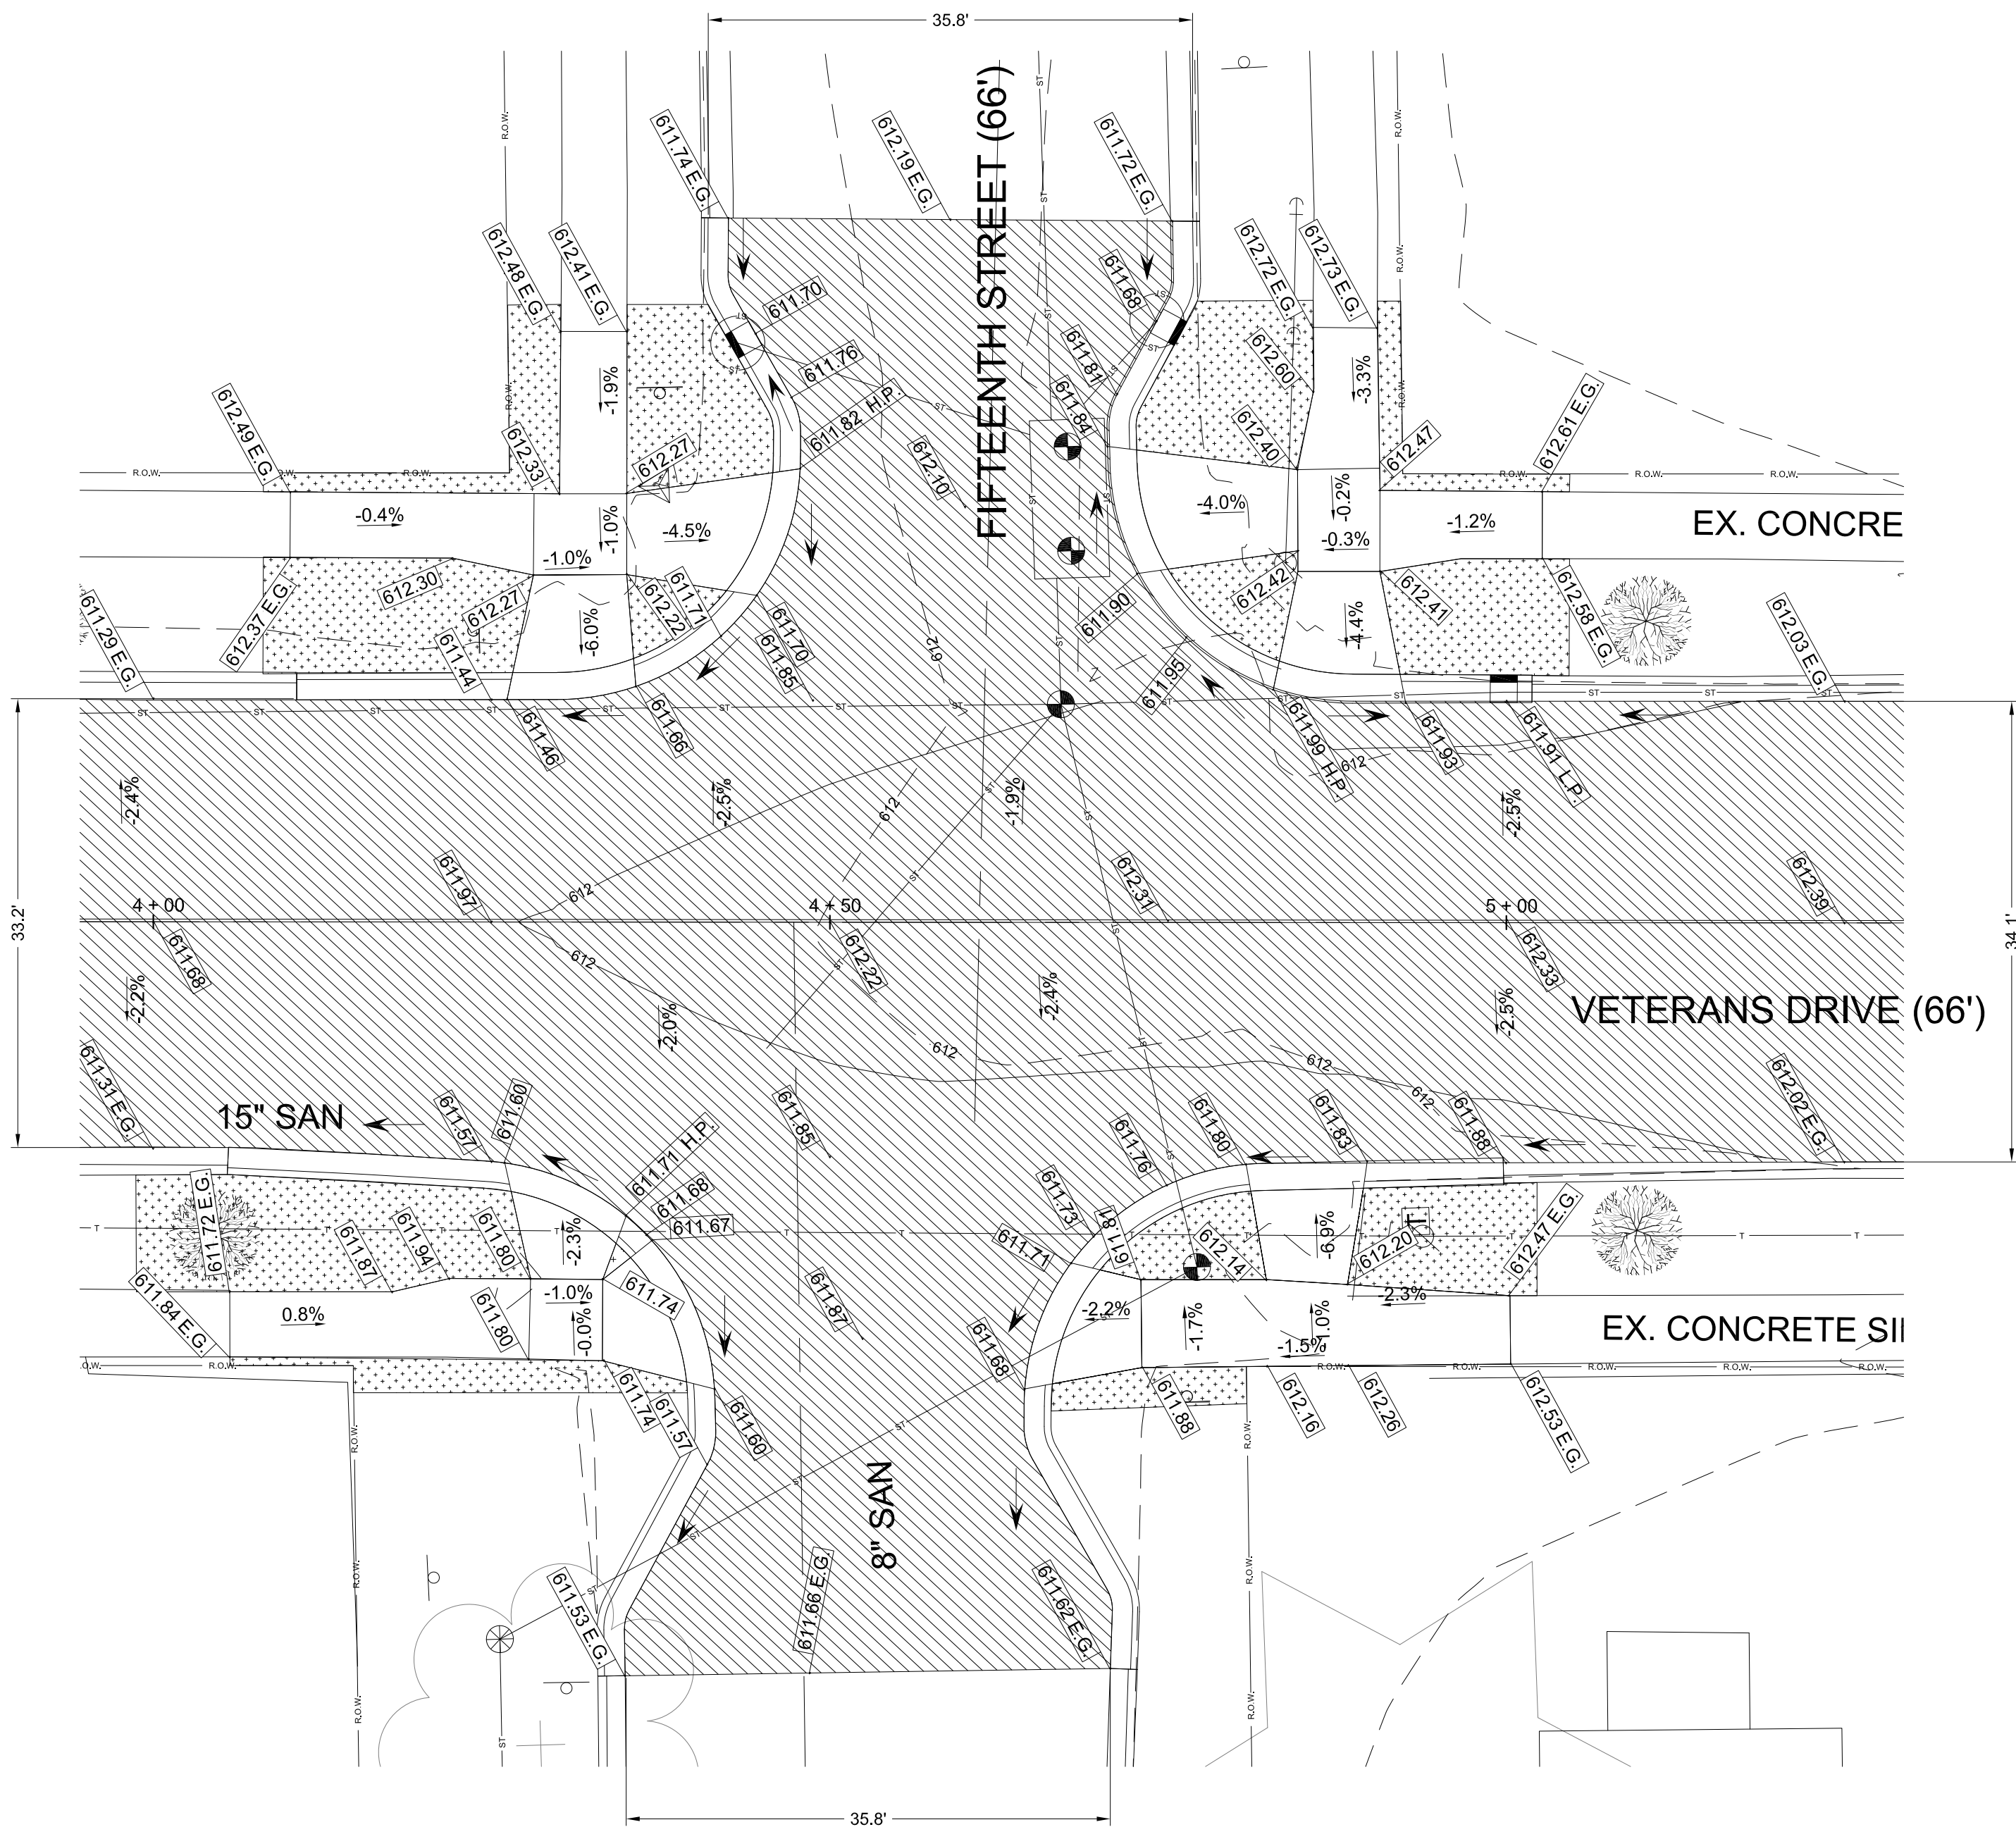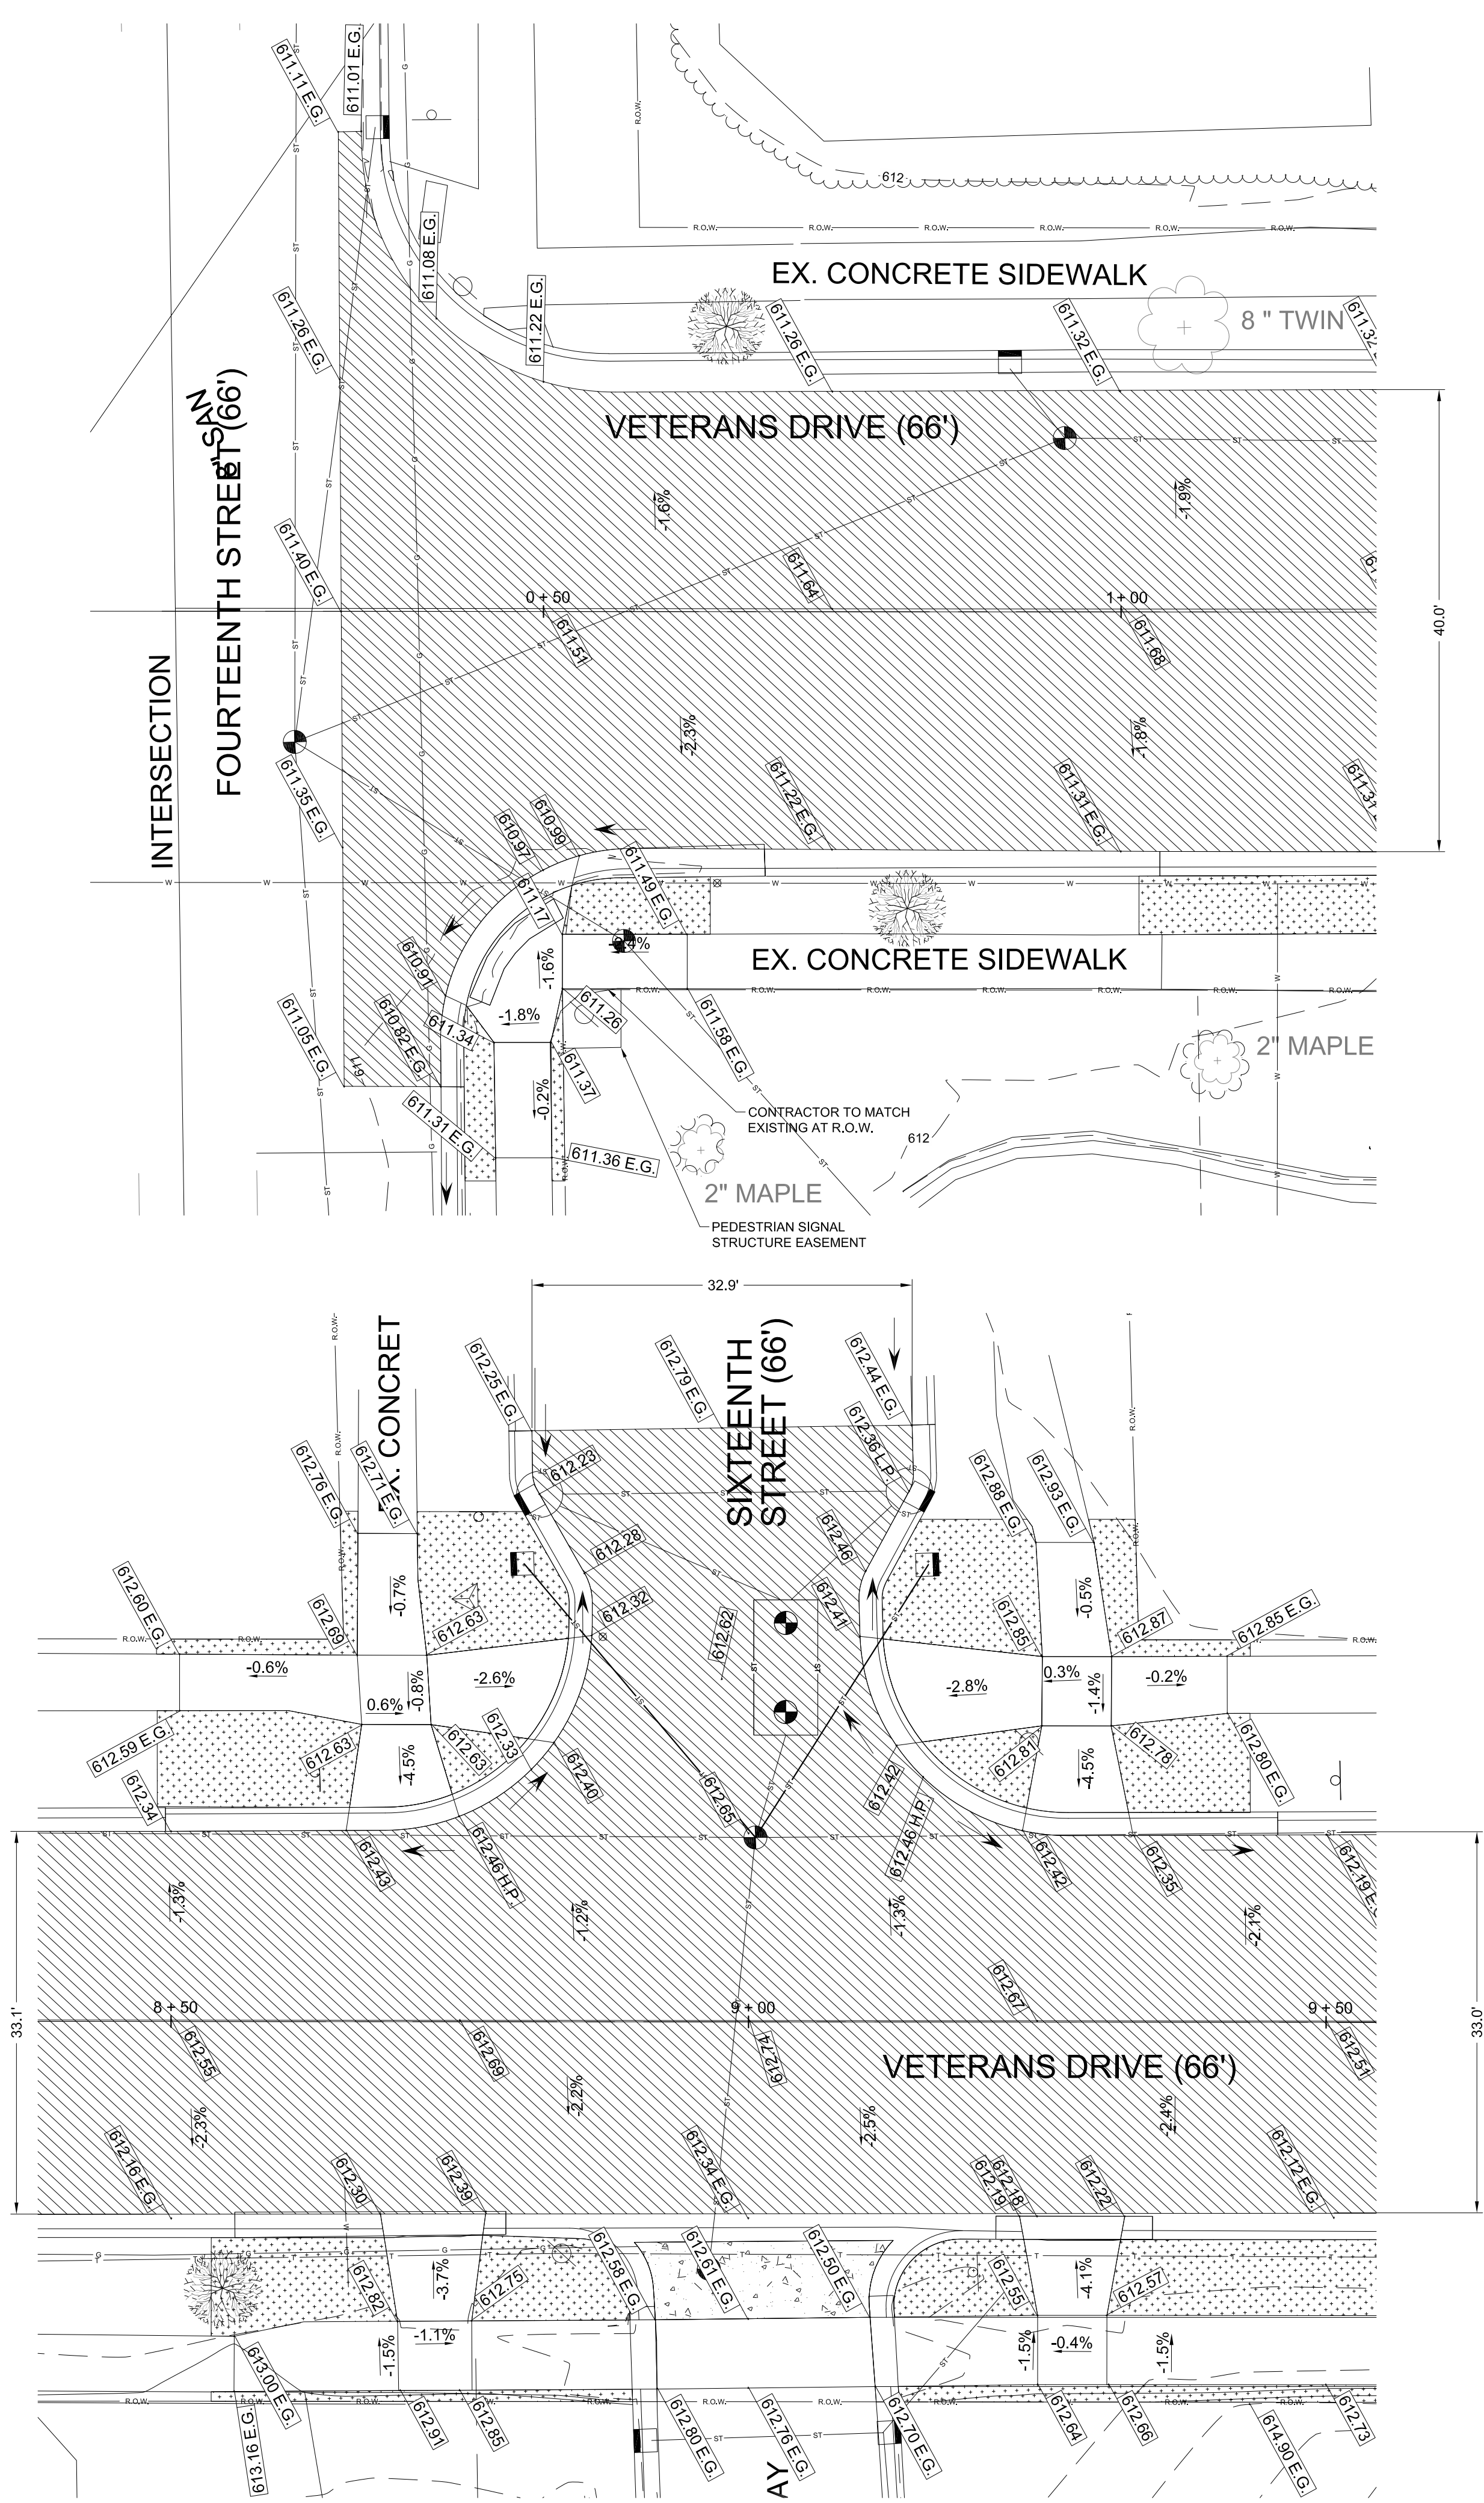

NOTE: ALL PROPOSED ELEVATIONS ARE EDGE OF METAL LOCATION ON THIS SHEET UNLESS OTHERWISE CALLED OUT.

1	G.I. SUBMITTAL	ARY	11-6-23
NO.	REVISION DESCRIPTION:	BY:	DATE:
CITY OF TRAVERSE CITY ENGINEERING DEPARTMENT 400 BOARDMAN AVE. TRAVERSE CITY, MI. 49684			
DRAWING TITLE: VETERANS DRIVE INTERSECTION GRADING (P.O.B. TO STA. 4+00)			
SCALES: VERTICAL: N / A HORIZONTAL: 1"=20'		SHEET 23 OF 30 SHEETS	
DATE: FEBRUARY 2024		DESIGNED: ZRC	
DRAWN: JAS		APPROVED: ARY	
JOB NO. 214685			

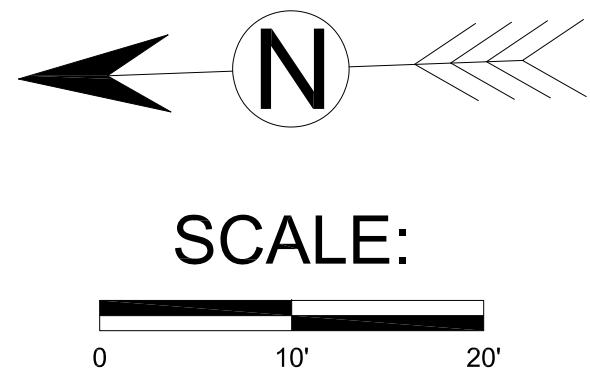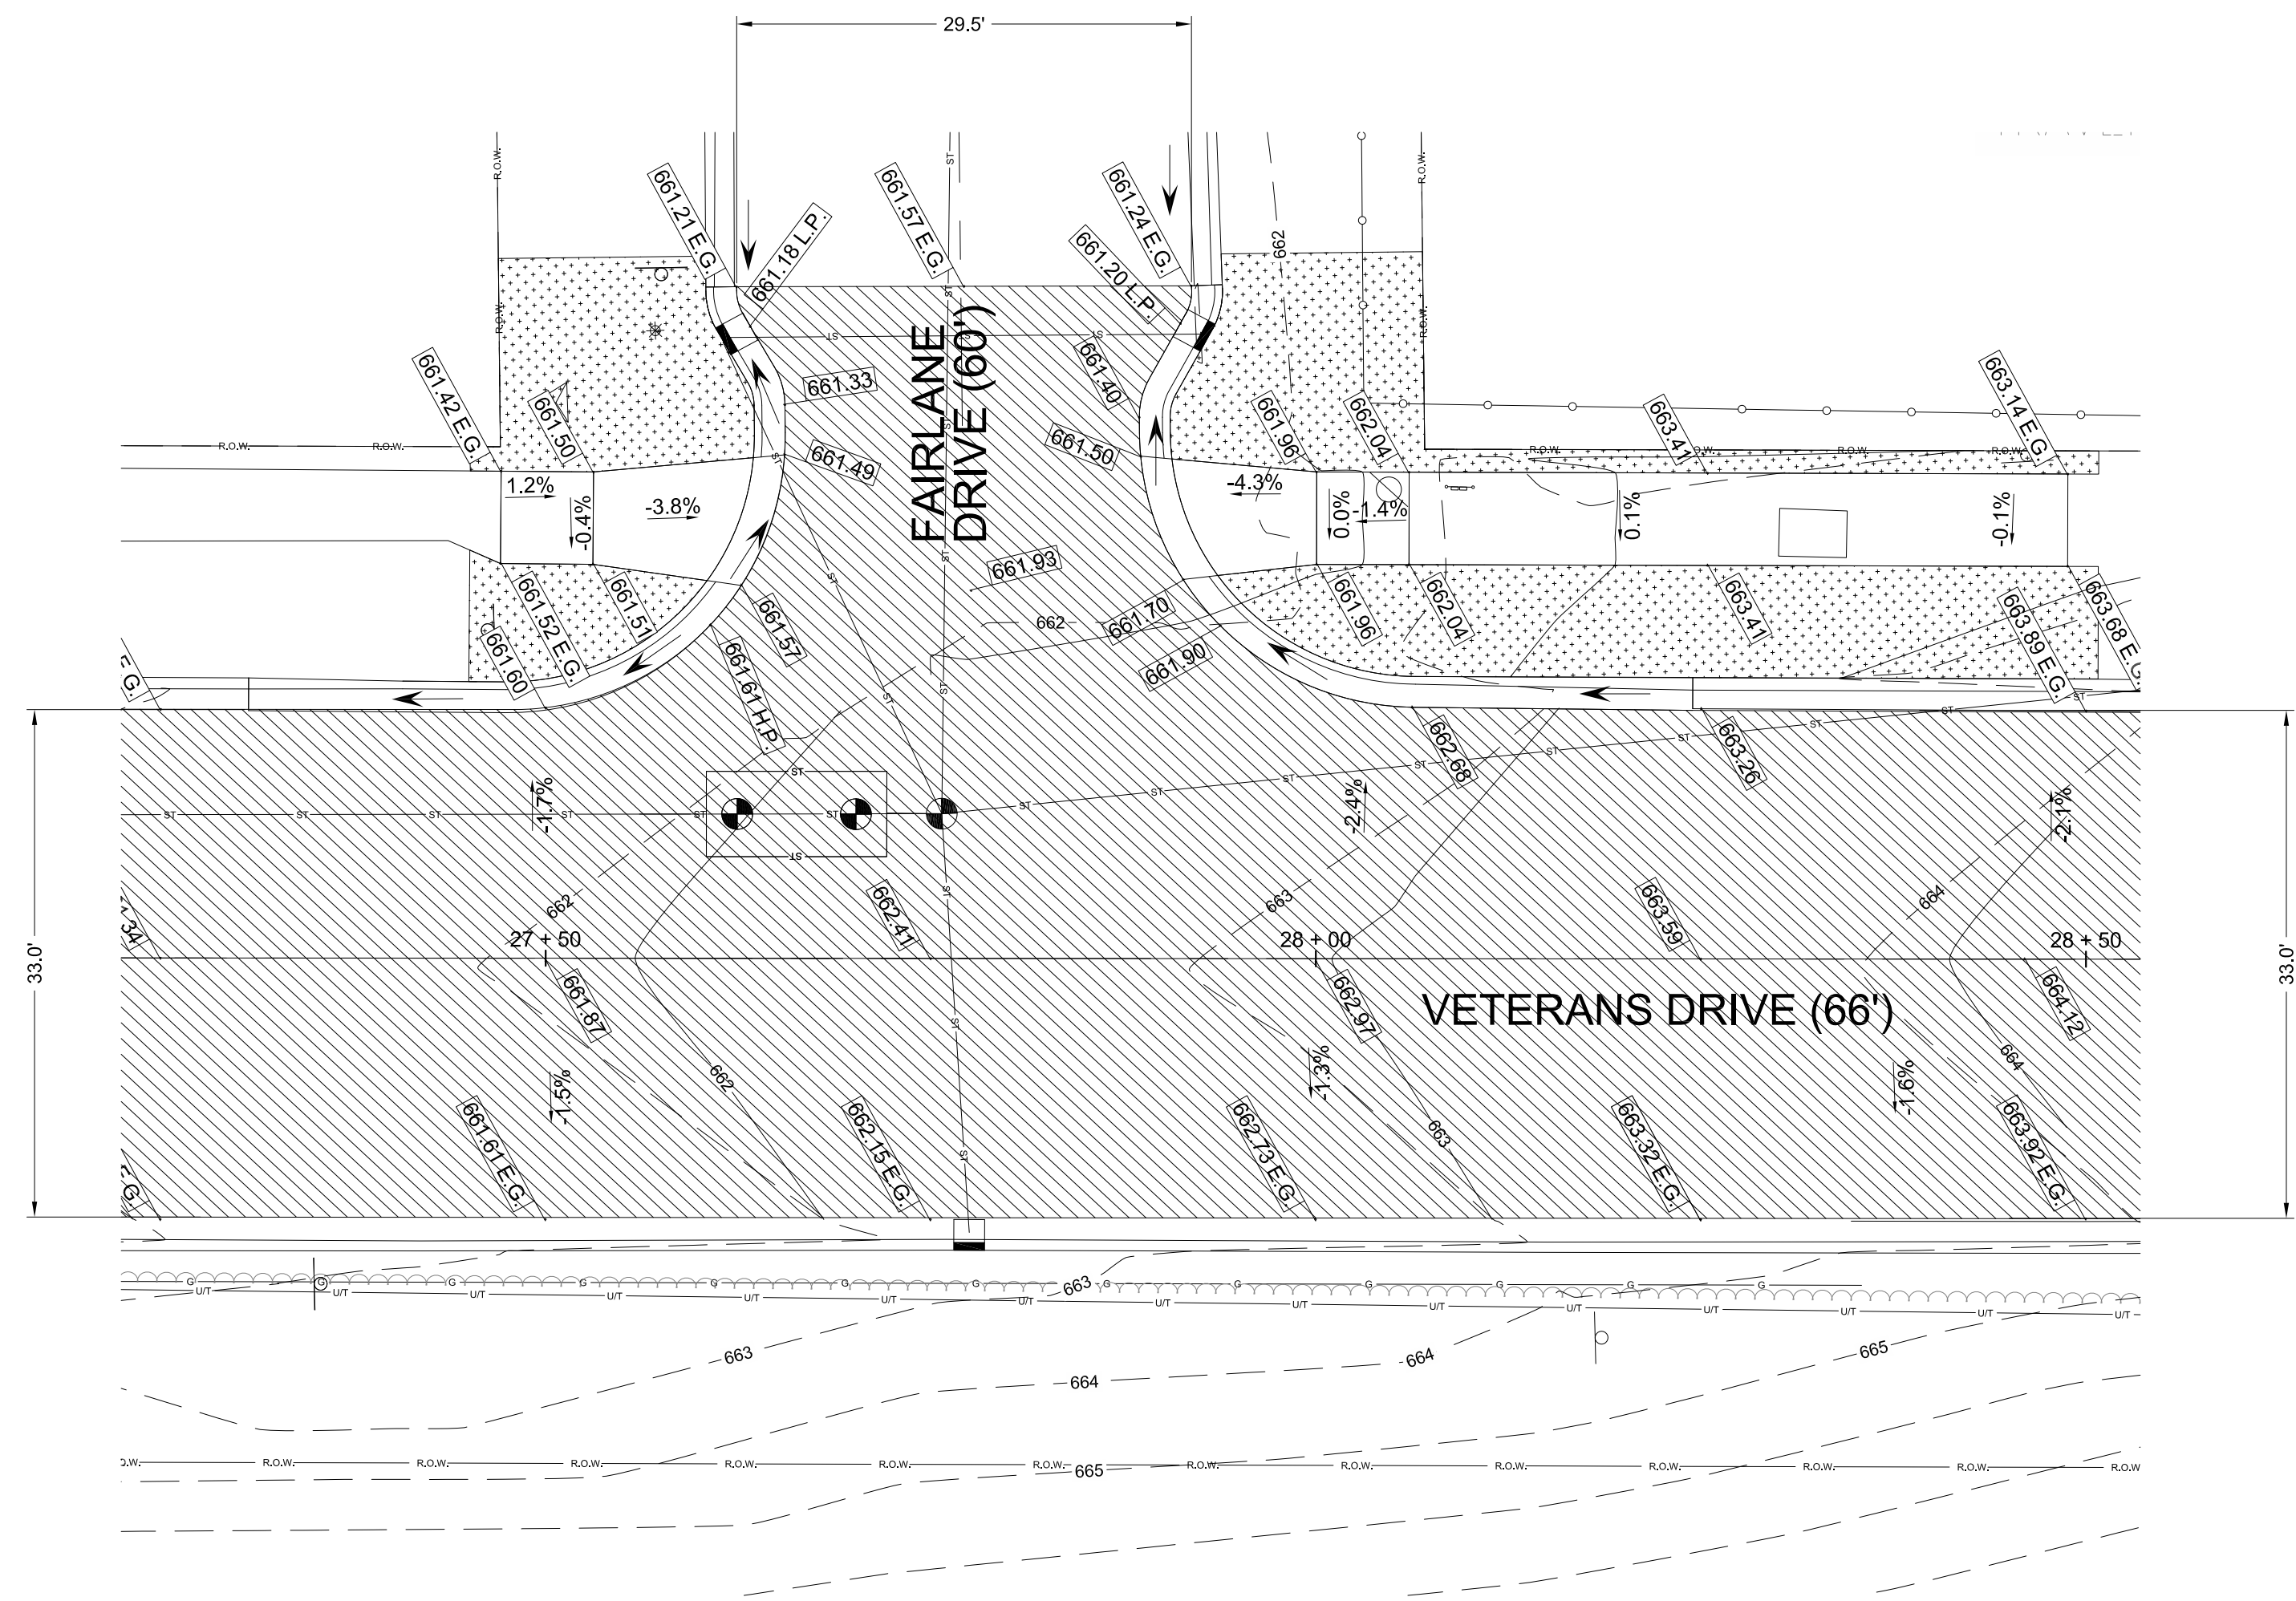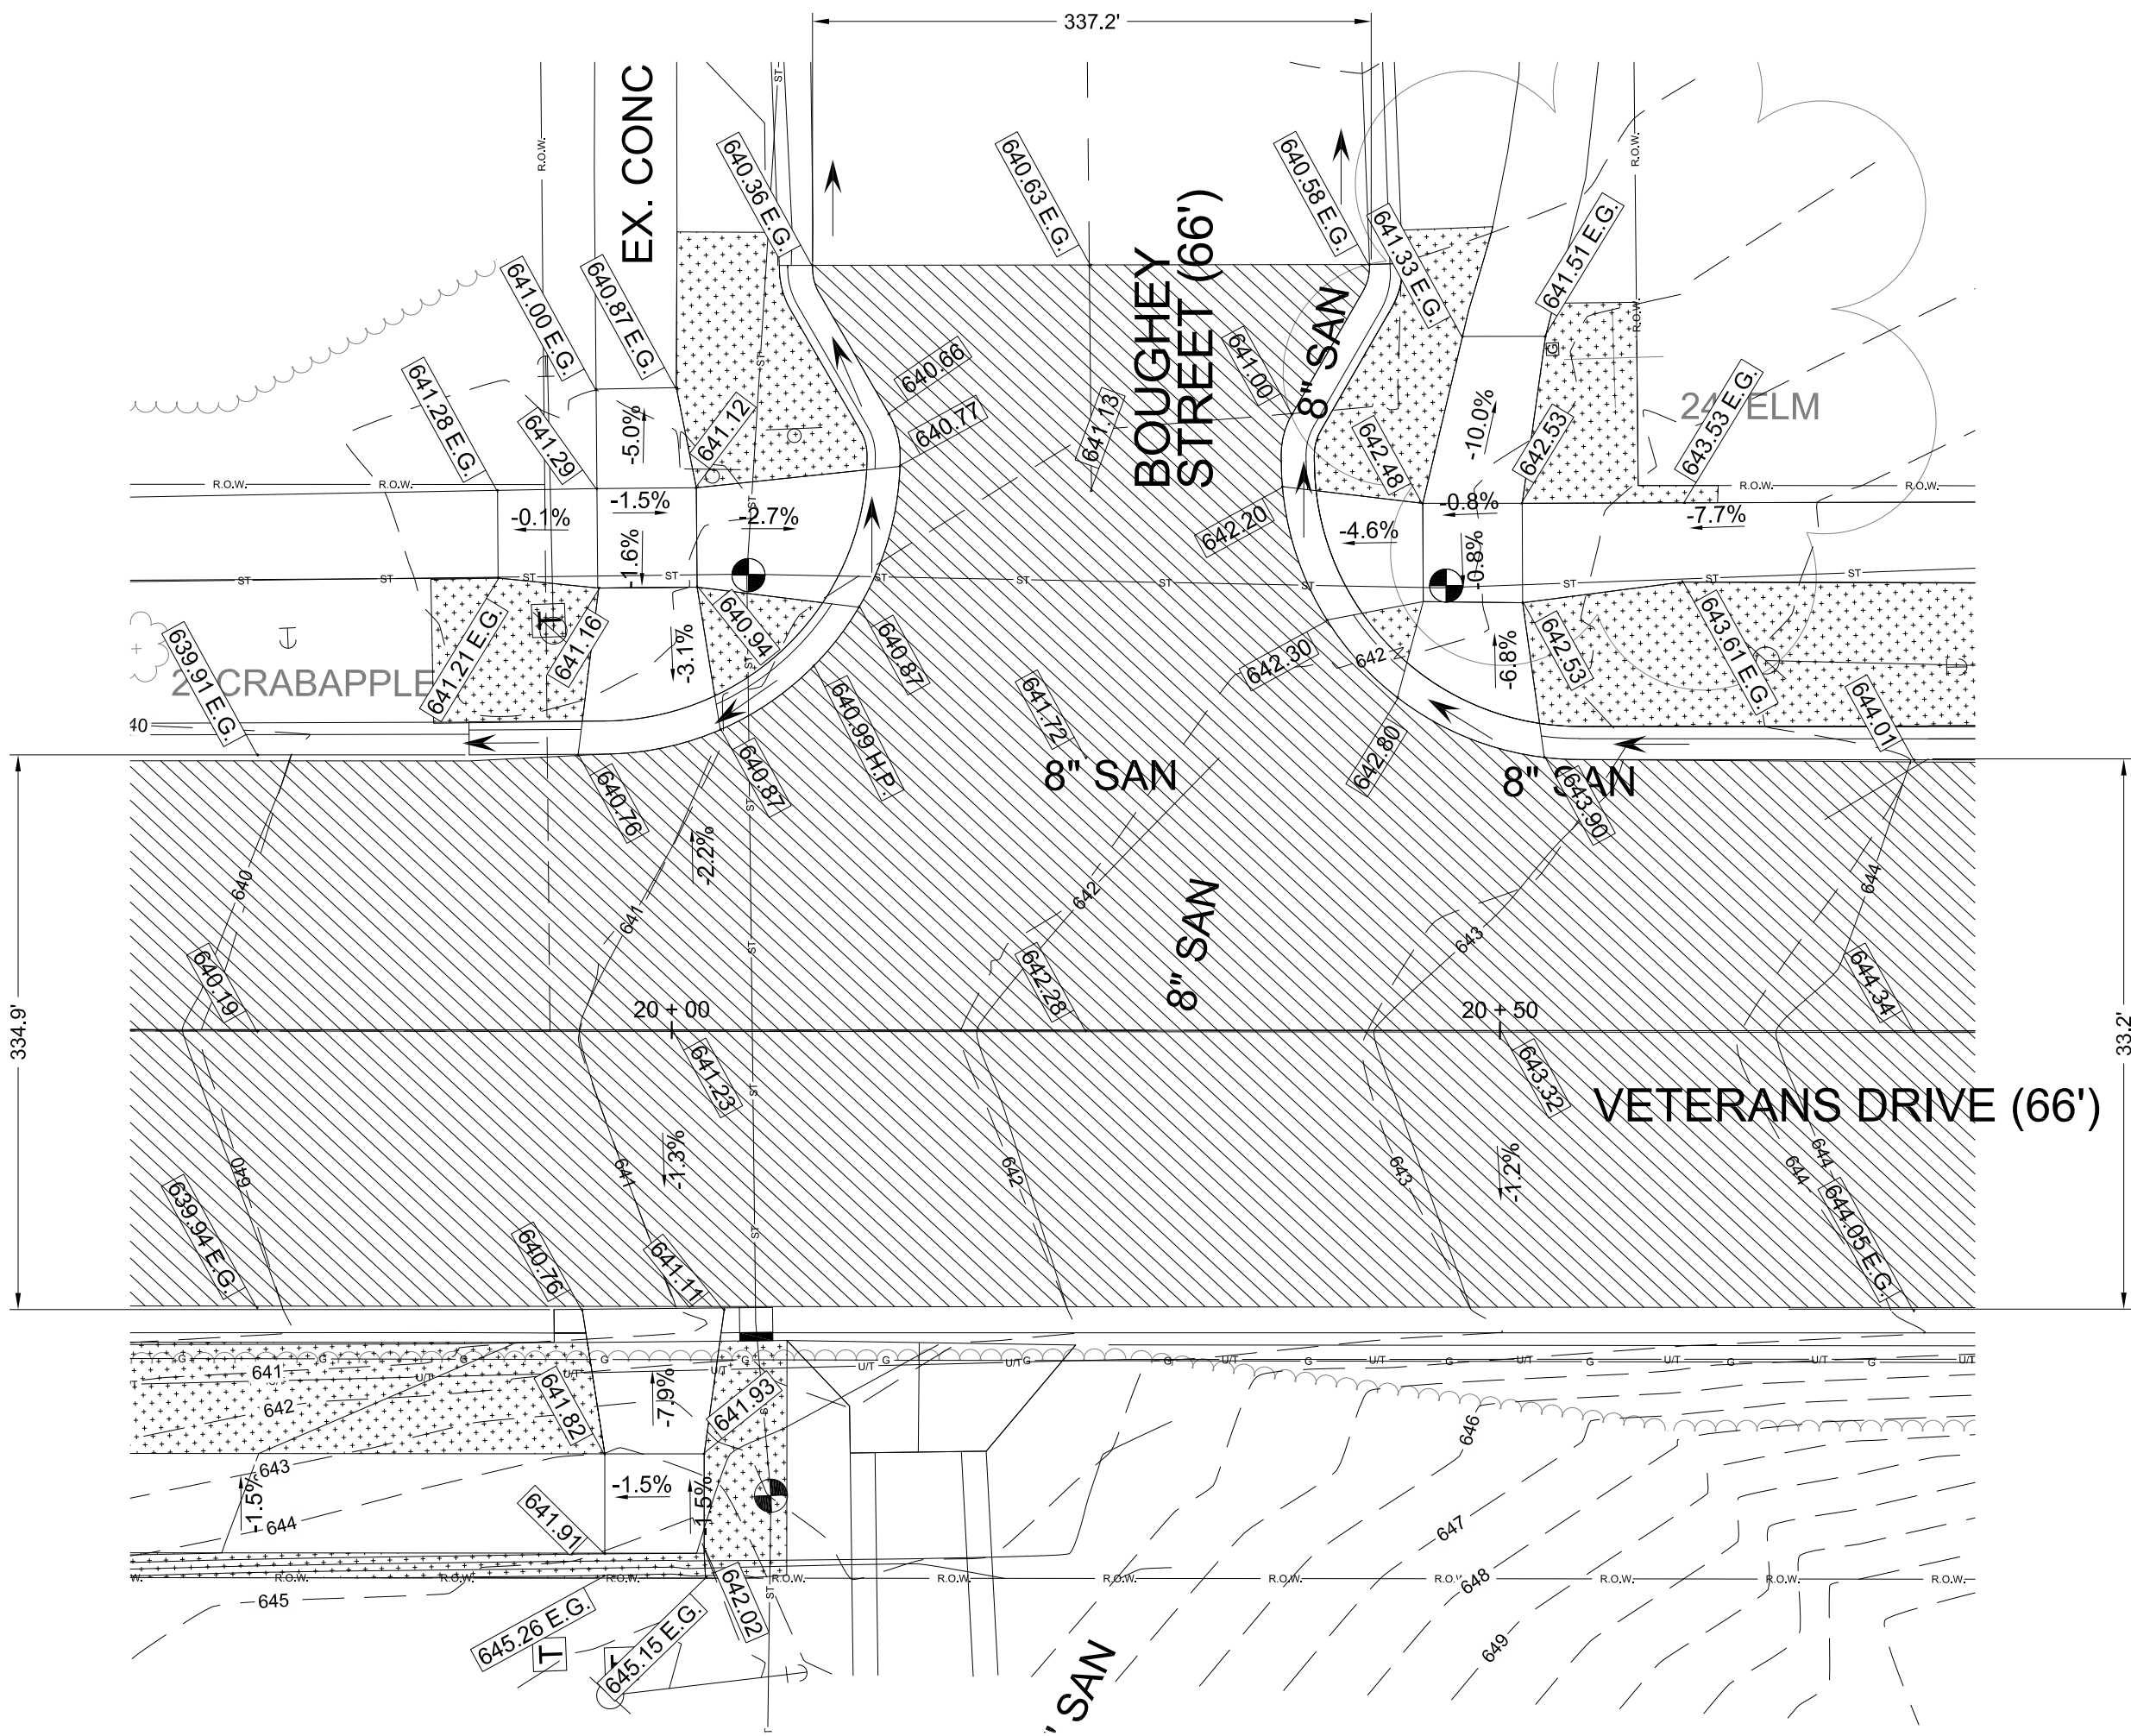


NOTE: ALL PROPOSED ELEVATIONS ARE EDGE OF METAL LOCATION ON THIS SHEET UNLESS OTHERWISE CALLED OUT.

1	G.I. SUBMITTAL	ARY	11-6-23
NO.	REVISION DESCRIPTION:	BY:	DATE:
CITY OF TRAVERSE CITY ENGINEERING DEPARTMENT 400 BOARDMAN AVE. TRAVERSE CITY, MI. 49684			
DRAWING TITLE: VETERANS DRIVE INTERSECTION GRADING (4+00 TO STA. P.O.E.)			
SCALES: VERTICAL: N / A HORIZONTAL: 1"=20'		SHEET 24 OF 30 SHEETS	
DATE: FEBRUARY 2024		DESIGNED: ZRC	
DRAWN: JAS		APPROVED: ARY	
JOB NO. 214685			



VETERANS DR. (66' R.O.W.)

ESTIMATED SIGN, TYPE III A QUANTITIES THIS SHEET						
SYMBOL	LABEL	DIMENSION	AREA (SFT)	SURFACE FACES	QUANTITY	SUBTOTAL
	R1-1	30"x30"	6.25	1	2	12.5
	R8-3a	12"x12"	1.0	1	1	2
	D3-1	30"x9"	1.875	2	2	7.5
	D3-1	30"x9"	1.875	2	2	7.5
					TOTAL	29.5

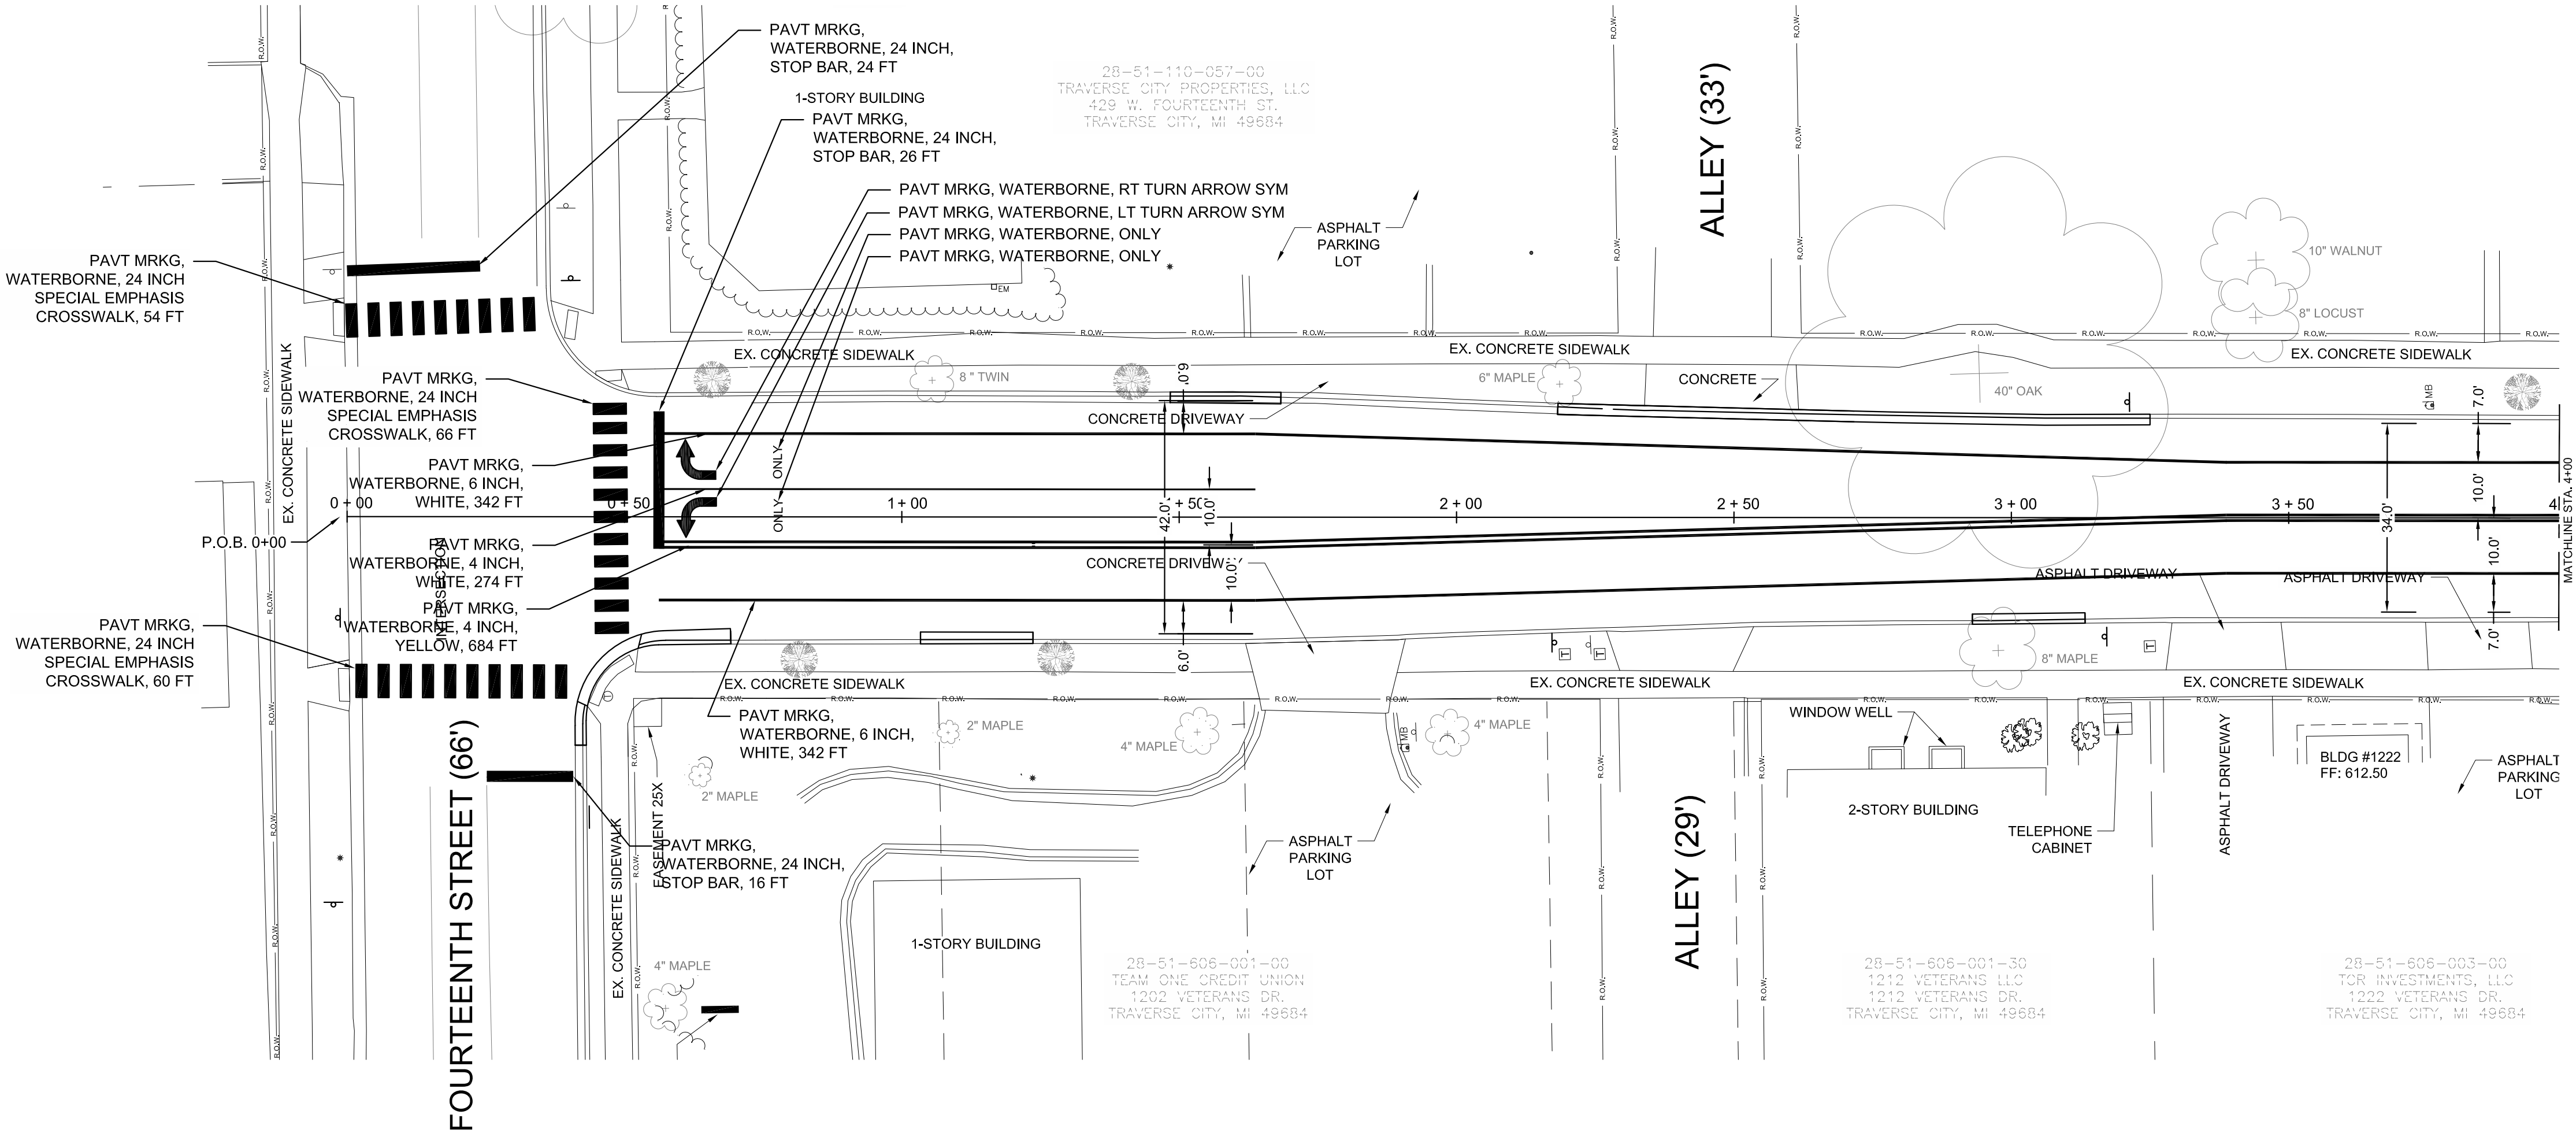

QUANTITY DESCRIPTION THIS SHEET		
ITEM DESCRIPTION	UNIT	TOTAL
POST, STEEL, 3 LB (14 FOOT)	FT	42
SIGN, TYPE III A	SFT	22
RECESSING PAVEMENT MARKINGS, LONGIT	FT	2946
PAVT MRKG, WATERBORNE, 4 INCH, WHITE	FT	272
PAVT MRKG, WATERBORNE, 6 INCH, WHITE	FT	1418
PAVT MRKG, WATERBORNE, 4 INCH, YELLOW	FT	1418
PAVT MRKG, WATERBORNE, 24 INCH, STOPBAR	FT	88
PAVT MRKG, WATERBORNE, 24 INCH, SPECIAL EMPHASIS CROSSWALK	FT	360
PAVT MRKG, WATERBORNE, LT TURN ARROW SYM	EA	1
PAVT MRKG, WATERBORNE, RT TURN ARROW SYM	EA	1
PAVT MRKG, WATERBORNE, LT TURN ARROW SYM	EA	2

NOTES:
1. ALL PERMANENT SIGNS SHALL HAVE HIGH INTENSITY SHEETING.

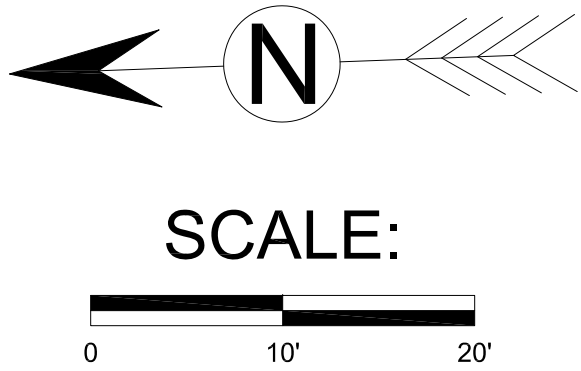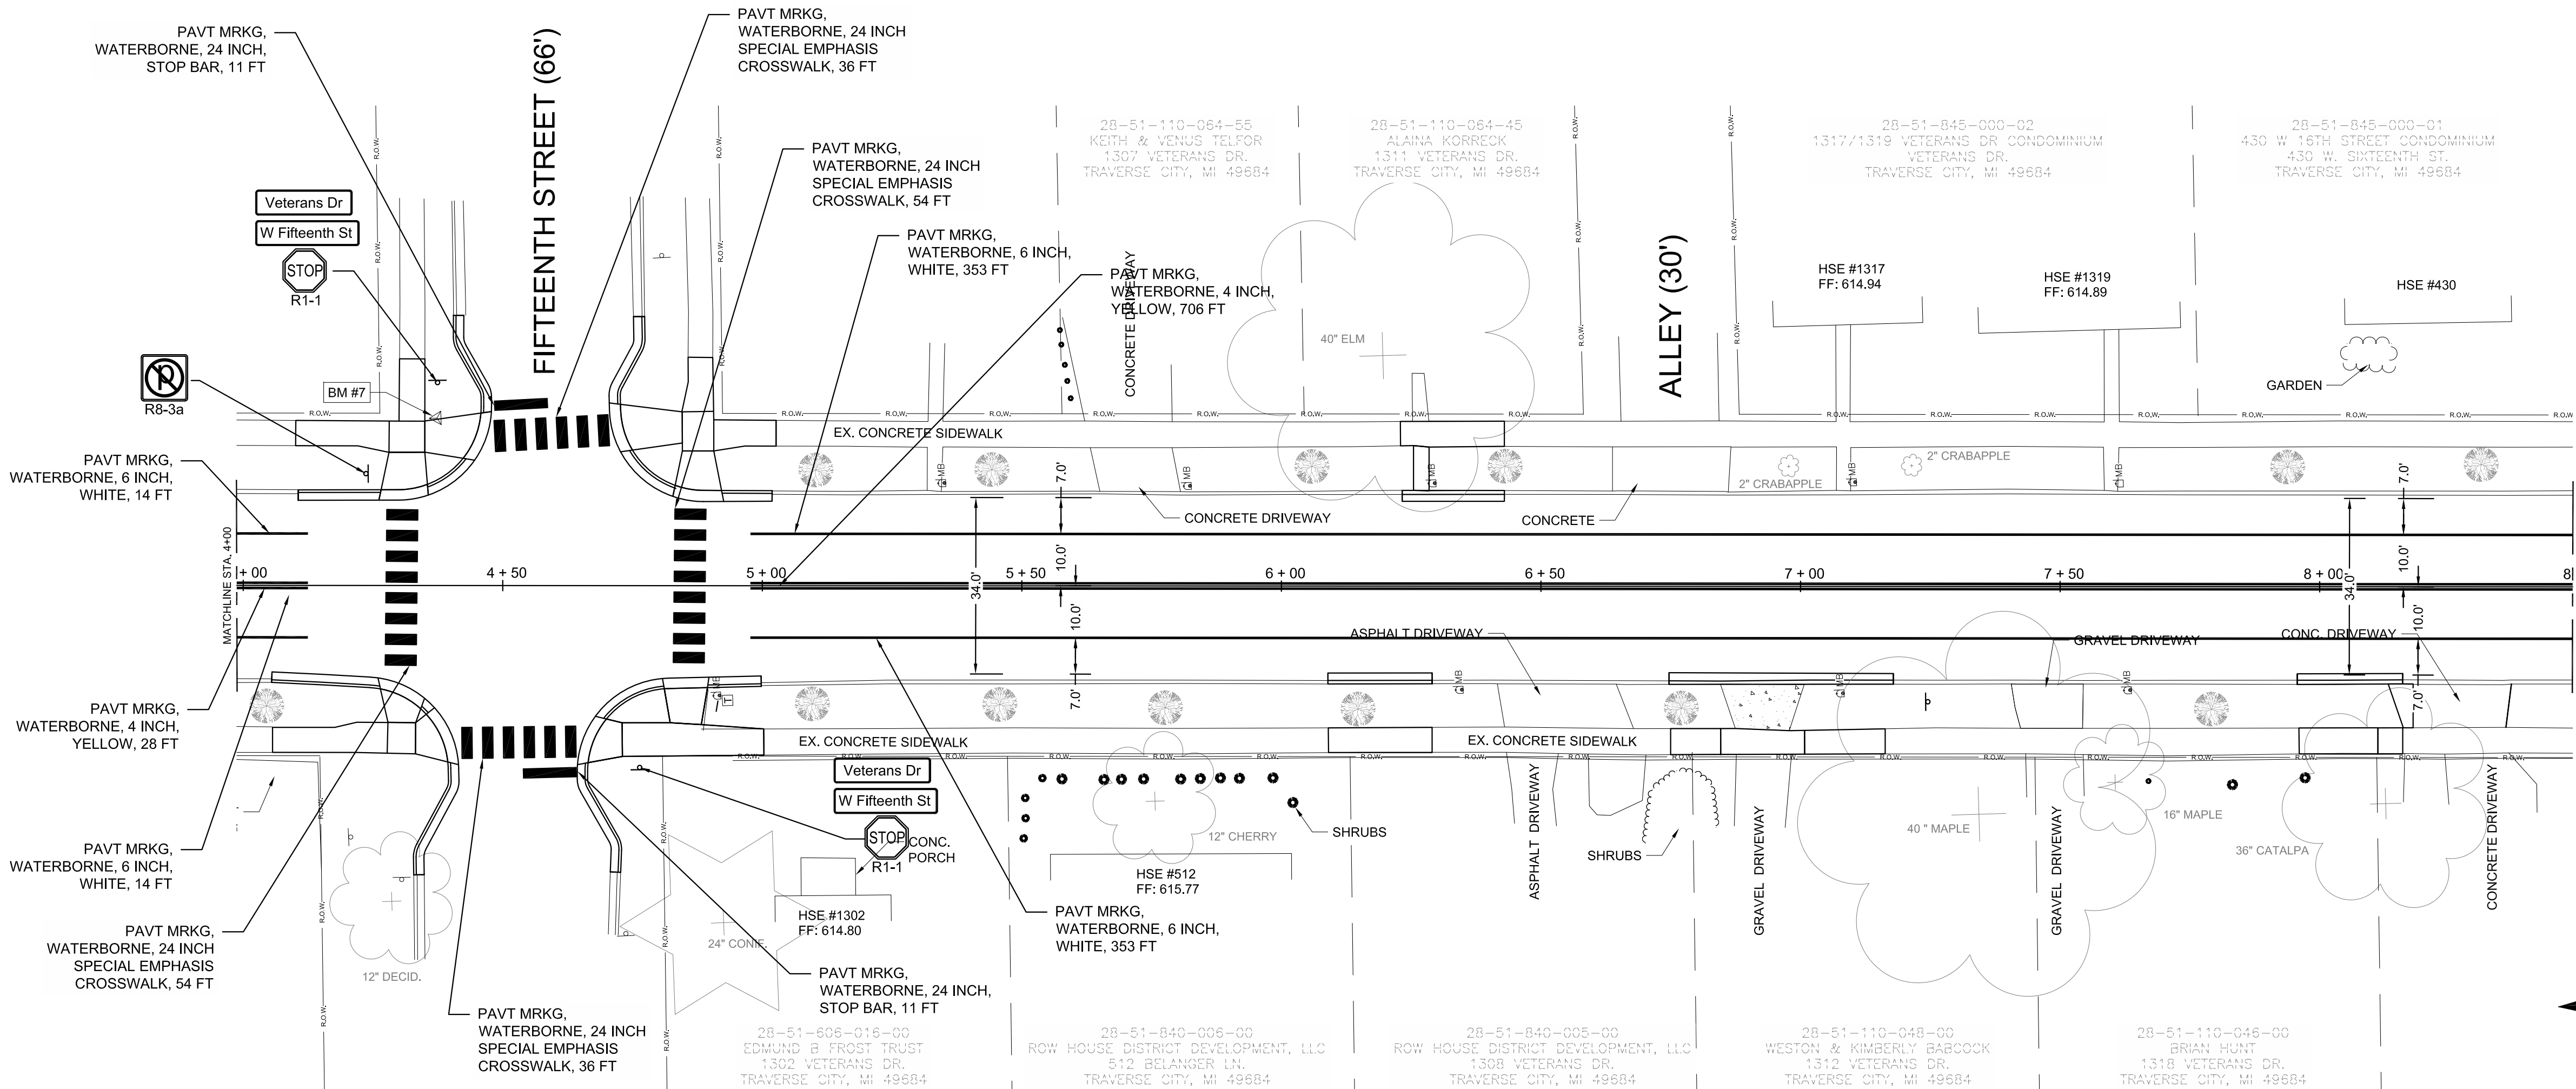

1	G.I. SUBMITTAL	ARY	11-6-23
NO.	REVISION DESCRIPTION:	BY:	DATE:



CITY OF TRAVERSE CITY
ENGINEERING DEPARTMENT
400 BOARDMAN AVE.
TRAVERSE CITY, MI. 49684


DRAWING TITLE:

VETERANS DRIVE STRIPING & SIGNAGE
(P.O.B. TO STA. 8+50)

SCALES: VERTICAL: N/A HORIZONTAL: 1"=20' DATE: FEBRUARY 2024 DESIGNED: ZRC DRAWN: JAS APPROVED: ARY JOB NO. 214685	SHEET 25 OF 30 SHEETS

VETERANS DR. (66' R.O.W.)

ESTIMATED SIGN, TYPE III A QUANTITIES THIS SHEET						
SYMBOL	LABEL	DIMENSION	AREA (SFT)	SURFACE FACES	QUANTITY	SUBTOTAL
	R1-1	30"x30"	6.25	1	1	6.25
	D3-1	30"x9"	1.875	2	1	3.75
	D3-1	30"x9"	1.875	2	1	3.75
	R2-1-25	18"x24"	3.0	1	1	3
					TOTAL	16.75

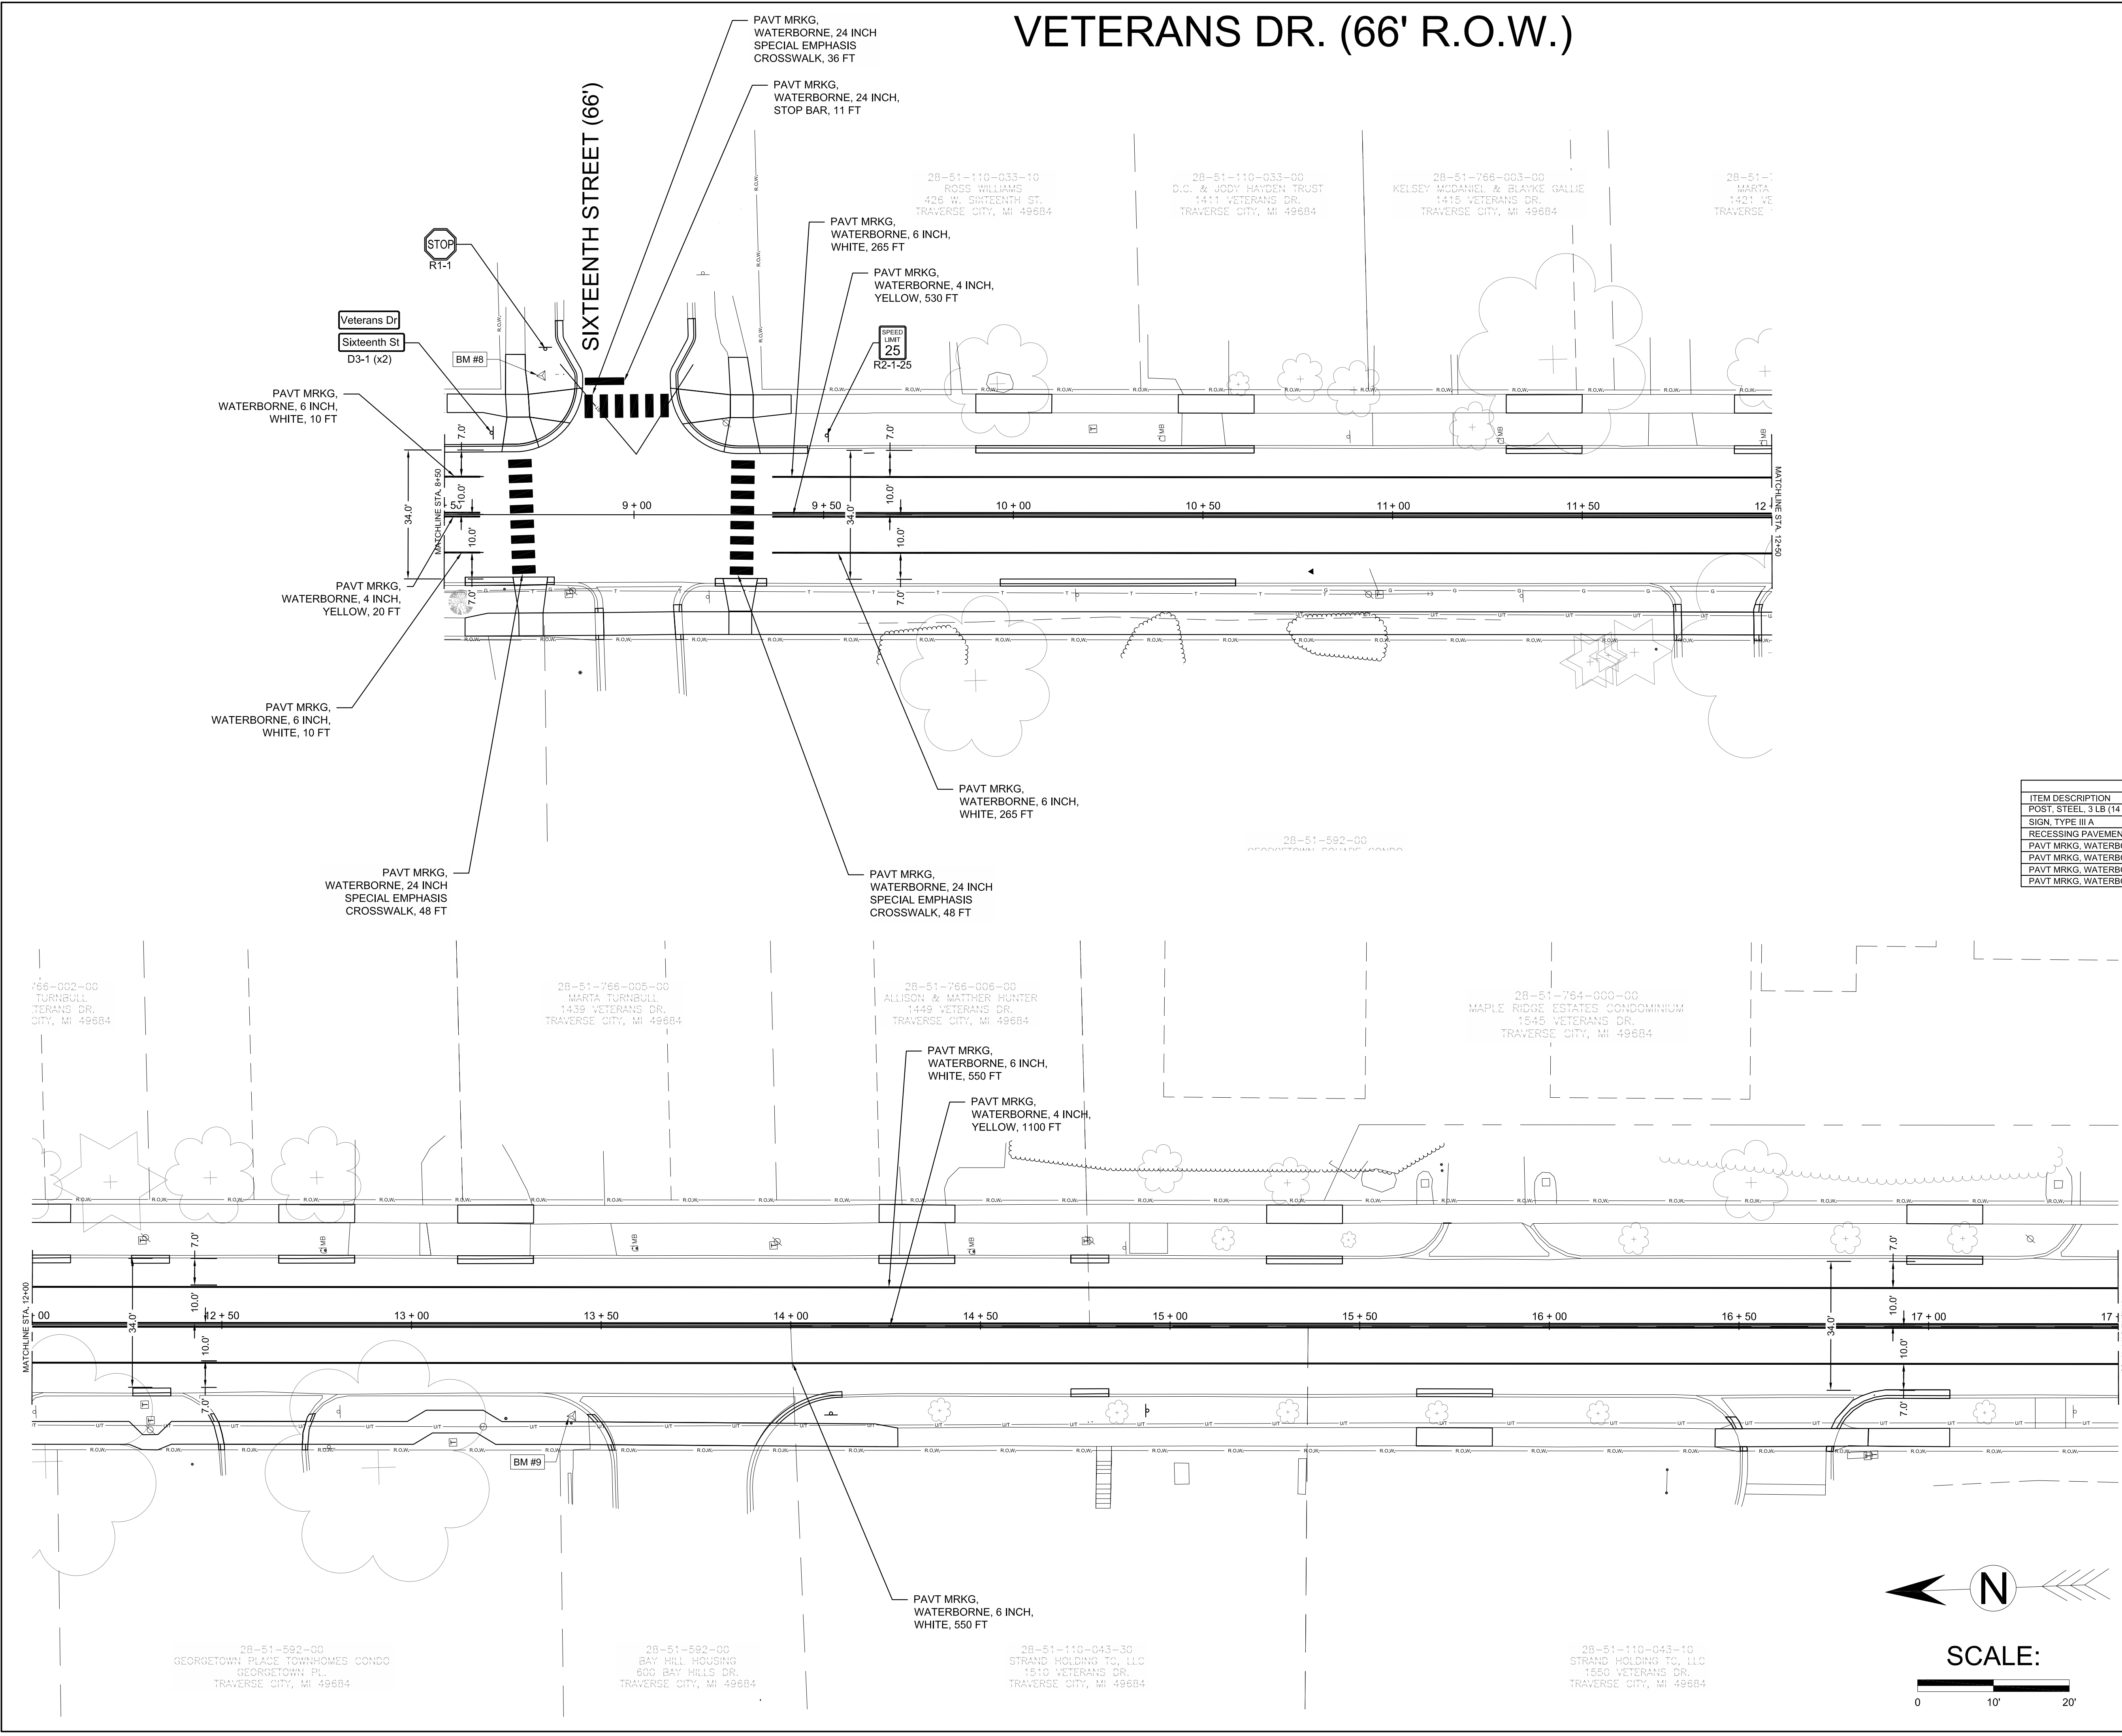

QUANTITY DESCRIPTION THIS SHEET			
ITEM DESCRIPTION	UNIT	TOTAL	
POST, STEEL, 3 LB (14 FOOT)	FT	28	
SIGN, TYPE III A	SFT	17	
RECESSING PAVEMENT MARKINGS, LONGIT	FT	3300	
PAVT MRKG, WATERBORNE, 6 INCH, WHITE	FT	1650	
PAVT MRKG, WATERBORNE, 4 INCH, YELLOW	FT	1650	
PAVT MRKG, WATERBORNE, 24 INCH, STOPBAR	FT	11	
PAVT MRKG, WATERBORNE, 24 INCH, SPECIAL EMPHASIS CROSSWALK	FT	132	

NOTES:
1. ALL PERMANENT SIGNS SHALL HAVE HIGH INTENSITY SHEETING.

1	G.I. SUBMITTAL	ARY	11-6-23
NO.	REVISION DESCRIPTION:	BY:	DATE:




CITY OF TRAVERSE CITY
ENGINEERING DEPARTMENT
400 BOARDMAN AVE.
TRAVERSE CITY, MI. 49684

DRAWING TITLE:	
VETERANS DRIVE STRIPING & SIGNAGE (8+50 TO STA. 17+50)	

SCALES: VERTICAL: N / A HORIZONTAL: 1"=20'	SHEET 26 OF 30 SHEETS
DATE: FEBRUARY 2024	
DESIGNED: ARY	
DRAWN: JAS	
APPROVED: ZRC	
JOB NO. 214685	


VETERANS DR. (66' R.O.W.)

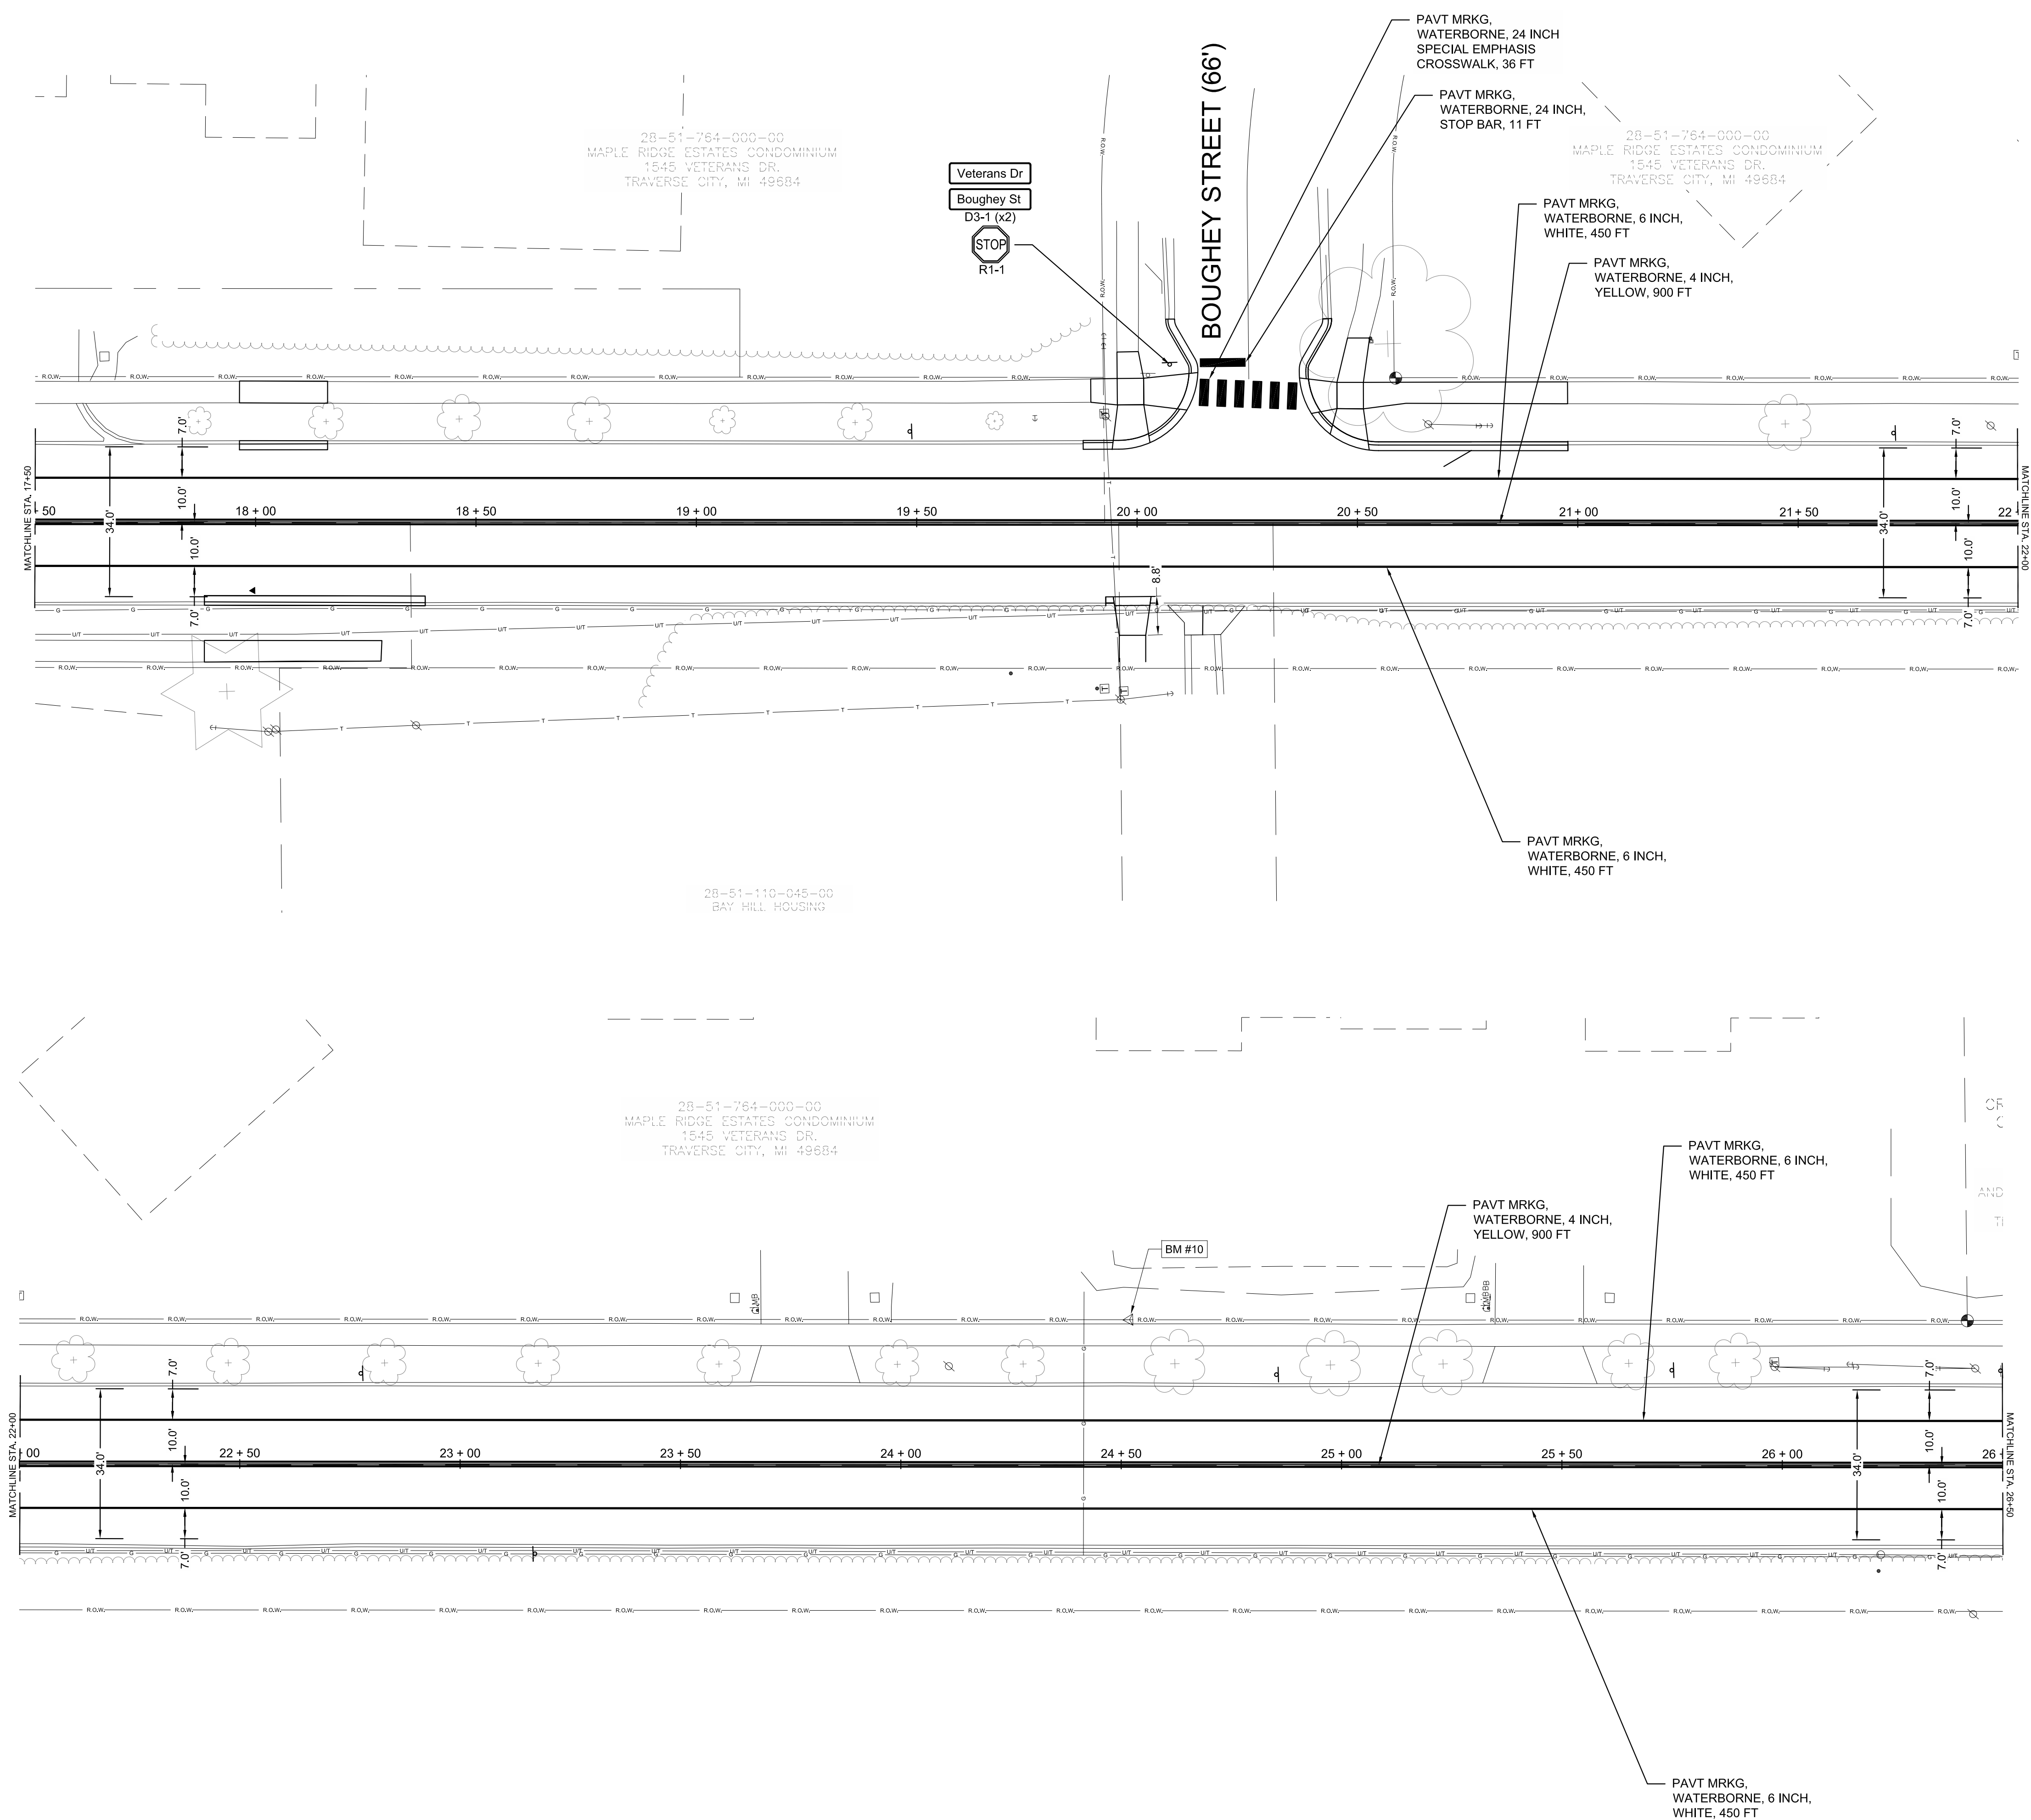

ESTIMATED SIGN, TYPE III A QUANTITIES THIS SHEET						
SYMBOL	LABEL	DIMENSION	AREA (SFT)	SURFACE FACES	QUANTITY	SUBTOTAL
	R1-1	30"x30"	6.25	1	1	6.25
	D3-1	30"x9"	1.875	2	1	3.75
	D3-1	30"x9"	1.875	2	1	3.75
					TOTAL	13.75



QUANTITY DESCRIPTION THIS SHEET			
ITEM DESCRIPTION	UNIT	TOTAL	
POST, STEEL, 3 LB (14 FOOT)	FT	14	
SIGN, TYPE III A	SFT	14	
RECESSING PAVEMENT MARKINGS, LONGIT	FT	3600	
PAVT MRKG, WATERBORNE, 6 INCH, WHITE	FT	1800	
PAVT MRKG, WATERBORNE, 4 INCH, YELLOW	FT	1800	
PAVT MRKG, WATERBORNE, 24 INCH, STOPBAR	FT	11	
PAVT MRKG, WATERBORNE, 24 INCH, SPECIAL EMPHASIS CROSSWALK	FT	36	


NOTES:
1. ALL PERMANENT SIGNS SHALL HAVE HIGH INTENSITY SHEETING.

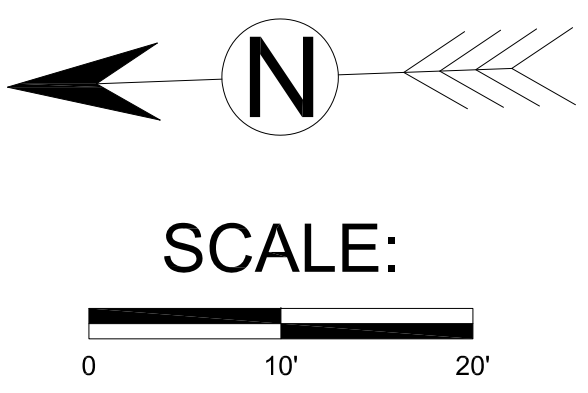

1		G.I. SUBMITTAL	ARY	11-6-23
NO.	REVISION DESCRIPTION:		BY:	DATE:
CITY OF TRAVERSE CITY ENGINEERING DEPARTMENT 400 BOARDMAN AVE. TRAVERSE CITY, MI. 49684				
DRAWING TITLE: VETERANS DRIVE STRIPING & SIGNAGE (17+50 TO STA. 26+50)				
SCALES: VERTICAL: N/A HORIZONTAL: 1"=20'		SHEET 27 OF 30 SHEETS		
DATE: FEBRUARY 2024		DESIGNED: ARY		
DRAWN: JAS		APPROVED: ZRC		
JOB NO. 214685				


VETERANS DR. (66' R.O.W.)

  ESTIMATED SIGN, TYPE III A QUANTITIES THIS SHEET						
SYMBOL	LABEL	DIMENSION	AREA (SFT)	SURFACE FACES	QUANTITY	SUBTOTAL
	D3-1	30"x9"	1,875	2	1	3.75
	D3-1	30"x9"	1,875	2	1	3.75
					TOTAL	15

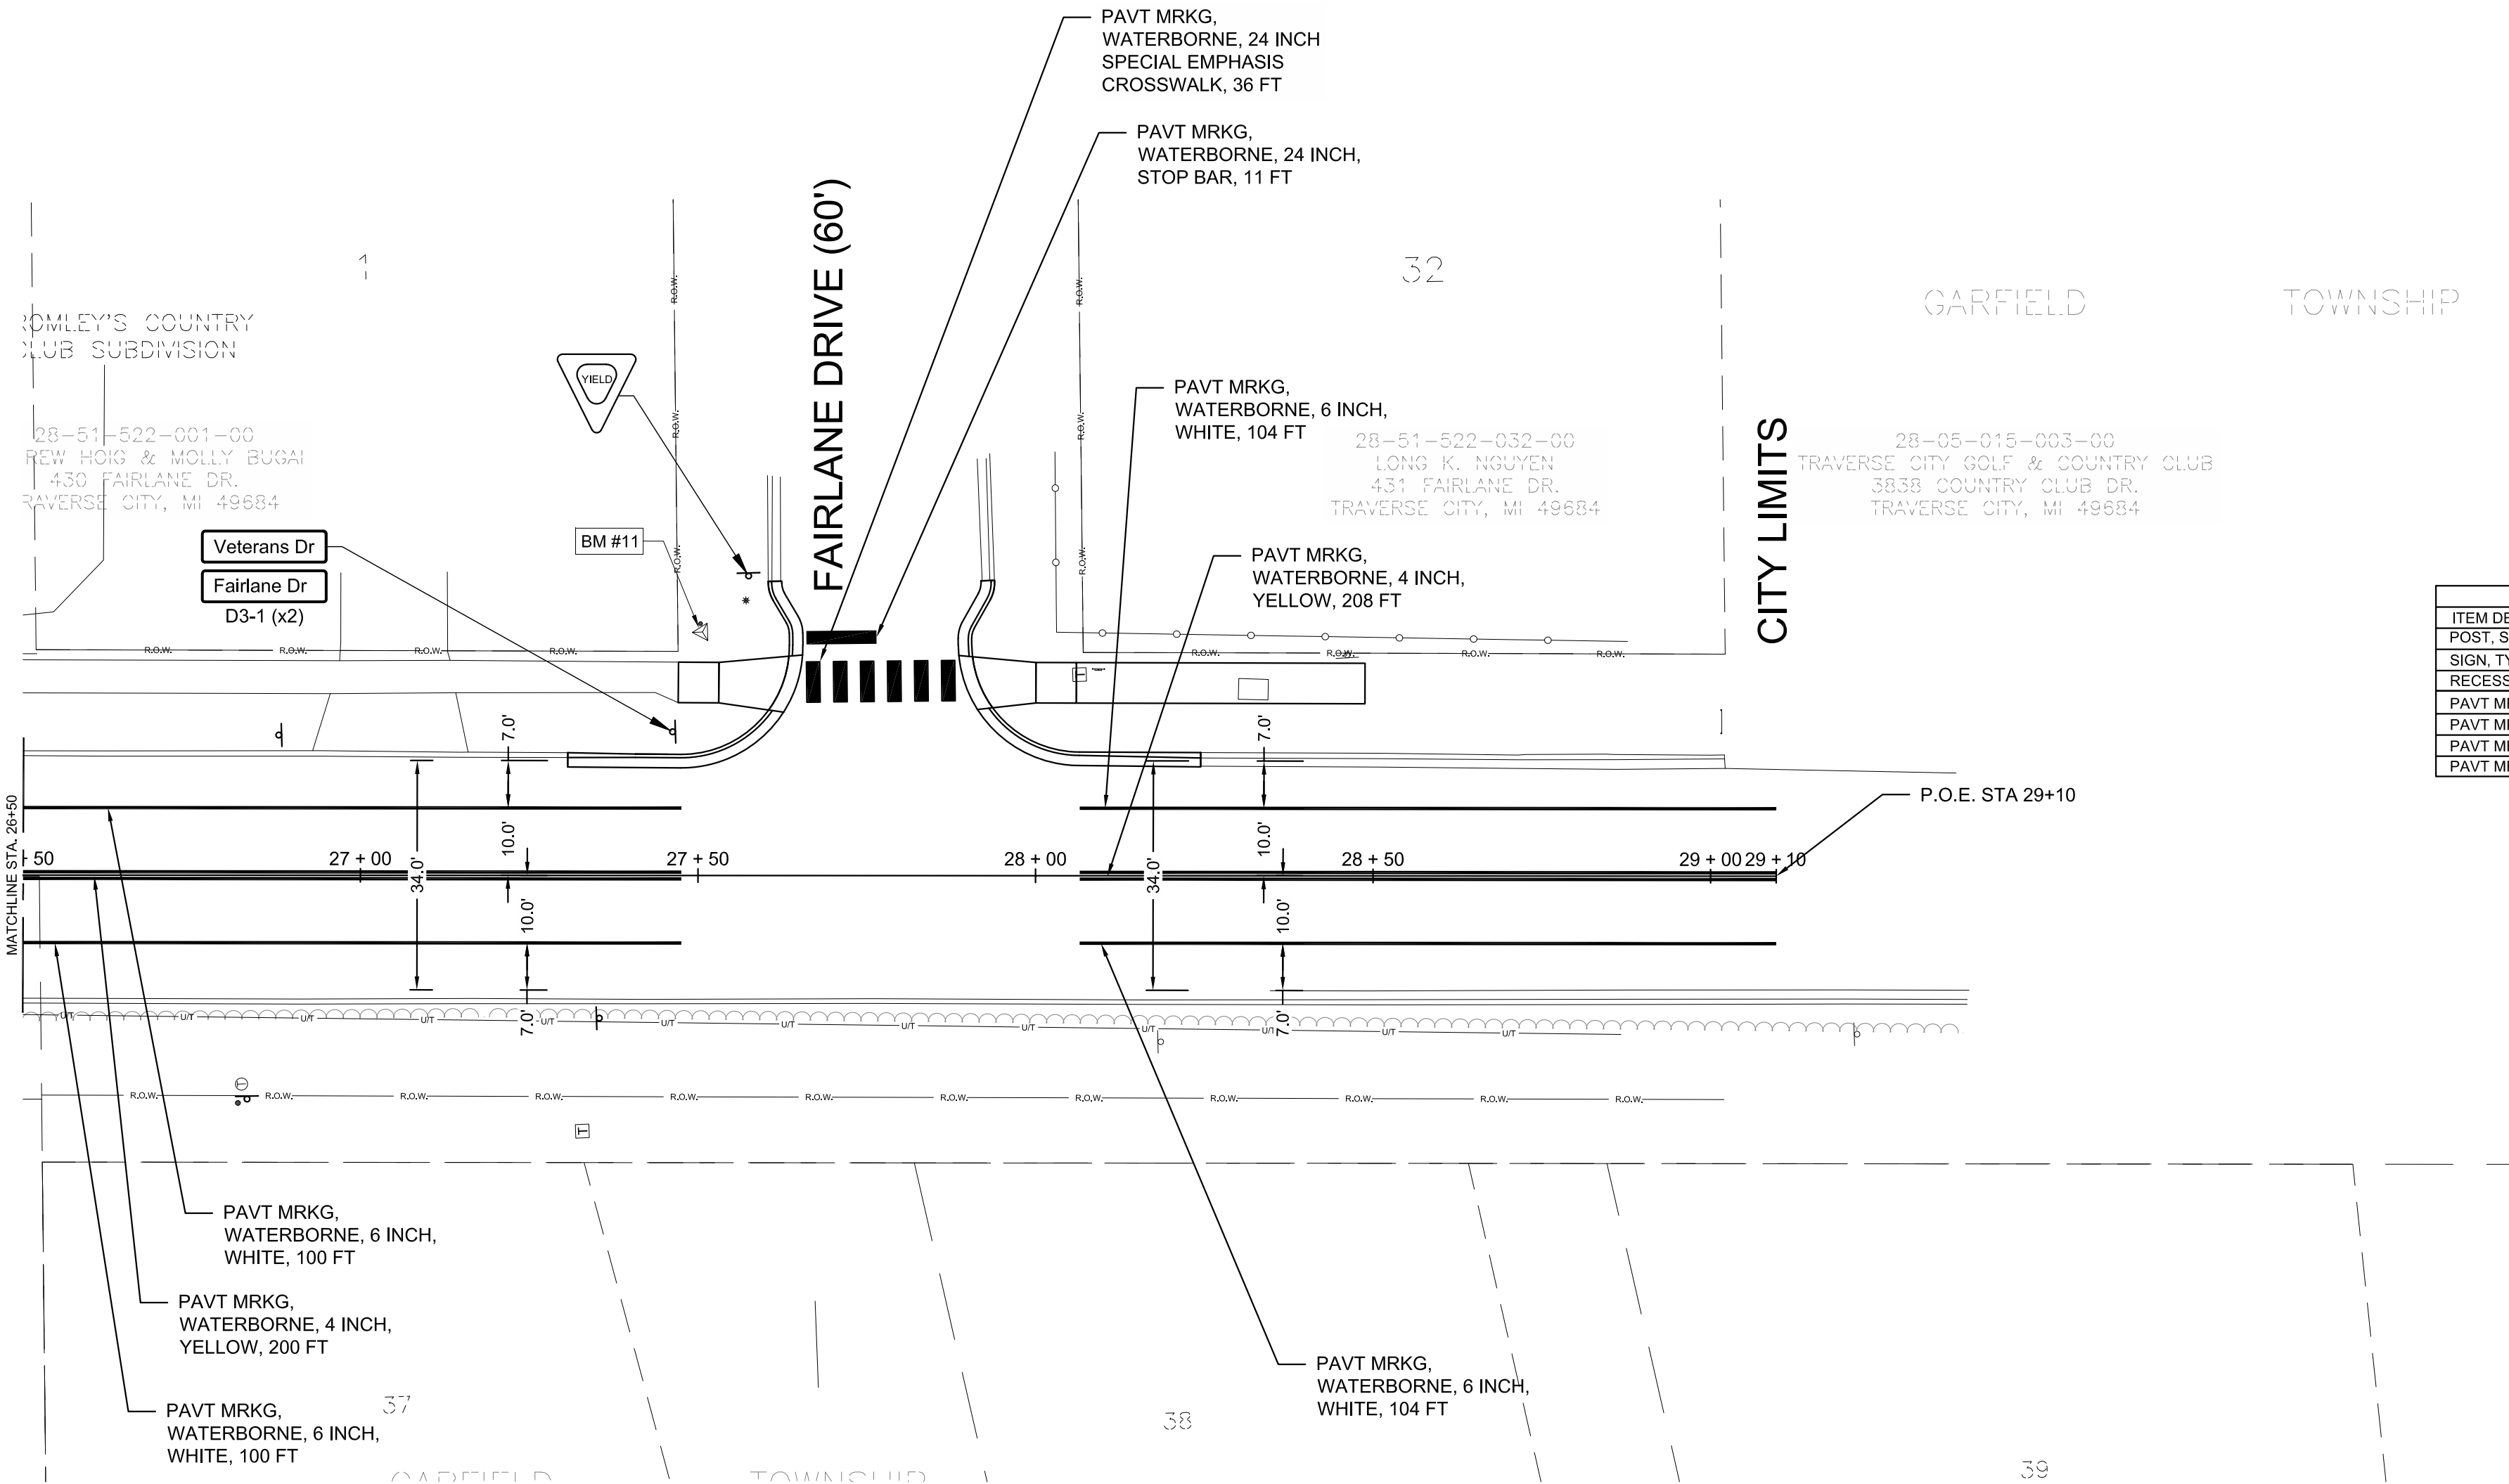

QUANTITY DESCRIPTION THIS SHEET		
ITEM DESCRIPTION	UNIT	TOTAL
POST, STEEL, 3 LB (14 FOOT)	FT	28
SIGN, TYPE III A	SFT	15
RECESSING PAVEMENT MARKINGS, LONGIT	FT	816
PAVT MRKG. WATERBORNE, 6 INCH, WHITE	FT	408
PAVT MRKG. WATERBORNE, 4 INCH, YELLOW	FT	408
PAVT MRKG. WATERBORNE, 24 INCH, STOPBAR	FT	11
PAVT MRKG. WATERBORNE, 24 INCH, SPECIAL EMPHASIS CROSSWALK	FT	36

NOTES:
1. ALL PERMANENT SIGNS SHALL HAVE HIGH INTENSITY SHEETING.

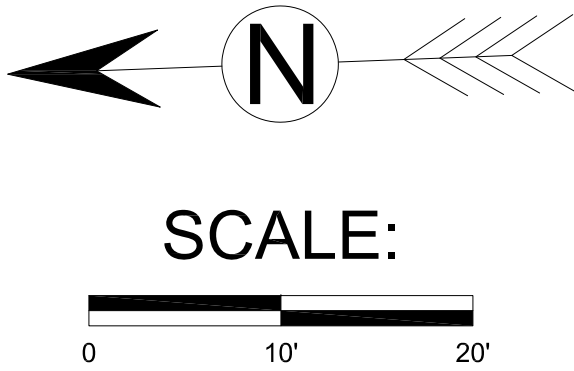


1	G.I. SUBMITTAL	ARY	11-6-23
NO.	REVISION DESCRIPTION:	BY:	DATE:

	CITY OF TRAVERSE CITY ENGINEERING DEPARTMENT 400 BOARDMAN AVE. TRAVERSE CITY, MI. 49684
---	--

DRAWING TITLE:
VETERANS DRIVE STRIPING & SIGNAGE (26+50 TO STA. P.O.E.)

SCALES: VERTICAL: N / A HORIZONTAL: 1"=20'	SHEET 28 OF 30 SHEETS
DATE: FEBRUARY 2024	
DESIGNED: ARY	
DRAWN: JAS	
APPROVED: ZRC	
JOB NO. 214685	

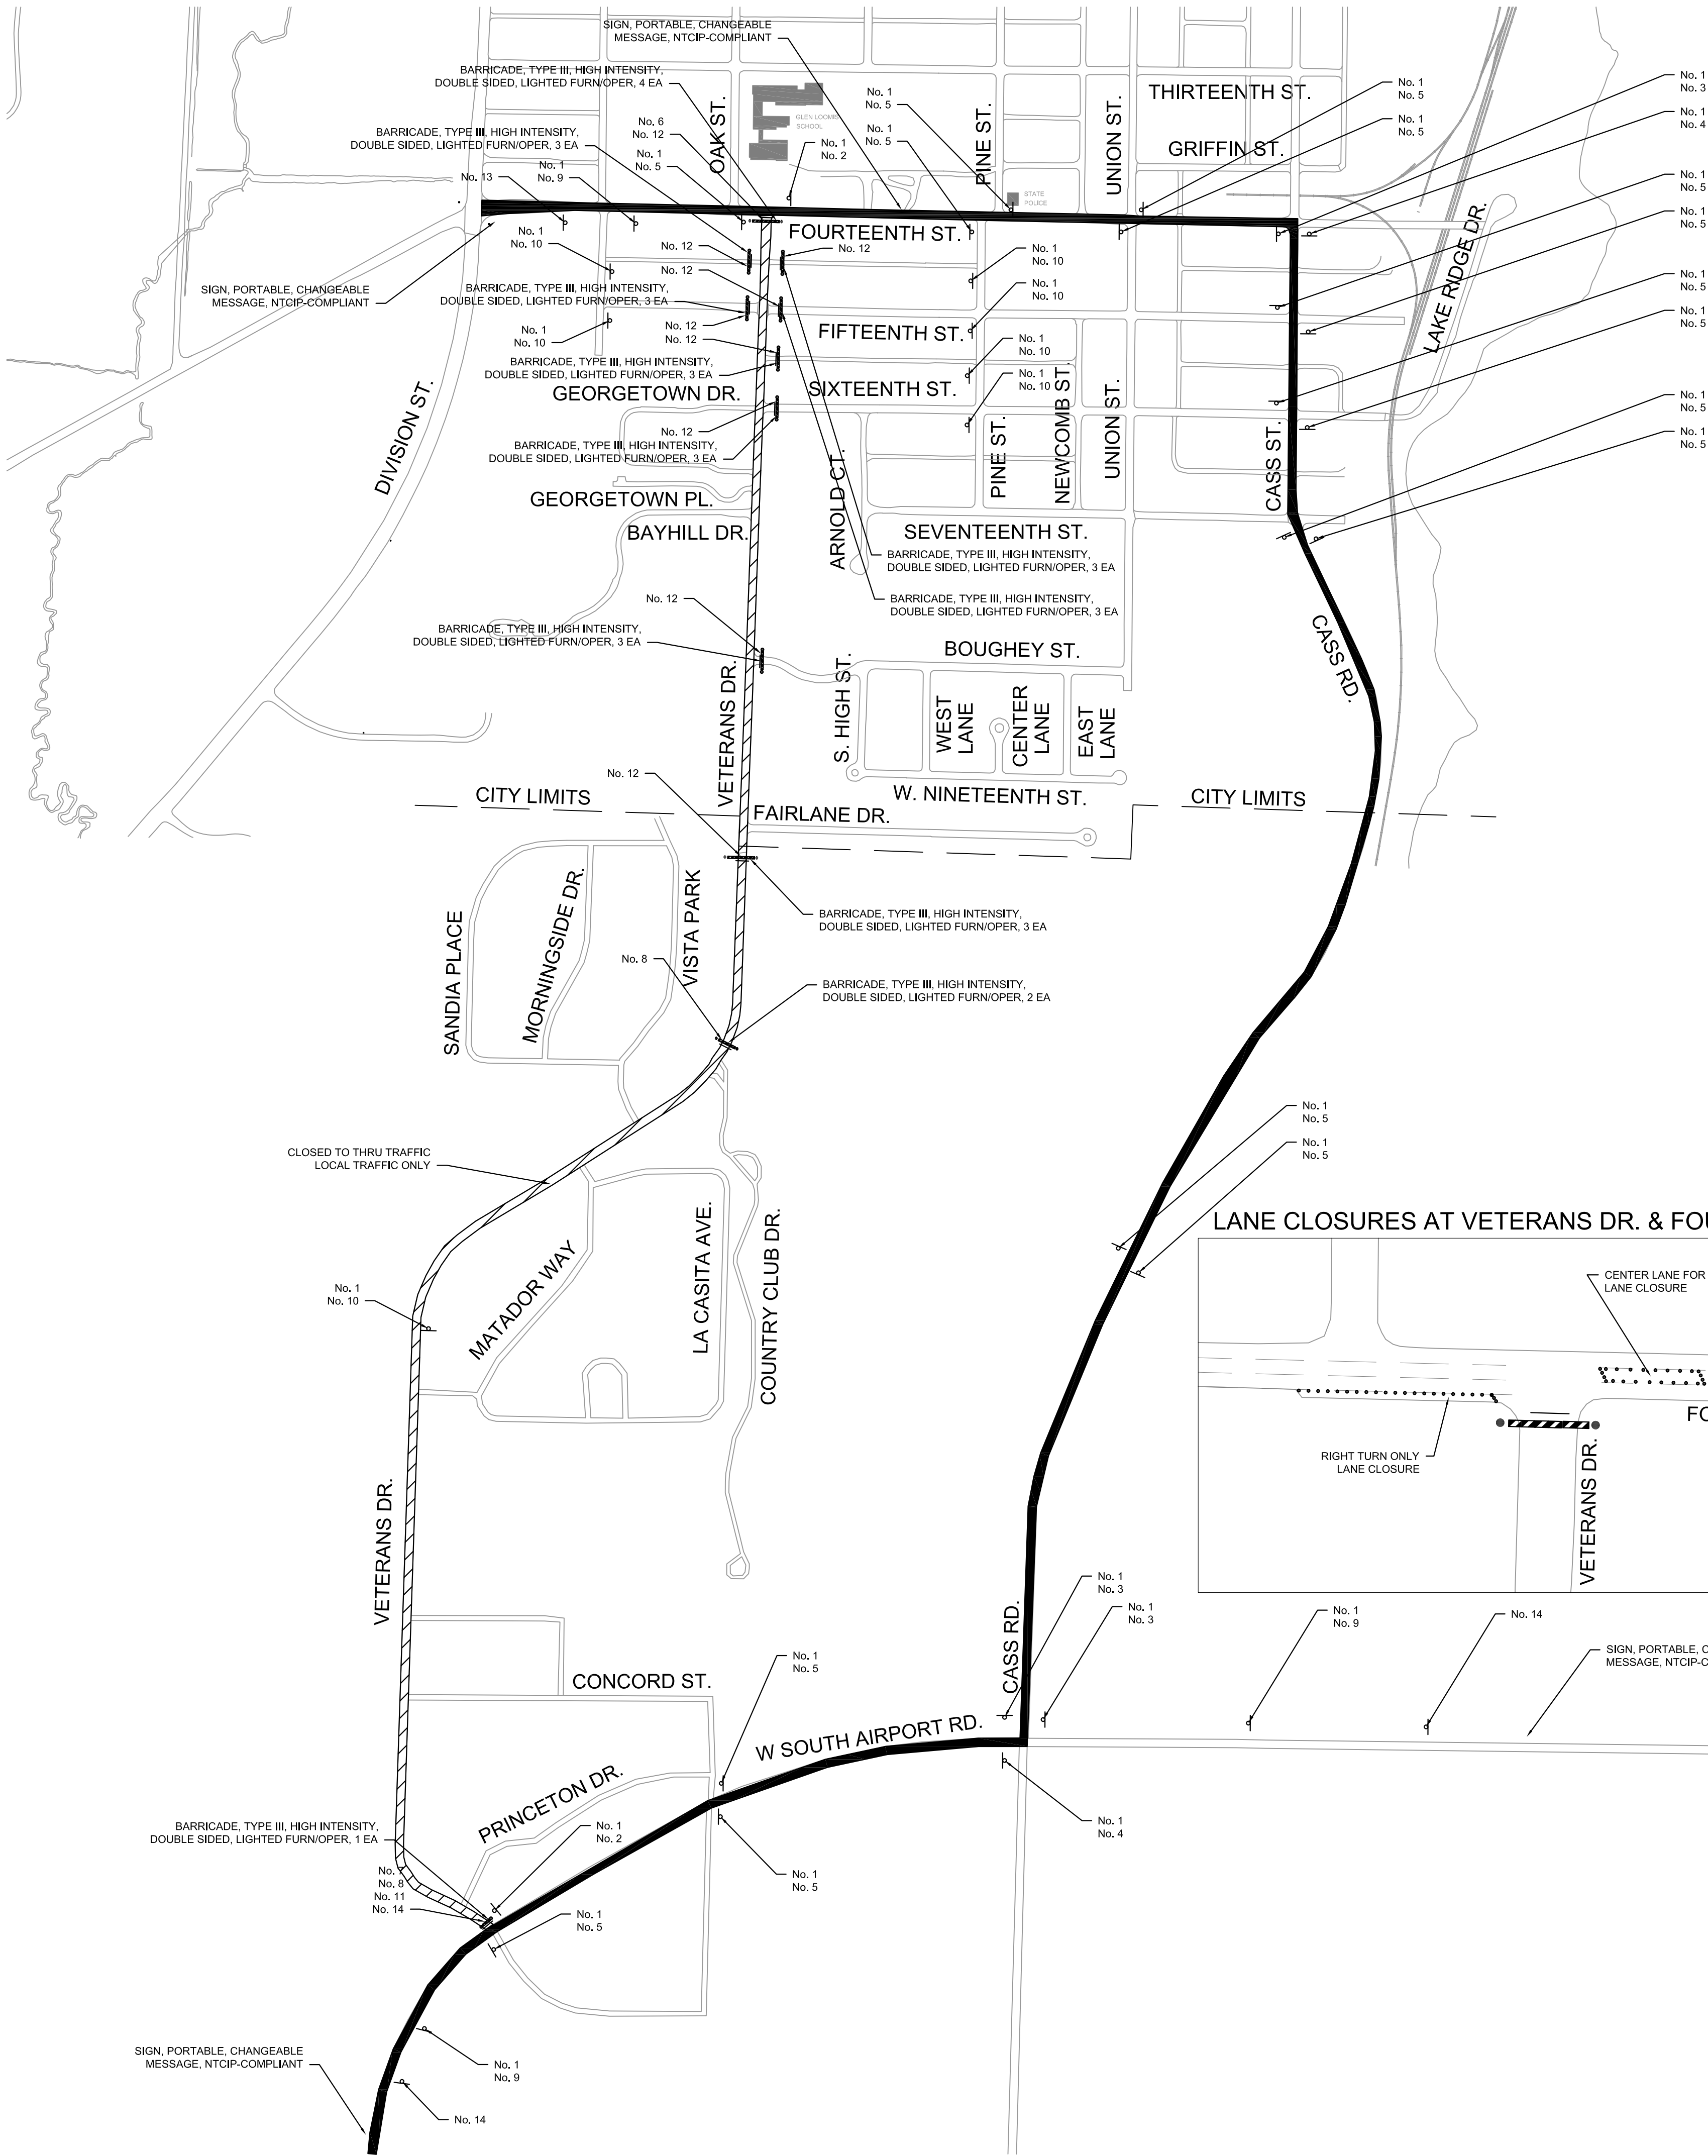

- LEGEND
- BARRICADE, TYP III, LIGHTED
 - PLASTIC DRUM, HIGH INTENSITY
 - SIGN, TYPE B, TEMP INTENSITY


MAINTAINING TRAFFIC NOTES:

- THE CONTRACTOR SHALL PROVIDE, ERECT AND MAINTAIN ALL NECESSARY BARRICADES, SIGNS AND OTHER NECESSARY TRAFFIC CONTROL DEVICES IN ACCORDANCE WITH THE 2011 MMUTCD AND THE 2020 MDOT STANDARD SPECIFICATIONS FOR CONSTRUCTION.
- TRAFFIC SHALL BE MAINTAINED TO ALL LOCAL RESIDENCES AND BUSINESSES AT ALL TIMES.
- TRAFFIC CROSSING TO SIDE STREETS SHALL BE ACCOMMODATED TO THE MAXIMUM EXTENT POSSIBLE.
- ALL WARNING SIGNS SHALL BE TYPE B, TEMPORARY. FLEXIBLE ROLL UP SIGNS WILL NOT BE ALLOWED.
- IT IS ANTICIPATED THAT CONSTRUCTION STAGING WILL COMMENCE AS OUTLINED IN THE SPECIAL PROVISION FOR MAINTAINING TRAFFIC. CHANGES TO THE CONSTRUCTION STAGING SHALL BE APPROVED BY THE ENGINEER.
- MAINTAIN PEDESTRIAN FACILITIES USING EXISTING SIDEWALKS, PROPOSED SIDEWALKS OR TEMPORARY WOOD SIDEWALKS AS DIRECTED BY ENGINEER.
- ALL SIGNS SHALL BE PLACED IN LOCATIONS SUCH THAT A MINIMUM 3 FT. CLEAR PATH ON ALL SIDEWALKS IS MAINTAINED.
- WORK HOURS FOR LANE CLOSURE SHALL BE IN ACCORDANCE WITH THE MDOT PERMIT FOR THE PROJECT. OVERNIGHT LANE CLOSURES ARE PROHIBITED.
- SEE THE PROPOSAL FOR MDOT TYPICALS 101-GEN-SPACING-CHARTS, 102-GEN-NOTES, 122-NFW-SHL-(R), 130-CLT-1(CLT), AND STANDARD PLANS WZD-100-A AND WZD-125-E.


SIGN, TYPE B, TEMP. VEHICULAR DETOUR PLAN QUANTITIES						
No.	SYMBOL	LABEL	DIMENSION (ft)	AREA (sft)	QTY	SFT
1	VETERANS DR	D3-1	2.5x0.5	1.25	34	42.5
2	DETOUR ENDS	M4-8a	2x1.5	3	2	6
3	DETOUR	M4-9R	2.5x2	5	2	10
4	DETOUR	M4-9L	2.5x2	5	2	10
5	DETOUR	M4-9S	2.5x2	5	16	80
6	DETOUR	M4-10L	4x1.5	6	1	6
7	DETOUR	M4-10R	4x1.5	6	1	6
8	ROAD CLOSED TO THRU TRAFFIC	R11-4	5x2.5	12.5	2	25
9	DETOUR AHEAD	W20-2	4x4	16	3	48
10	ROAD CLOSED AHEAD	W20-3	4x4	16	9	144
11	ROAD OPEN TO BUSINESSES	SPECIAL 1	5x2.5	12.5	1	12.5
12	ROAD CLOSED	R11-2	4 X 2.5	10	10	10
					TOTAL: 400	

SIGN, TYPE B, TEMP, SPEC VEHICULAR DETOUR PLAN QUANTITIES						
No.	SYMBOL	LABEL	DIMENSION (ft)	AREA (sft)	QTY	SFT
13	VETERANS DR CLOSED AT 14TH ST SEEK ALTERNATE ROUTE	SPECIAL 2	4 X 2.5	10	1	10
14	VETERANS DR CLOSED AT CITY LIMITS SEEK ALTERNATE ROUTE	SPECIAL 3	4 X 2.5	10	3	30
					TOTAL: 40	


LANE CLOSURES AT VETERANS DR. & FOURTEENTH ST.

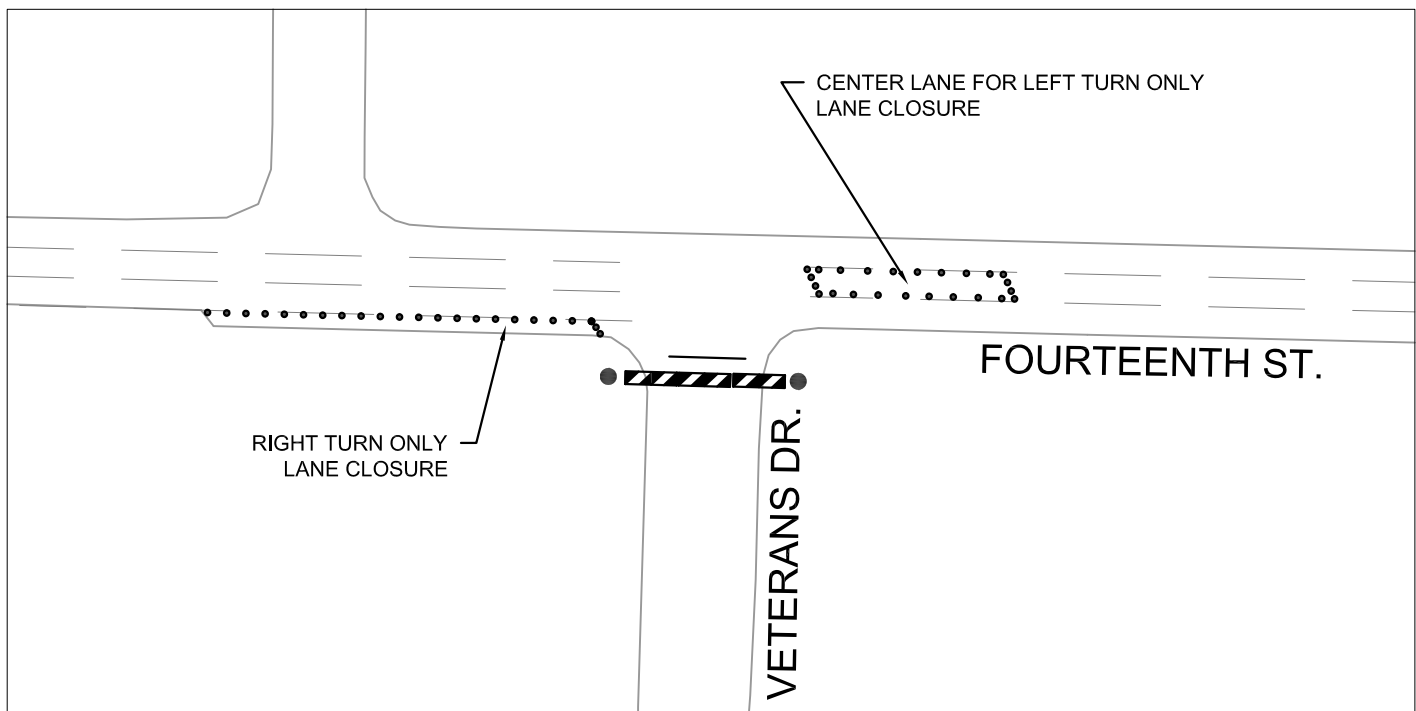

QUANTITY DESCRIPTION VEHICULAR DETOUR			UNIT	QUANTITY
BARRICADE, TYPE III, HIGH INTENSITY, DOUBLE SIDED, LIGHTED FURN			EA	31
BARRICADE, TYPE III, HIGH INTENSITY, DOUBLE SIDED, LIGHTED OPER			EA	31
MINOR TRAF DEVICES			LSUM	1
CHANNELIZING DEVICE, 42 INCH, FLUORESCENT, FURN			EA	50
CHANNELIZING DEVICE, 42 INCH, FLUORESCENT, OPER			EA	50
PLASTIC DRUM, FLUORESCENT, FURN			EA	50
PLASTIC DRUM, FLUORESCENT, OPER			EA	50
SIGN, PORTABLE, CHANGEABLE MESSAGE, NTCIP-COMPLIANT, FURN			EA	4
SIGN, PORTABLE, CHANGEABLE MESSAGE, NTCIP-COMPLIANT, OPER			EA	4
SIGN, TYPE B, TEMP, PRISMATIC, FURN			SFT	400
SIGN, TYPE B, TEMP, PRISMATIC, OPER			SFT	400
SIGN, TYPE B, TEMP, PRISMATIC, SPEC, FURN			EA	40
SIGN, TYPE B, TEMP, PRISMATIC, SPEC, OPER			EA	40
TRAF REGULATOR CONTROL			LSUM	1

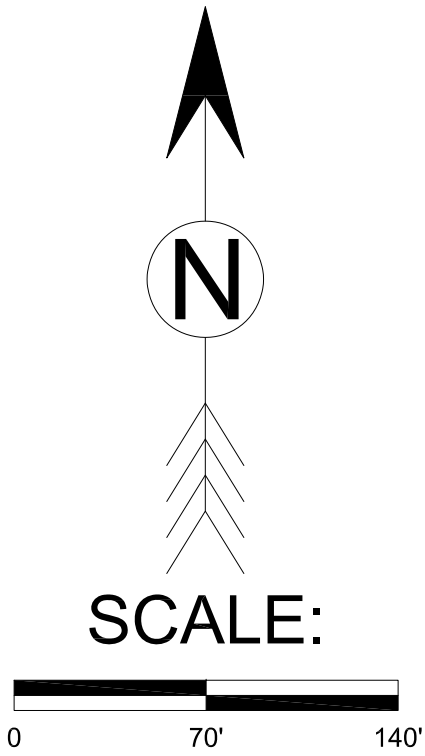


1	G.I. SUBMITTAL	ARY	11-6-23
NO.	REVISION DESCRIPTION:	BY:	DATE:
CITY OF TRAVERSE CITY ENGINEERING DEPARTMENT 400 BOARDMAN AVE. TRAVERSE CITY, MI. 49684			
DRAWING TITLE: VETERANS DRIVE PHASE 1 DETOUR PLAN (P.O.B. TO STA. P.O.E)			
SCALES: VERTICAL: N / A HORIZONTAL: N.T.S.		SHEET 29 OF 30 SHEETS	
DATE: FEBRUARY 2024		DESIGNED: ZRC	
DRAWN: JAS		APPROVED: ARY	
JOB NO. 214685			

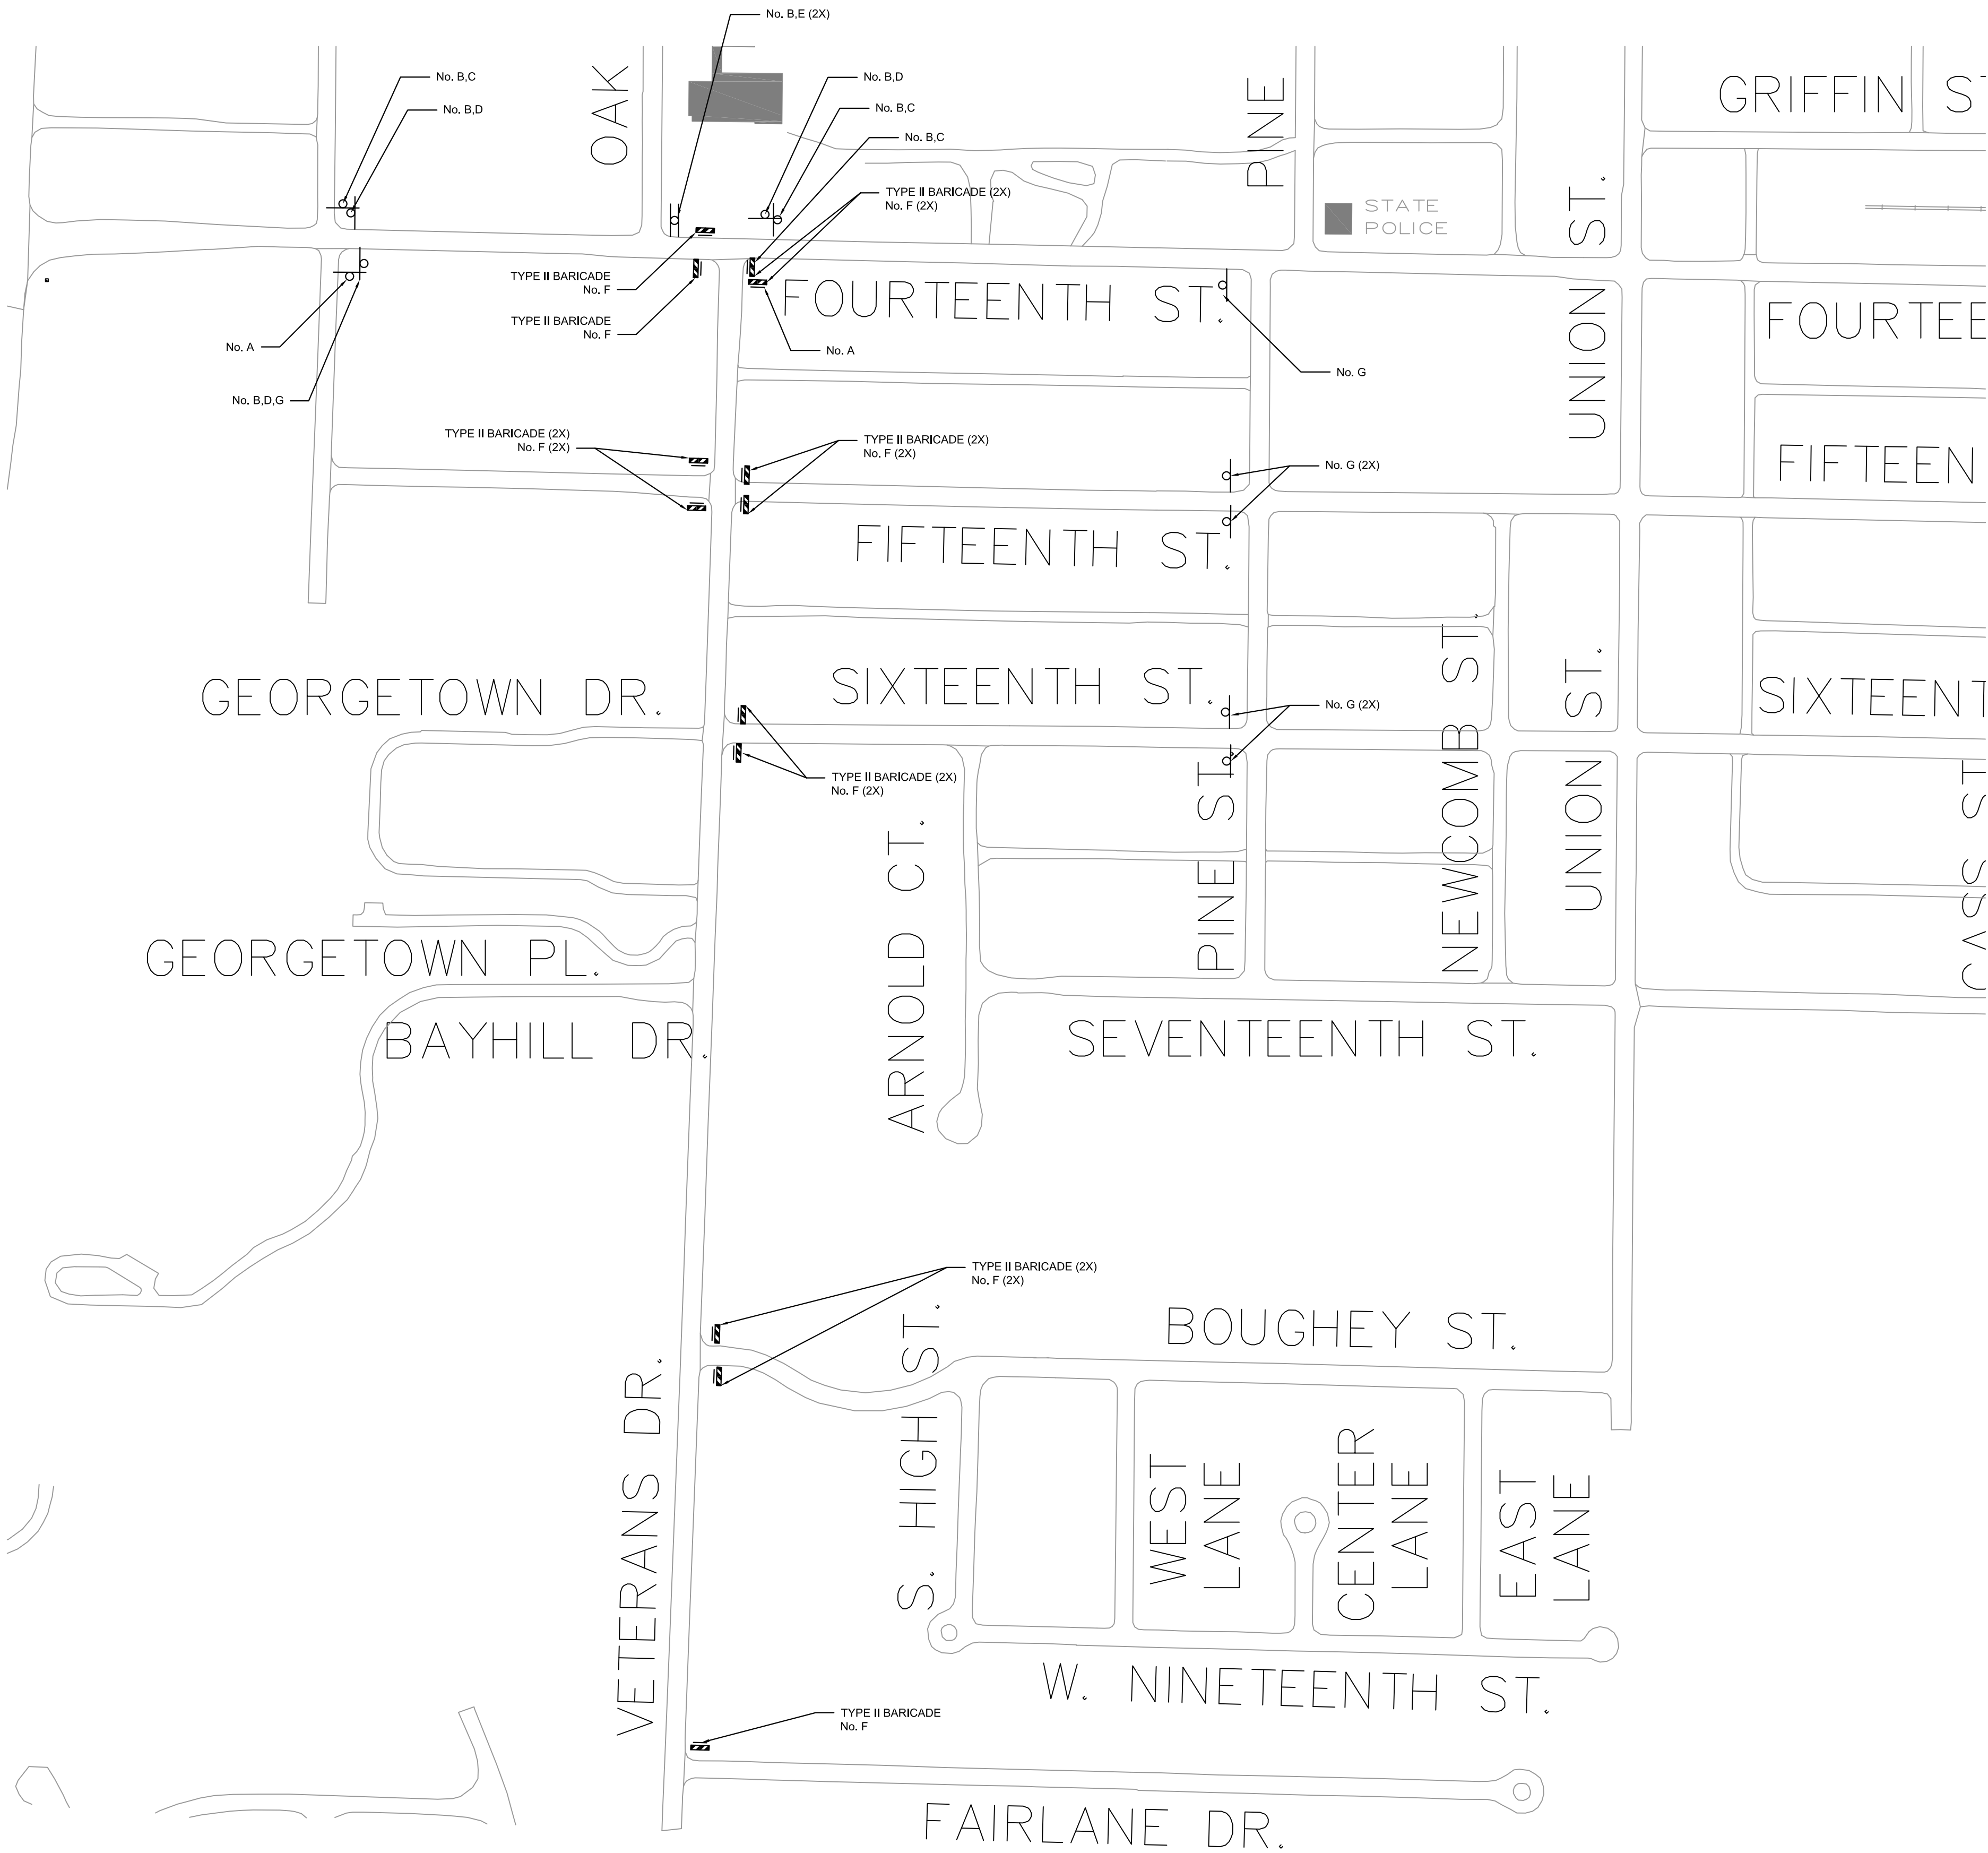

LEGEND

-  BARRICADE, TYP III, LIGHTED
-  PLASTIC DRUM, HIGH INTENSITY
-  SIGN, TYPE B, TEMP INTENSITY

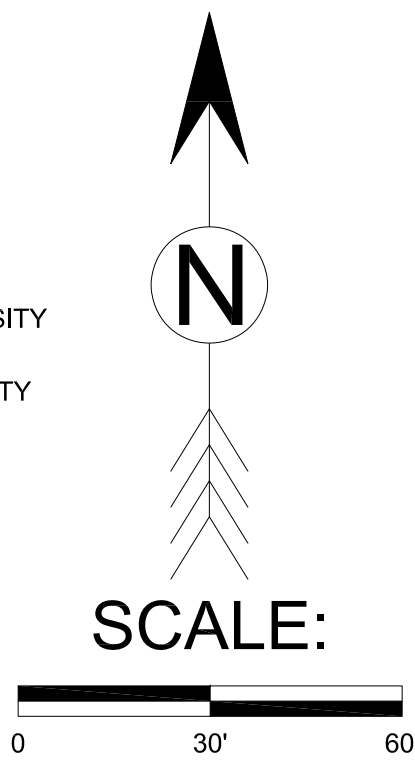


MAINTAINING TRAFFIC NOTES:

- THE CONTRACTOR SHALL PROVIDE, ERECT AND MAINTAIN ALL NECESSARY BARRICADES, SIGNS AND OTHER NECESSARY TRAFFIC CONTROL DEVICES IN ACCORDANCE WITH THE 2011 MMUTCD AND THE 2020 STANDARD SPECIFICATIONS FOR CONSTRUCTION.
- TRAFFIC SHALL BE MAINTAINED TO ALL LOCAL RESIDENCES AND BUSINESSES AT ALL TIMES.
- TRAFFIC CROSSING TO SIDE STREETS SHALL BE ACCOMMODATED TO THE MAXIMUM EXTENT POSSIBLE.
- ALL WARNING SIGNS SHALL BE TYPE B, TEMPORARY. FLEXIBLE ROLL UP SIGNS WILL NOT BE ALLOWED.
- IT IS ANTICIPATED THAT CONSTRUCTION STAGING WILL COMMENCE AS OUTLINED IN THE SPECIAL PROVISION FOR MAINTAINING TRAFFIC. CHANGES TO THE CONSTRUCTION STAGING SHALL BE APPROVED BY THE ENGINEER.
- MAINTAIN PEDESTRIAN FACILITIES USING EXISTING SIDEWALKS, PROPOSED SIDEWALKS OR TEMPORARY WOOD SIDEWALKS AS DIRECTED BY ENGINEER.
- ALL SIGNS SHALL BE PLACED IN LOCATIONS SUCH THAT A MINIMUM 3 FT. CLEAR PATH ON ALL SIDEWALKS IS MAINTAINED.
- WORK HOURS FOR LANE CLOSURE SHALL BE IN ACCORDANCE WITH THE MDOT PERMIT FOR THE PROJECT. OVERNIGHT LANE CLOSURES ARE PROHIBITED.
- SEE THE PROPOSAL FOR MDOT TYPICALS 101-GEN-SPACING-CHARTS, 102-GEN-NOTES, 122-NFW-SHL-(R), 130-CLT-1(CLT), AND STANDARD PLANS WZD-100-A AND WZD-125-E.

QUANTITY DESCRIPTION PEDESTRIAN DETOUR		
ITEM DESCRIPTION	UNIT	QUANTITY
PEDESTRIAN TYPE II BARRICADE, TEMP	EA	13
SIGN, TYPE B, TEMP, PRISMATIC, SPEC, FURN	EA	50
SIGN, TYPE B, TEMP, PRISMATIC, SPEC, FURN	EA	50
SIGN, TYPE B, TEMP, PRISMATIC, FURN	EA	50
SIGN, TYPE B, TEMP, PRISMATIC, OPER	EA	50

SIGN, TYPE B, TEMP. PEDESTRIAN DETOUR PLAN QUANTITIES

 No.	SYMBOL	LABEL	DIMENSION (ft)	AREA (sft)	QTY	SFT
A		M4-8a	2x1.5	3	2	6
B		M4-9b	2.5x2	5	8	40
C		M6-1R	1.75x1.25	2.1875	3	6.5625
D		M6-1L	1.75x1.25	2.1875	2	4.375
E		M6-1S	1.75x1.25	2.1875	2	4.375
F		R9-9	2x1	2	13	24
G		SPECIAL -1	1.75x1.25	2.1875	6	13.125
TOTAL: 129						

2	FINAL SUBMITTAL	ZRC	1-19-24
1	G.I. SUBMITTAL	ARY	11-6-23
NO.	REVISION DESCRIPTION:	BY:	DATE:
 CITY OF TRAVERSE CITY ENGINEERING DEPARTMENT 400 BOARDMAN AVE. TRAVERSE CITY, MI. 49684			
DRAWING TITLE: VETERANS DRIVE PEDESTRIAN DETOUR PLAN (P.O.B. TO STA. P.O.E)			
SCALES: VERTICAL: N / A HORIZONTAL: 1"=50'		SHEET 30 OF 30 SHEETS	
DATE: FEBRUARY 2024		DESIGNED: ARY	
DRAWN: JAS		APPROVED: ZRC	
JOB NO. 214685			