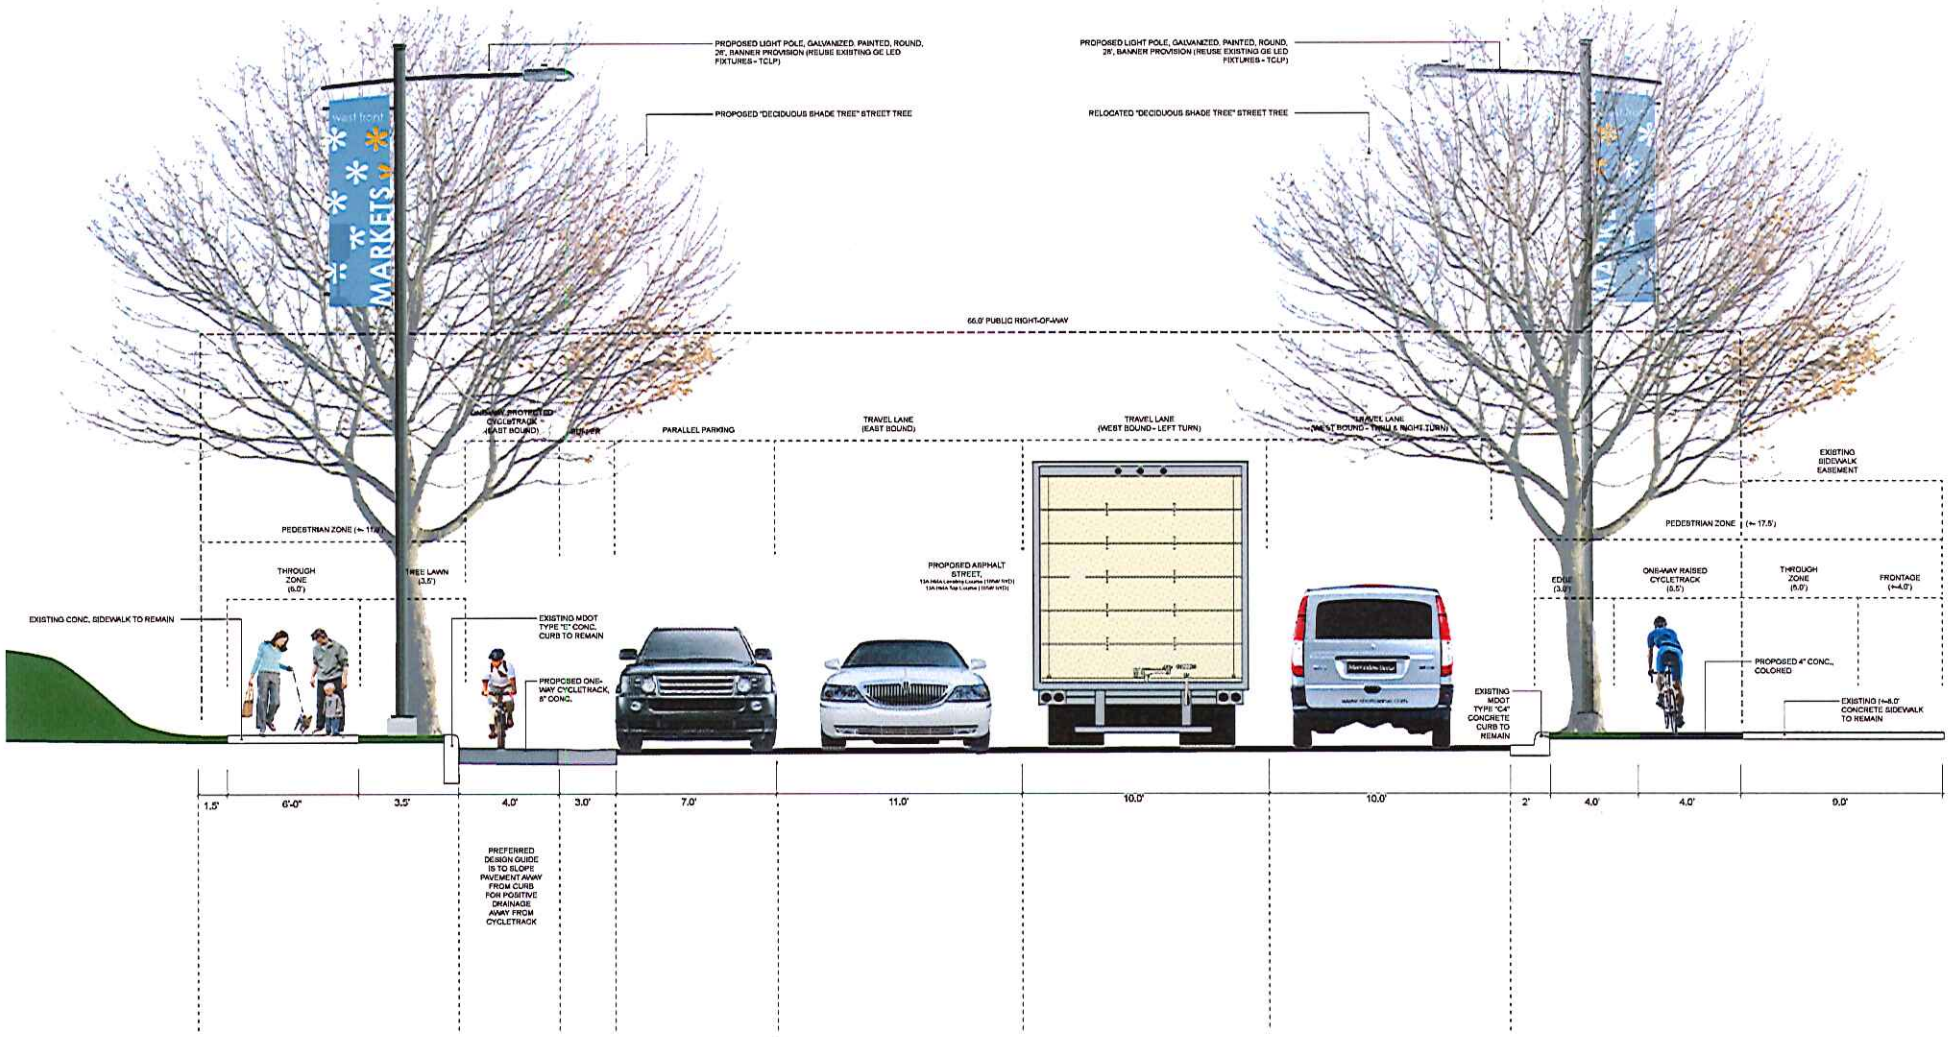

1 / S2 **WEST FRONT STREET - DESIGN DEVELOPMENT**

CROSS-SECTION

NO SCALE

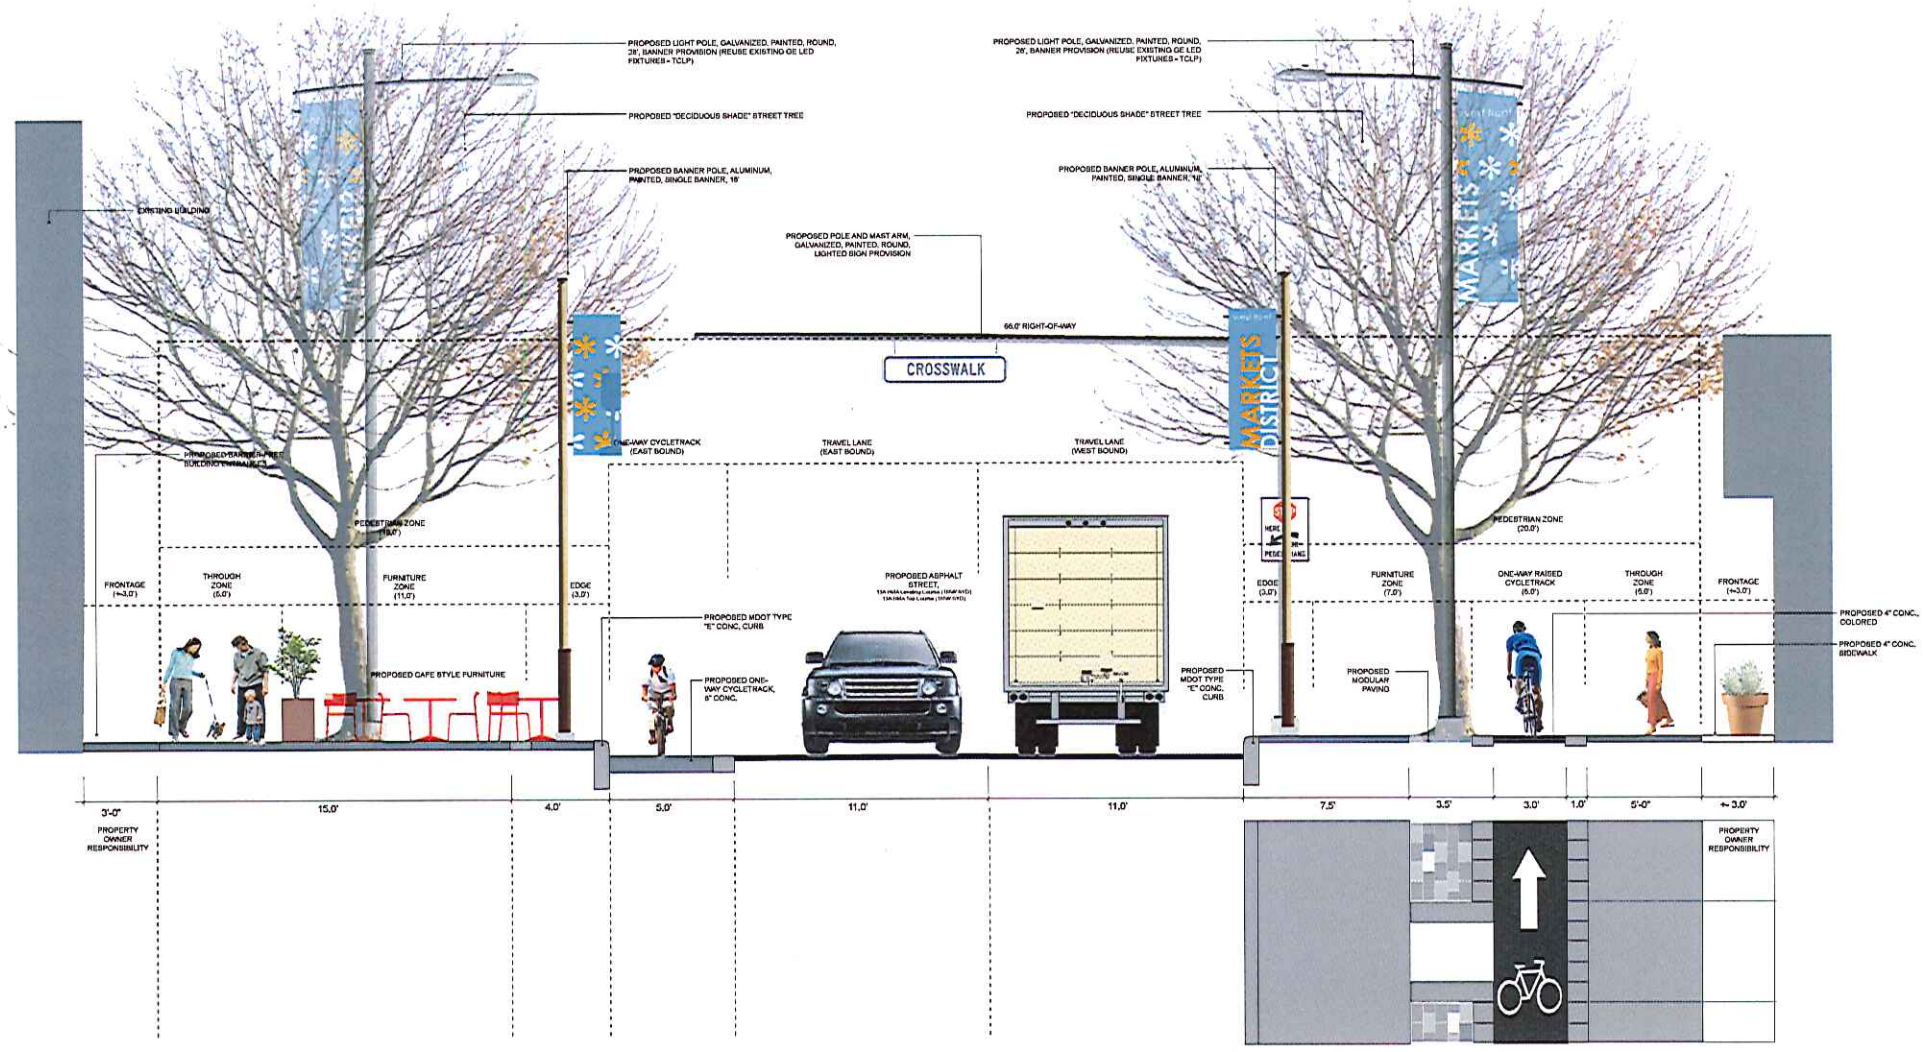

2 / S3 **WEST FRONT STREET - DESIGN DEVELOPMENT**

CROSS-SECTION

NO SCALE

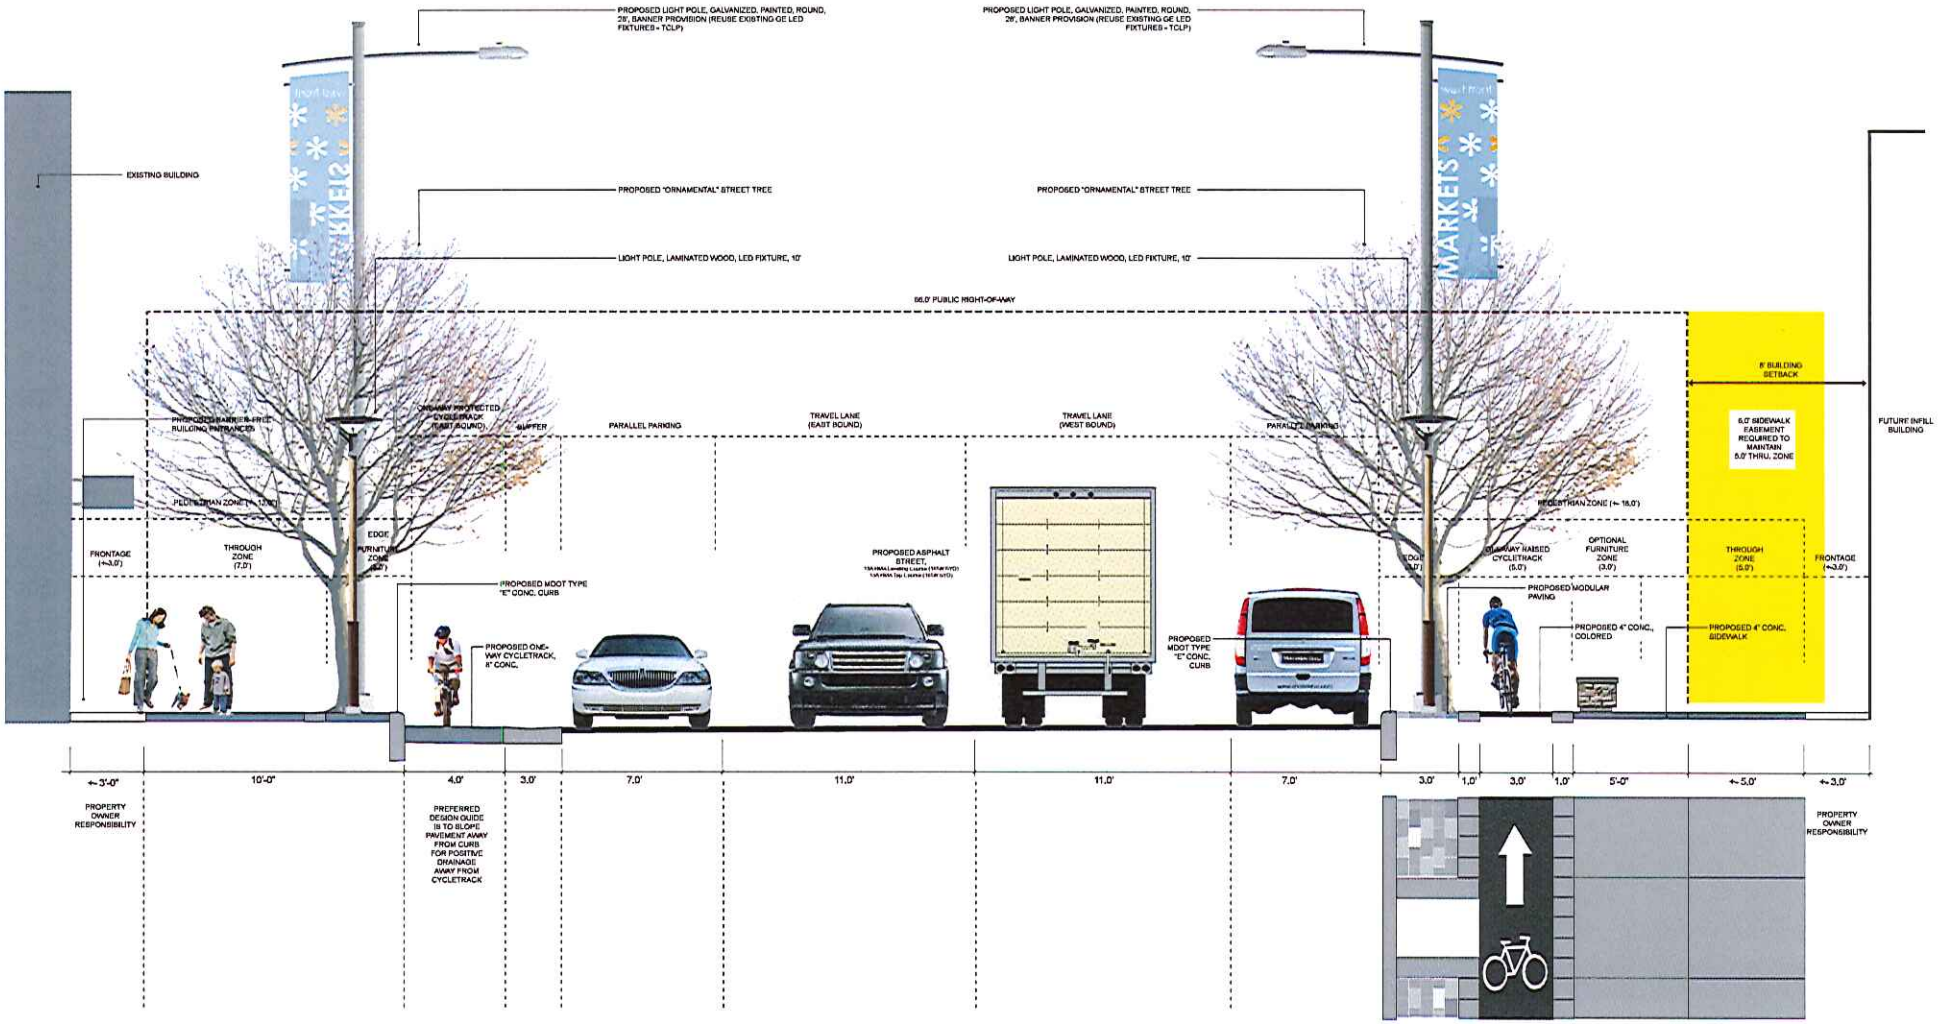

3 / S3 **WEST FRONT STREET - DESIGN DEVELOPMENT**

CROSS-SECTION

NO SCALE

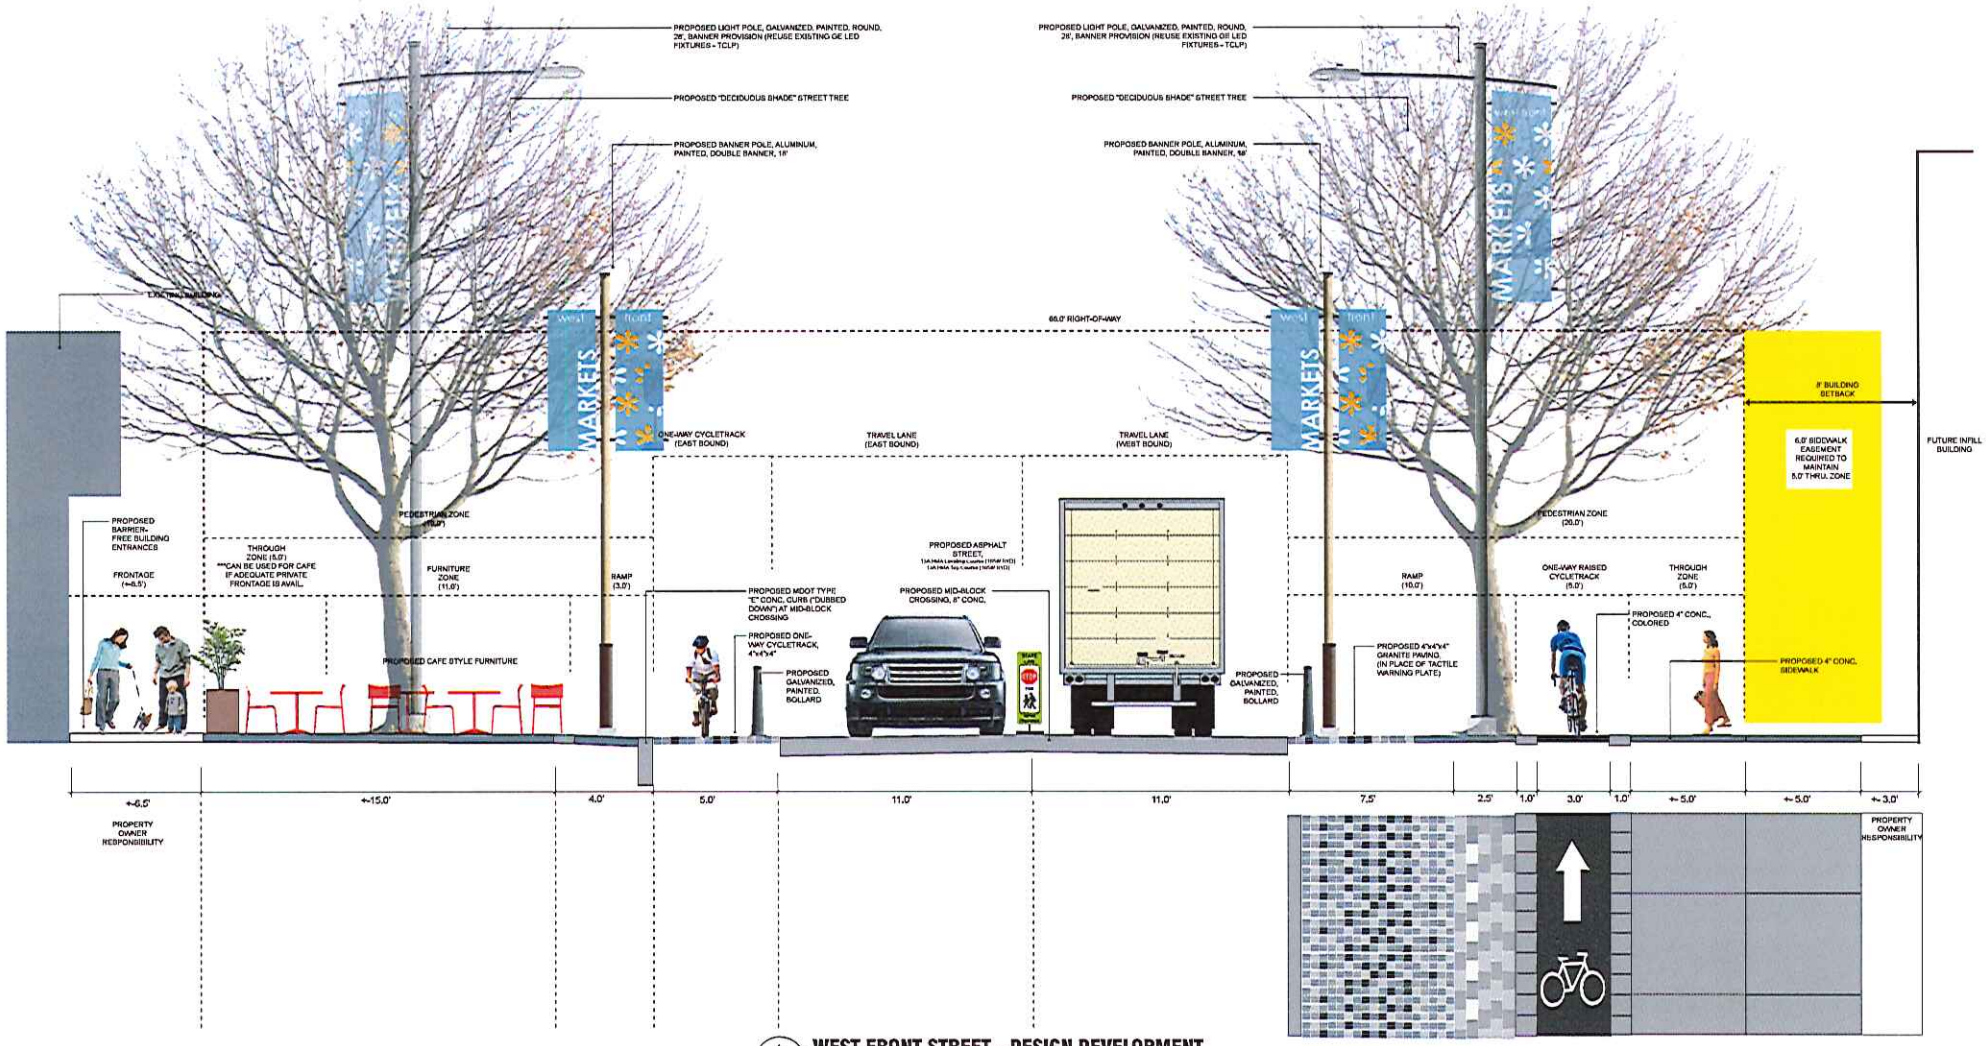

4 / S3 **WEST FRONT STREET - DESIGN DEVELOPMENT**

CROSS-SECTION

NO SCALE