Boardman Lake Avenue Corridor - Existing Cross Sections

Gourdie-Fraser
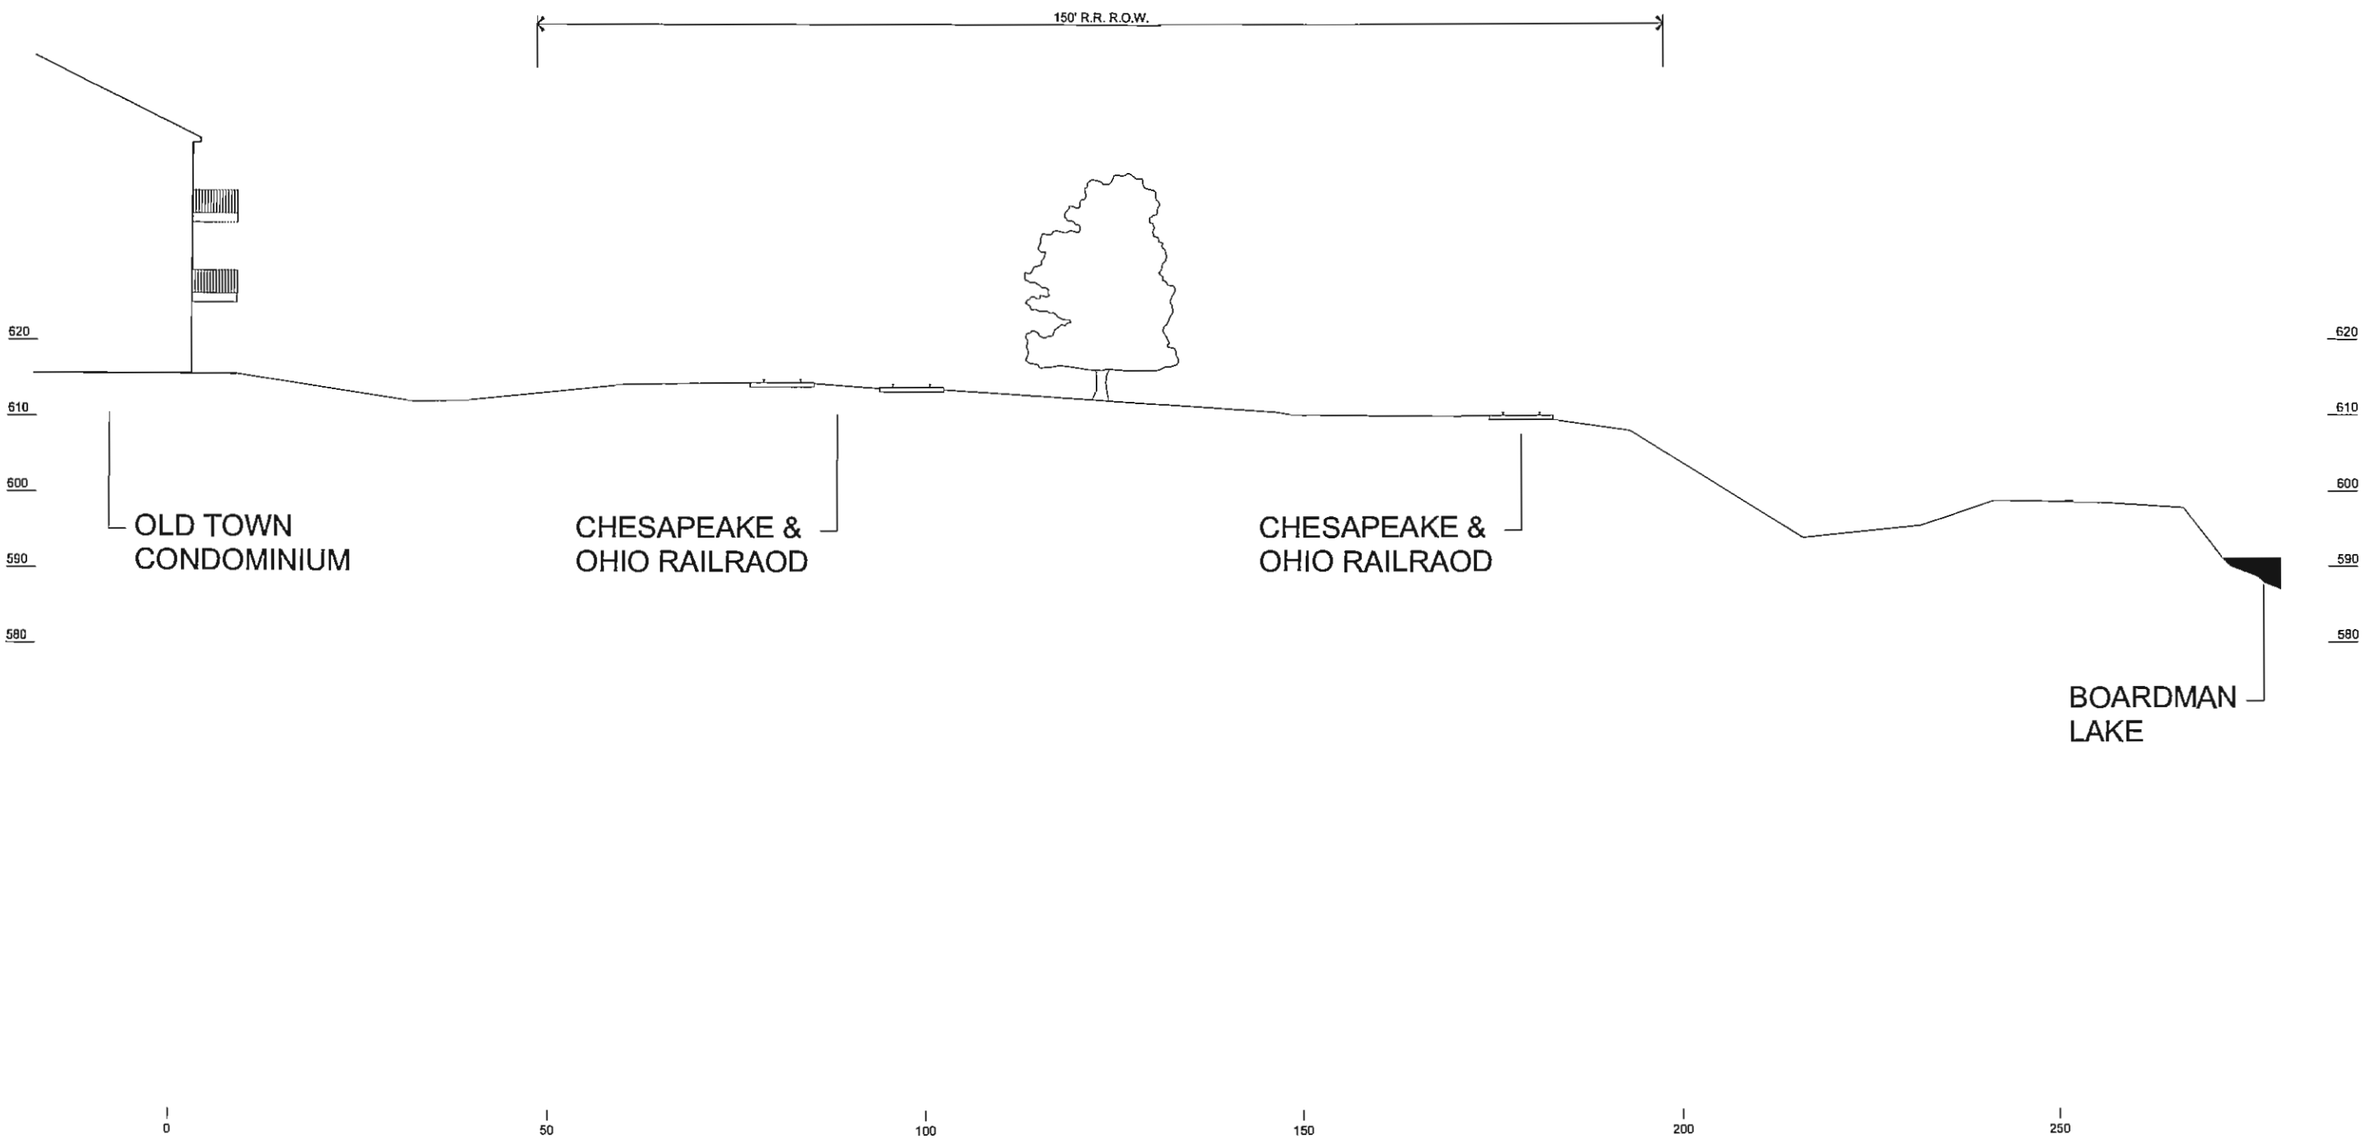
At Old Town Condo and "Y" of Railway