Boardman Lake Avenue Corridor - Proposed Cross Sections

Gourdie-Fraser
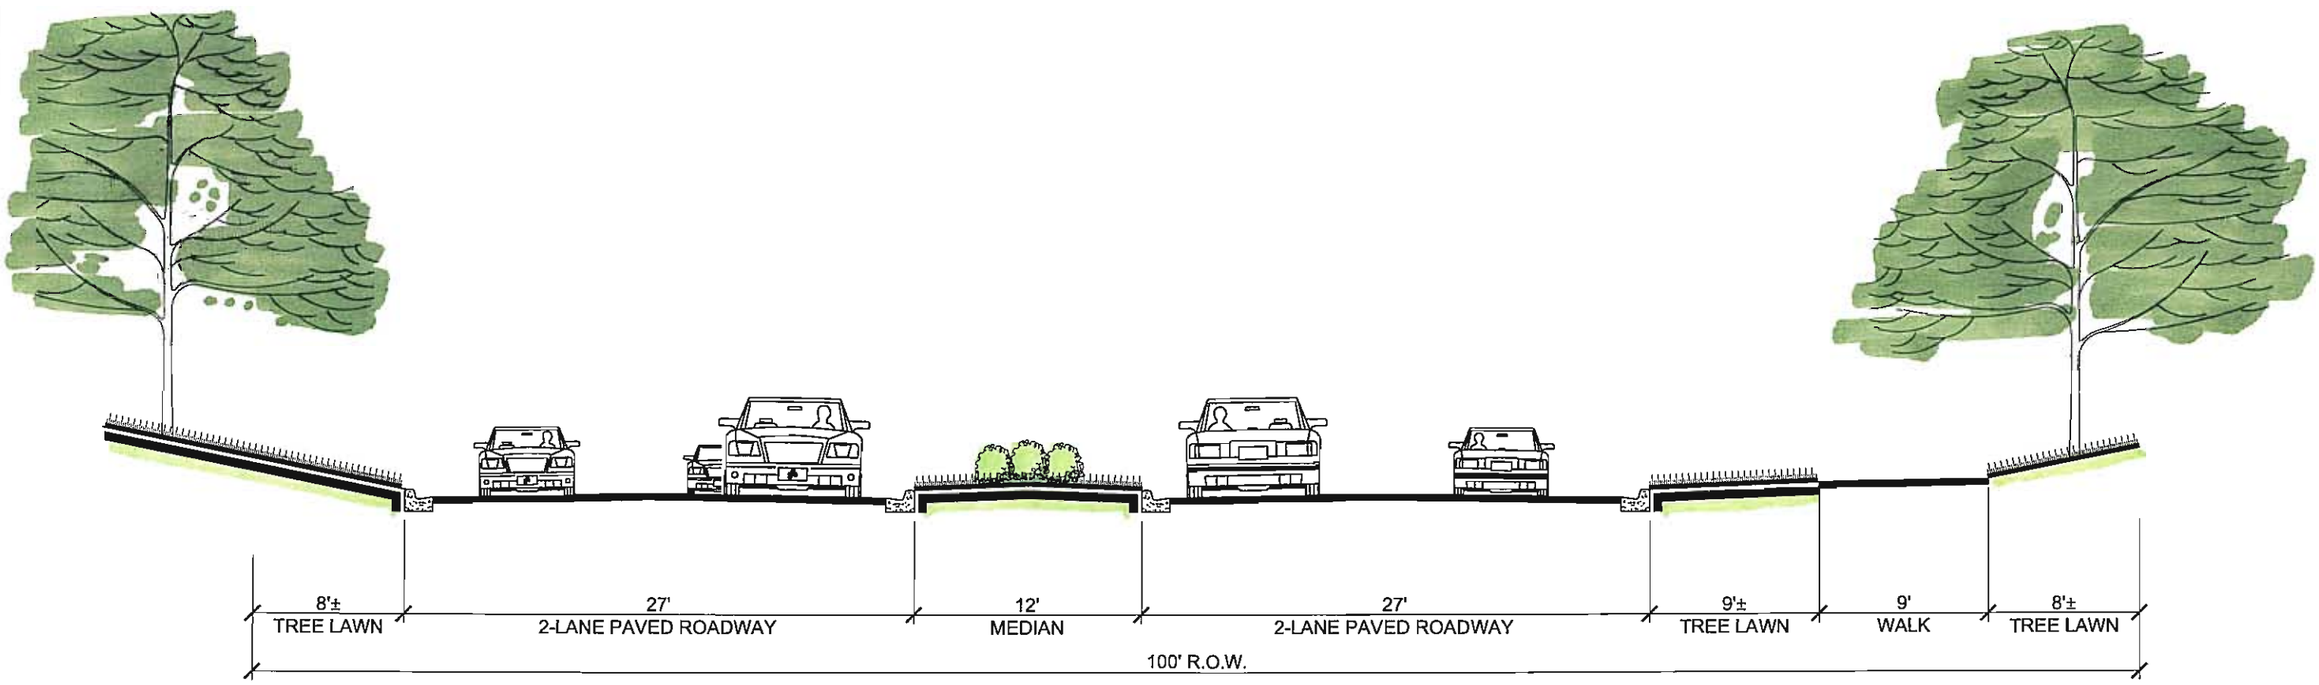
C