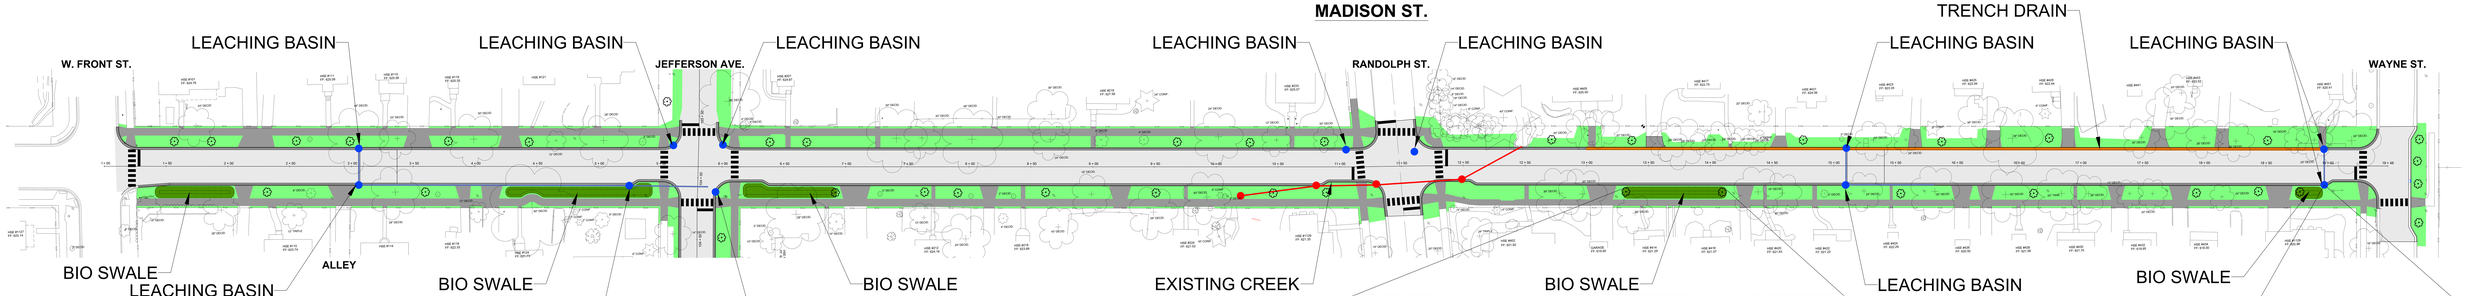

BIO SWALE

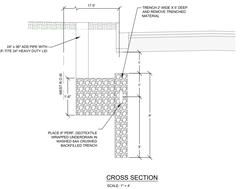

CROSS SECTION
SCALE: 1" = 4'

LEACHING BASIN

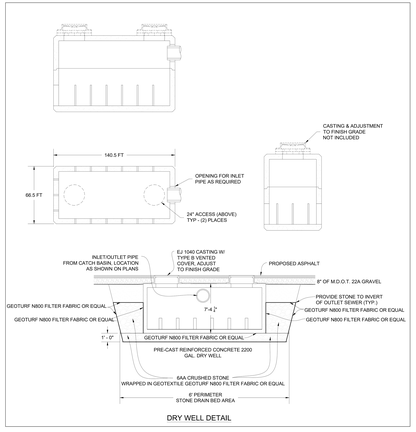

DRY WELL DETAIL

DRY WELL

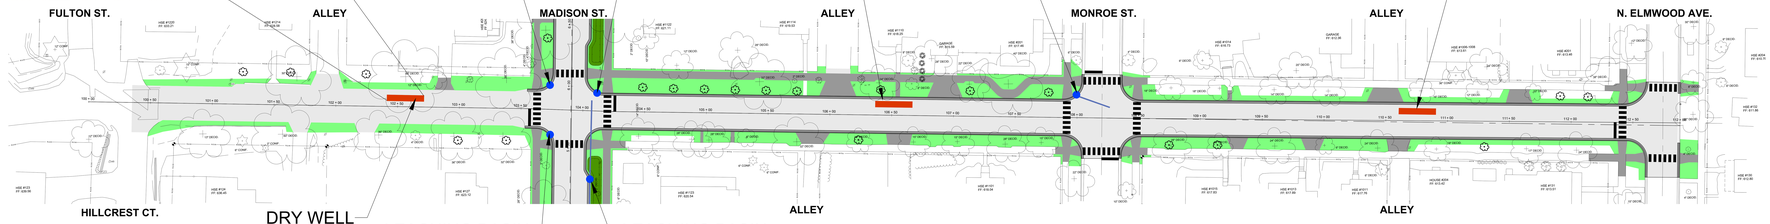

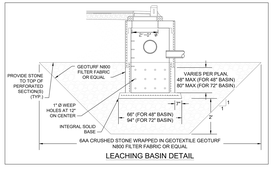

LEACHING BASIN DETAIL